
 
 


19 Fremantle Way, UB3 2FX - Site Plan

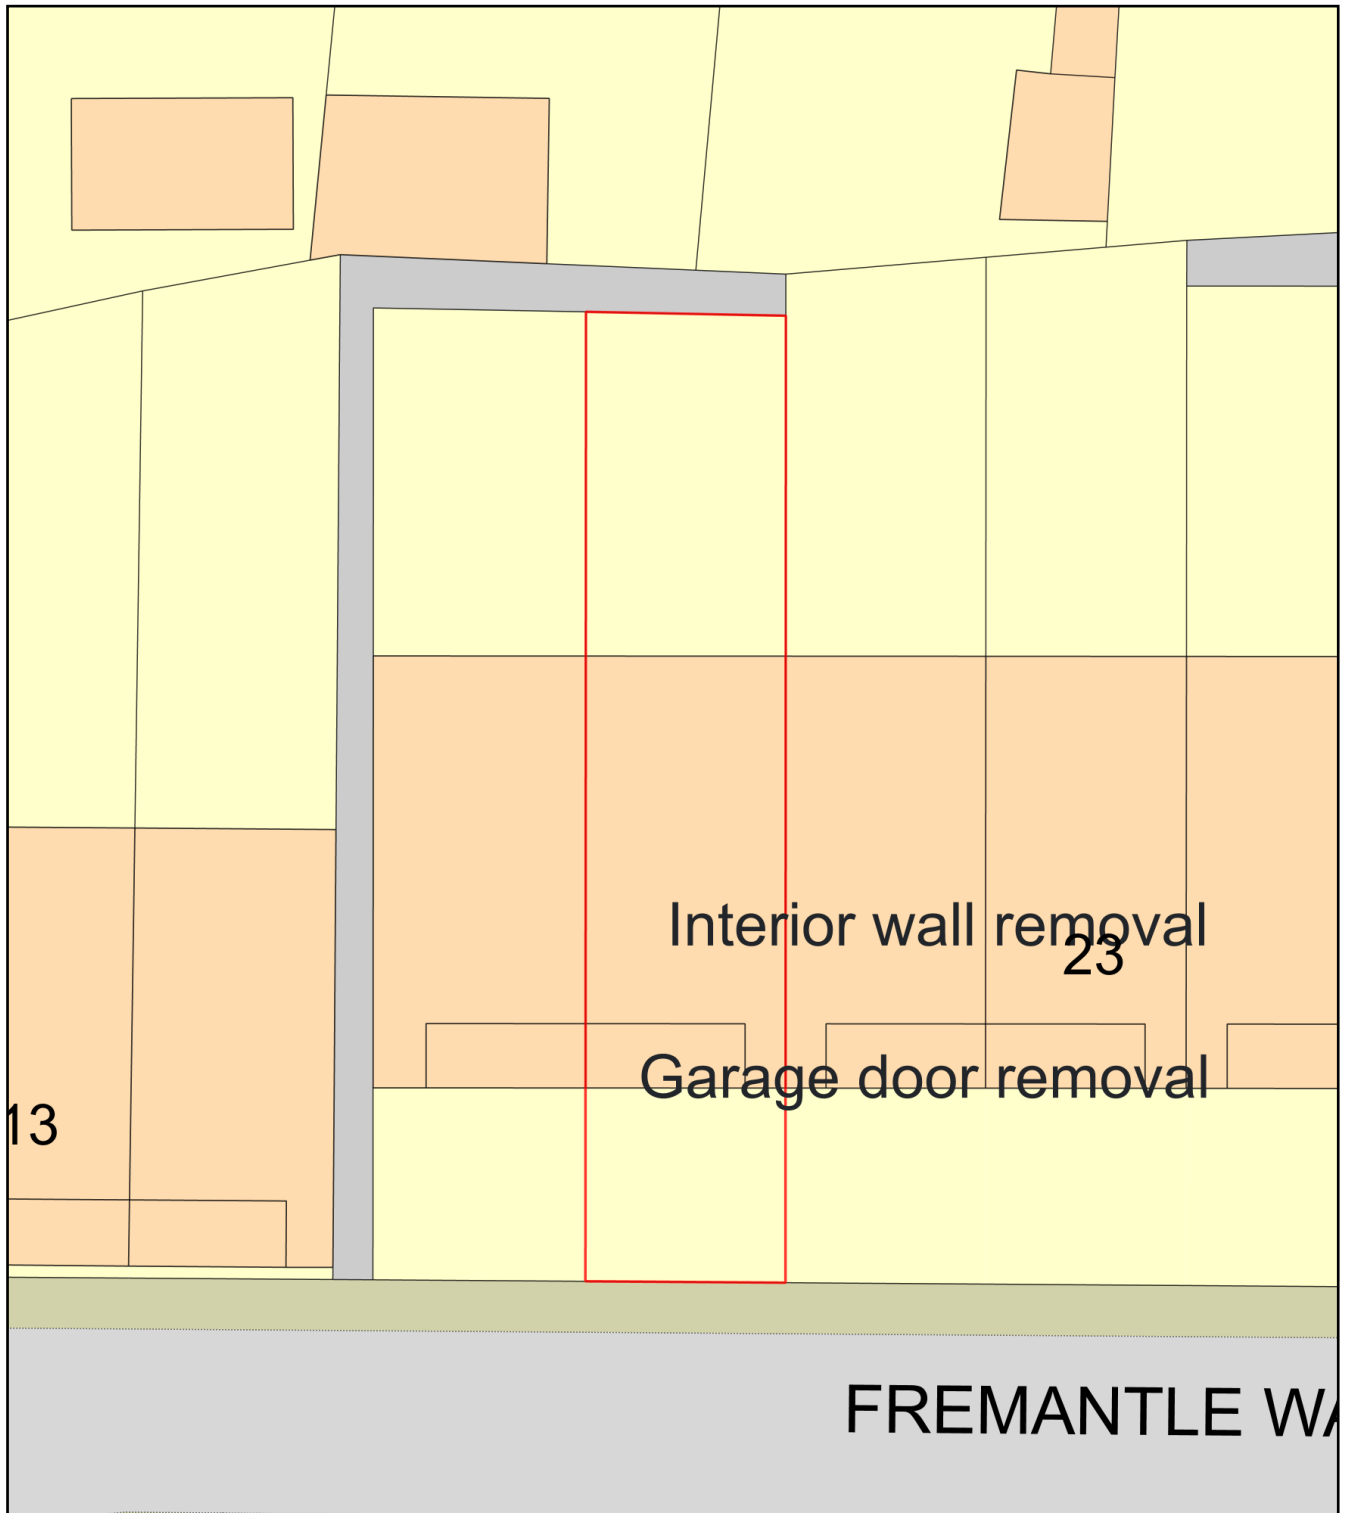

Plan Produced for: Mrs Indu Verma

Date Produced: 01 Sep 2021

Plan Reference Number: TQRQM21244143013161

Scale: 1:200 @ A4