



AERIAL VIEW

showing application property (No. 6) in red and neighbouring properties (Nos. 6a & 4b)

Description of proposed works

- Ground floor - Internal alterations
- Change rear patio doors
- First floor - Internal alterations (removal of kitchen)


Drawing nos.	scale	Description
01	1:1250	Title Sheet & Location Plan

Existing

02		Aerial Photos
03	1:100	Ground Floor Plan
04	1:100	First Floor Plan
05	1:100	Second Floor Plan
06	1:100	Roof Plan
07	1:100	Elevations Front and Rear
08		Elevations Side
09		Site Location Photos
10		Site Photos

Proposed

11	1:100	Ground Floor Plan
12	1:100	First Floor Plan
13	1:100	Second Floor Plan
14	1:100	Roof Plan
15	1:100	Elevations Front and Rear
16	1:100	Elevations Side

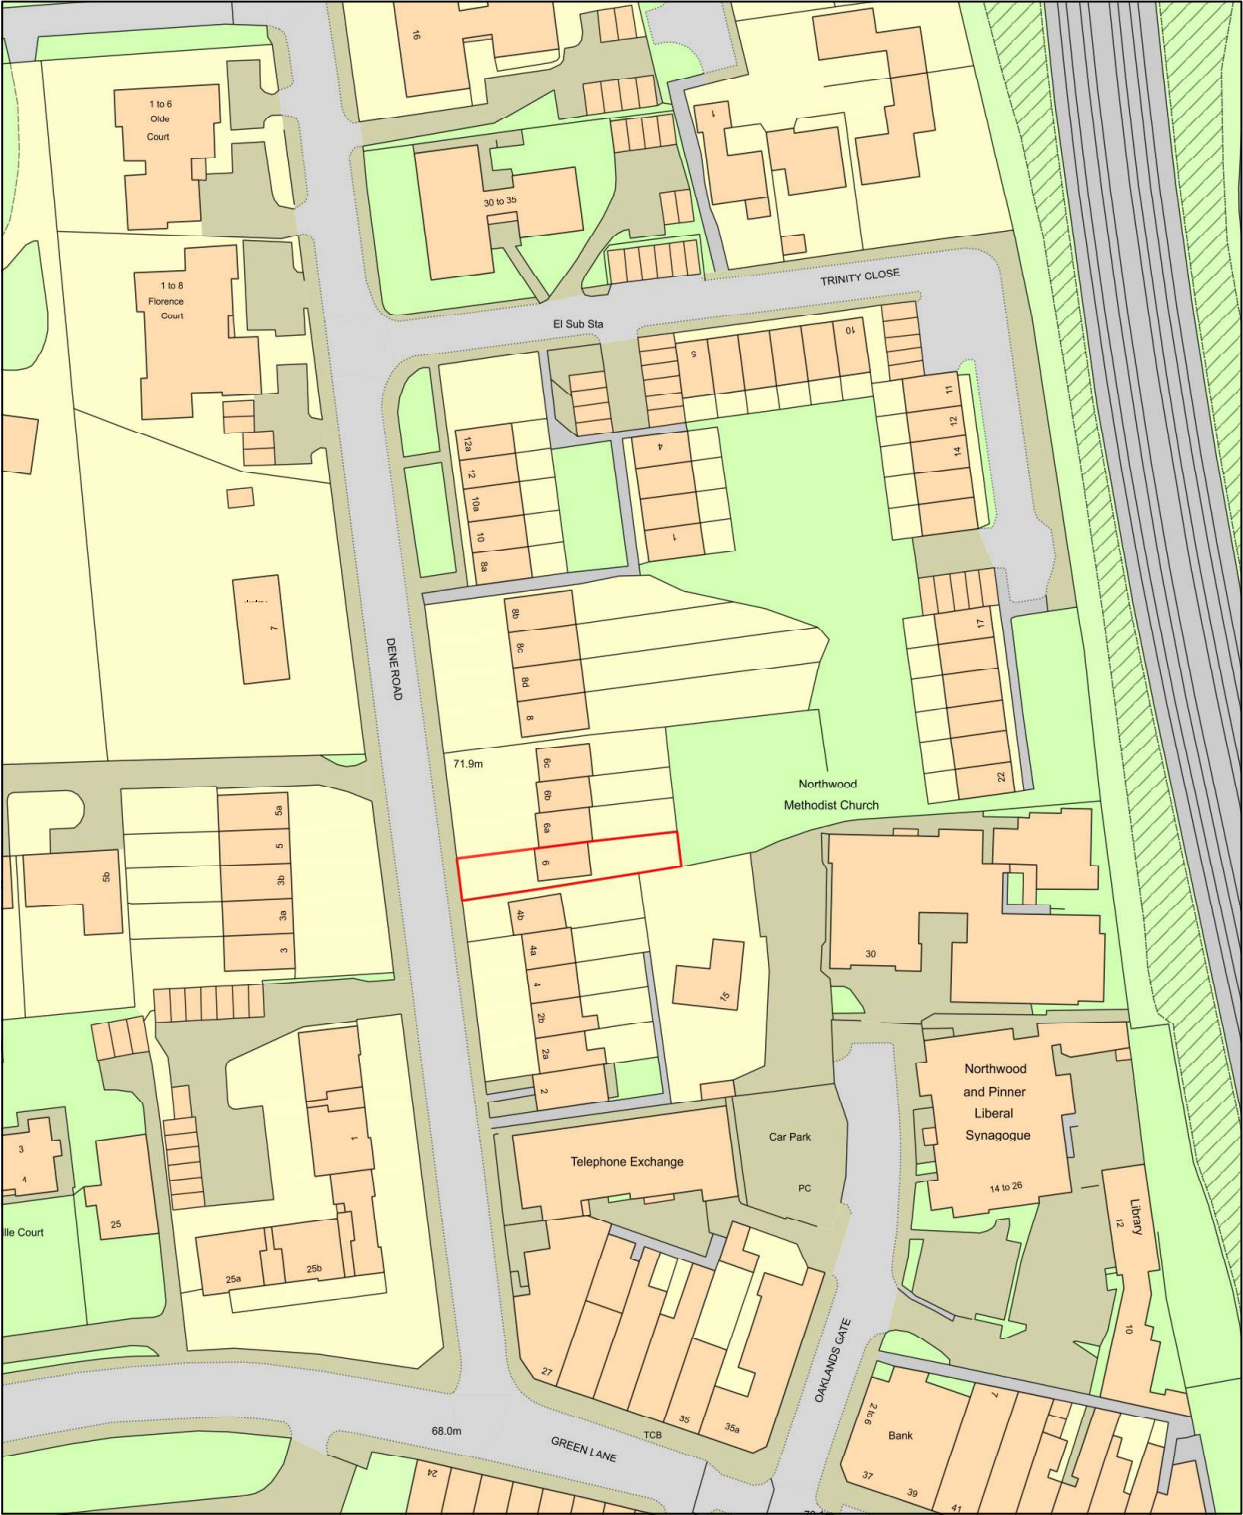


LOCATION PLAN

showing application property (No. 6) site boundary in red

Approx. areas


Existing		
Site area	-	265 sq. meters.
Ground Floor	-	55 sq. meters.

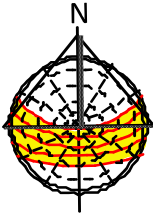

Purpose - Householder planning application



tel : 0796 222 3141
email : sandeep@sskarchitects.co.uk

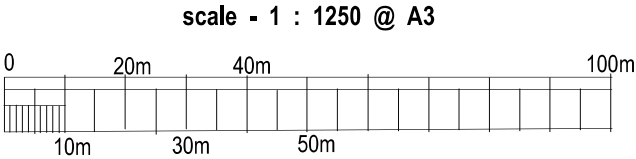

All dimensions to be checked on site. All omissions & discrepancies to be reported to the designer.	PROJECT: 6 Dene Road, Northwood, Middlesex, HA6 2AA	DATE: 01/09/2021
	DWG NO: 01 TITLE SHEET	REVISION: