


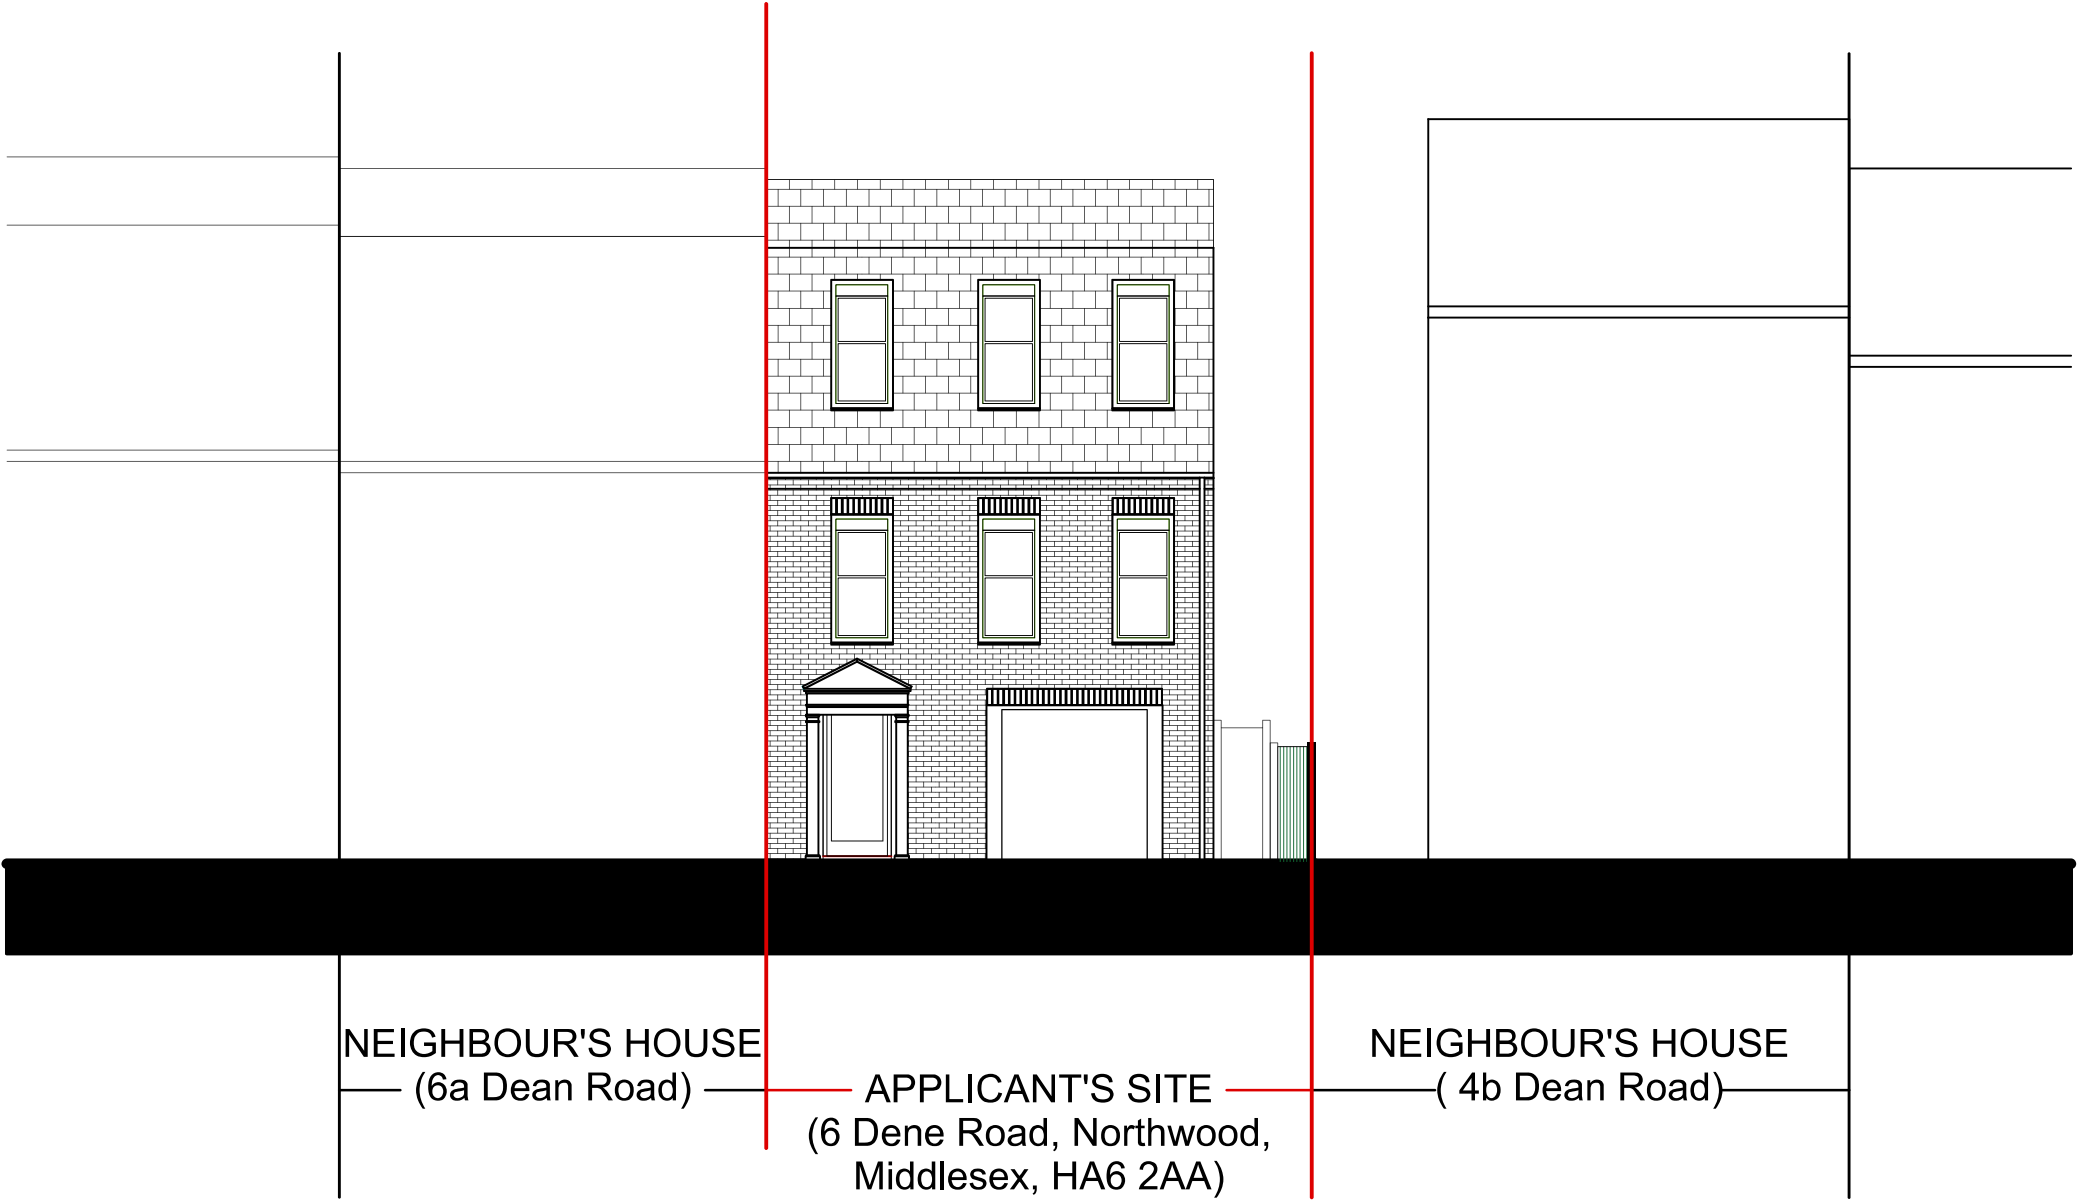

NEIGHBOUR'S HOUSE
(6a Dean Road)

APPLICANT'S SITE
(6 Dene Road, Northwood,
Middlesex, HA6 2AA)

NEIGHBOUR'S HOUSE
(4b Dean Road)

FRONT (STREET) ELEVATION - WEST

Existing materials

- | | | | |
|-------|-------------------------|---------------|----------------|
| Roof | - Dark brown roof tiles | Windows | - White frame |
| Walls | - Facing brickwork | Doors | - White frame |
| | | RWP & Gutters | - Silver steel |



NEIGHBOUR'S HOUSE
(4b Dean Road)


APPLICANT'S SITE
(6 Dene Road, Northwood,
Middlesex, HA6 2AA)

NEIGHBOUR'S HOUSE
(6a Dean Road)

REAR ELEVATION - EAST

Purpose - Householder planning application

© SSK architects owns the copyright of this drawing which must not be reproduced in whole or part without the written permission.	PROJECT: 6 Dene Road, Northwood, Middlesex, HA6 2AA	DATE: 01/09/2021
	DWG NO: 07 EXG ELEVS	REVISION:

 

scale - 1 : 100 @ A3

EXISTING