


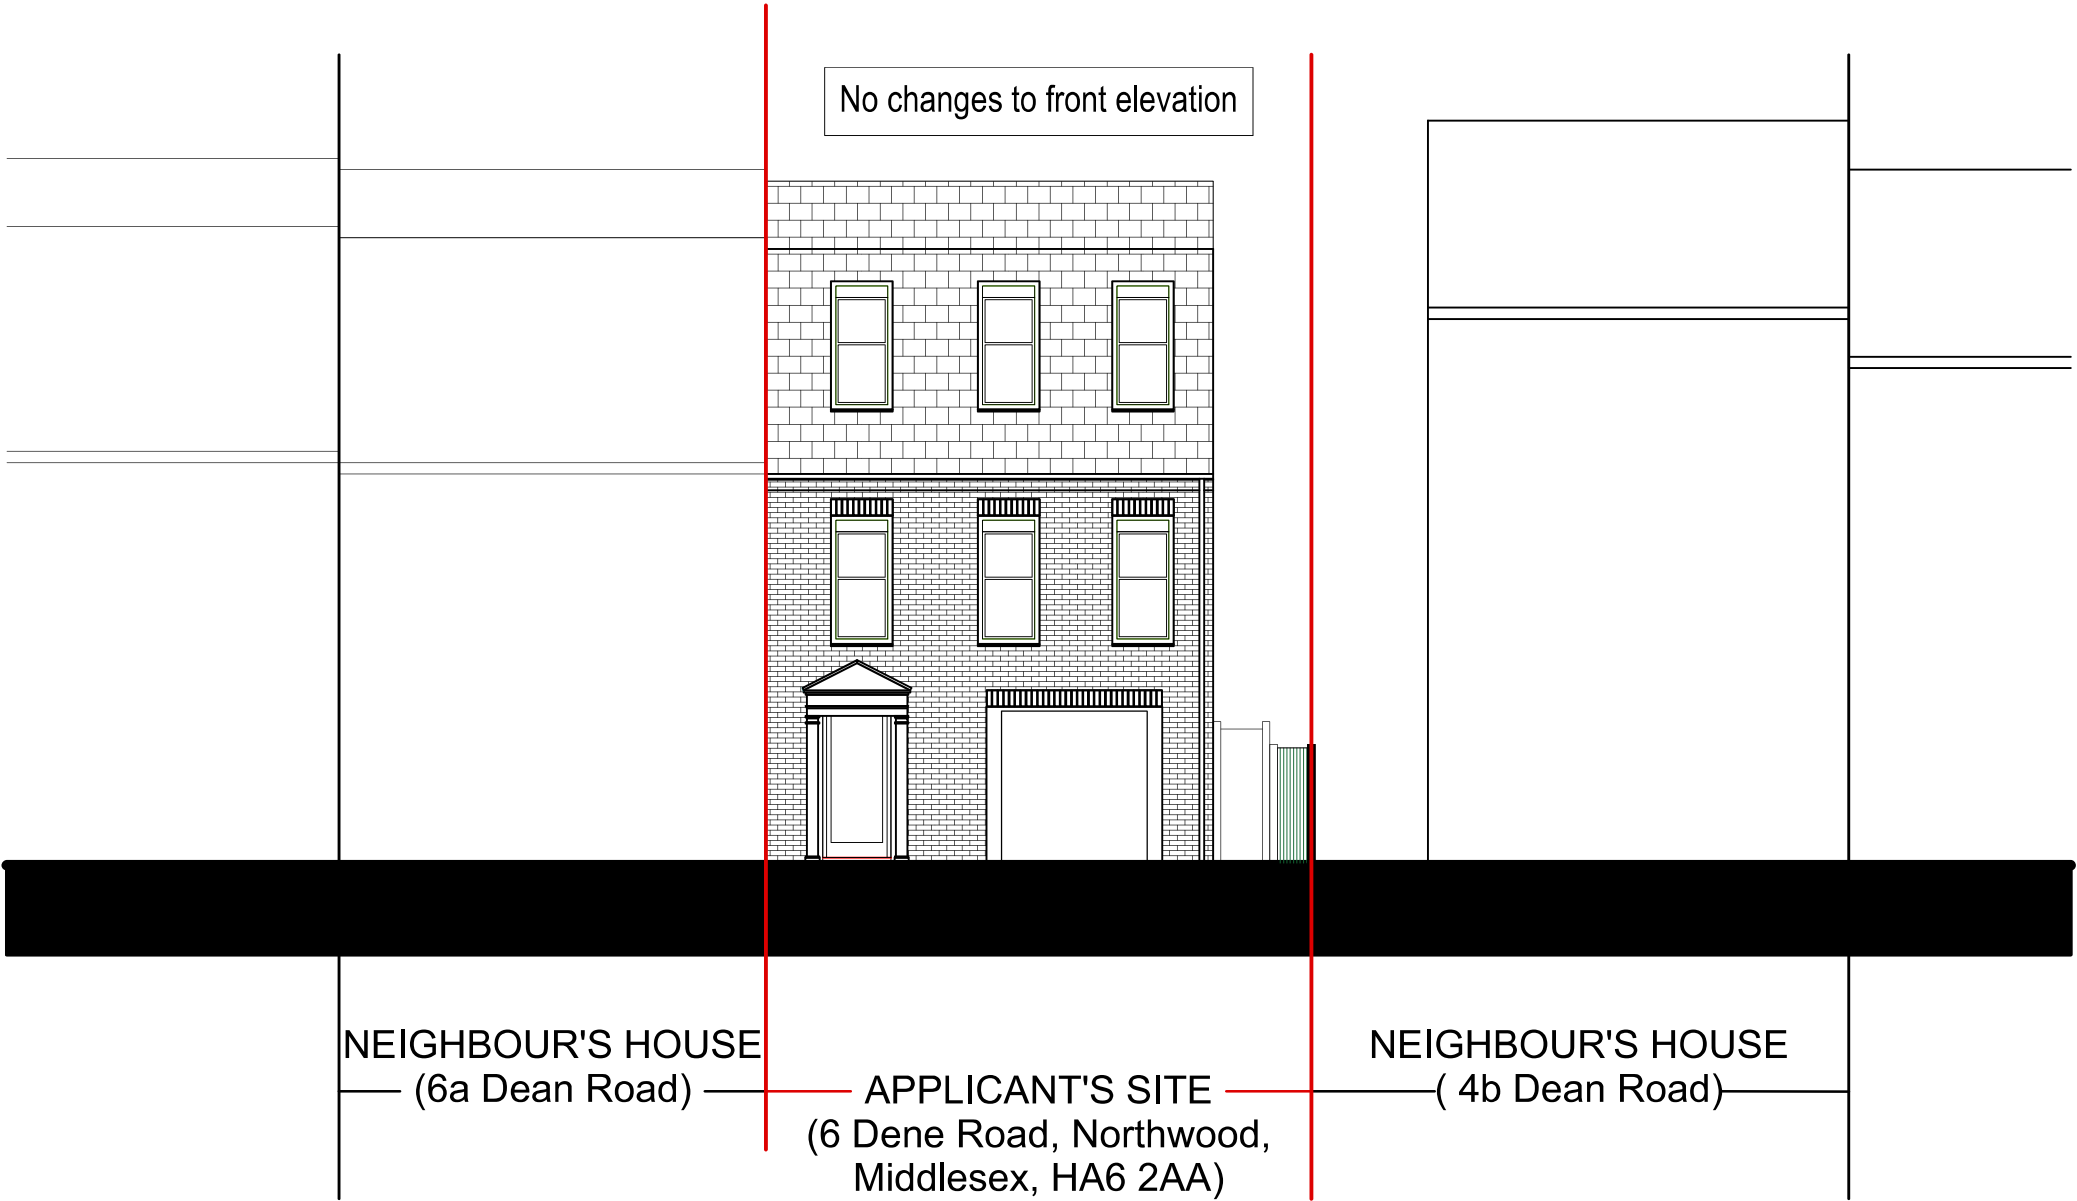

FRONT (STREET) ELEVATION - WEST

Proposed materials

- General

- New materials in exterior work to match existing
- Roof

- Dark brown roof tiles
- Walls

- Facing brickwork
- Windows

- White to match existing
- Side window: high level, obscured glazing and inward opening window to side elevation
- Doors

- White to match existing
- RWP & Gutters

- Silver steel



REAR ELEVATION - EAST

Purpose - Householder planning application

All dimensions to be checked on site. All omissions & discrepancies to be reported to the designer.	PROJECT: 6 Dene Road, Northwood, Middlesex, HA6 2AA	DATE: 01/09/2021
	DWG NO: 15 PROP ELEVS	REVISION: