
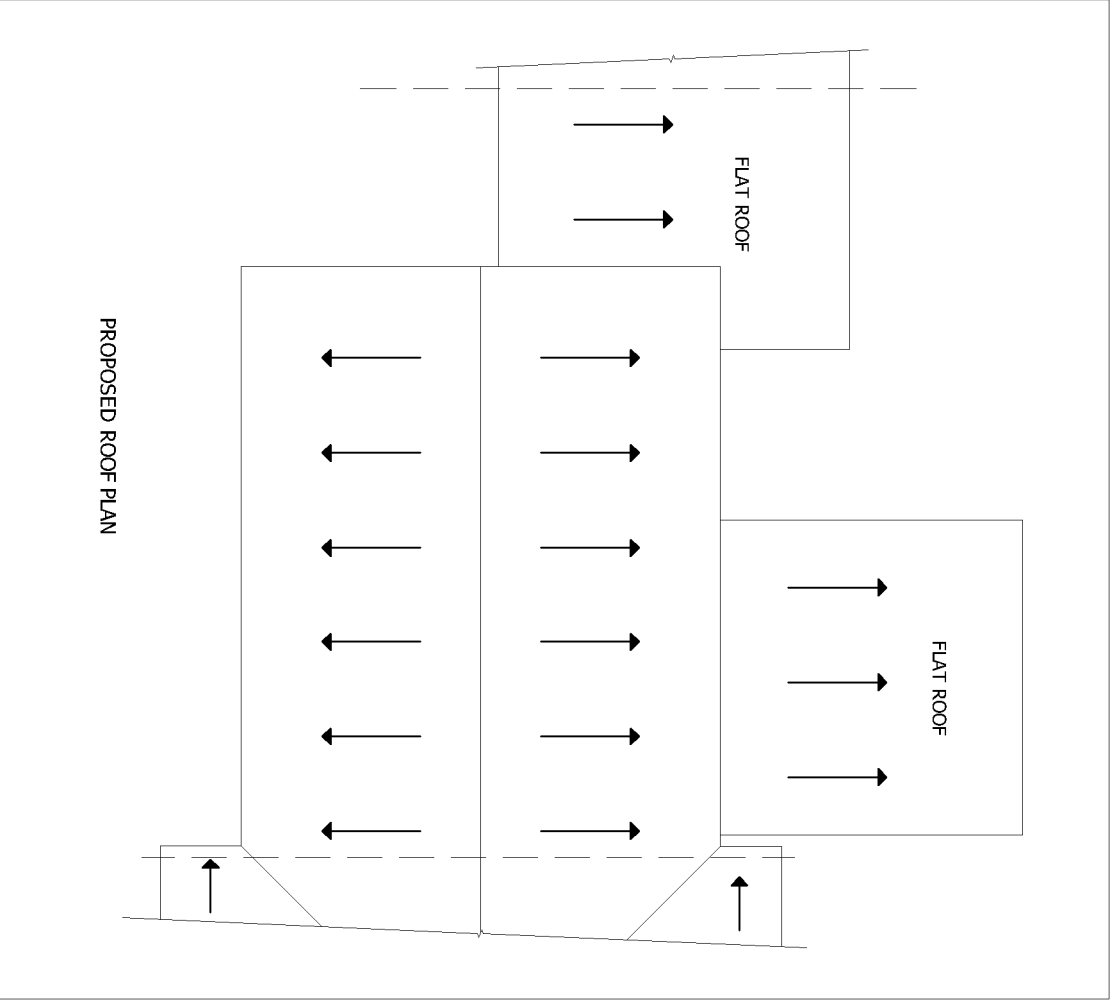


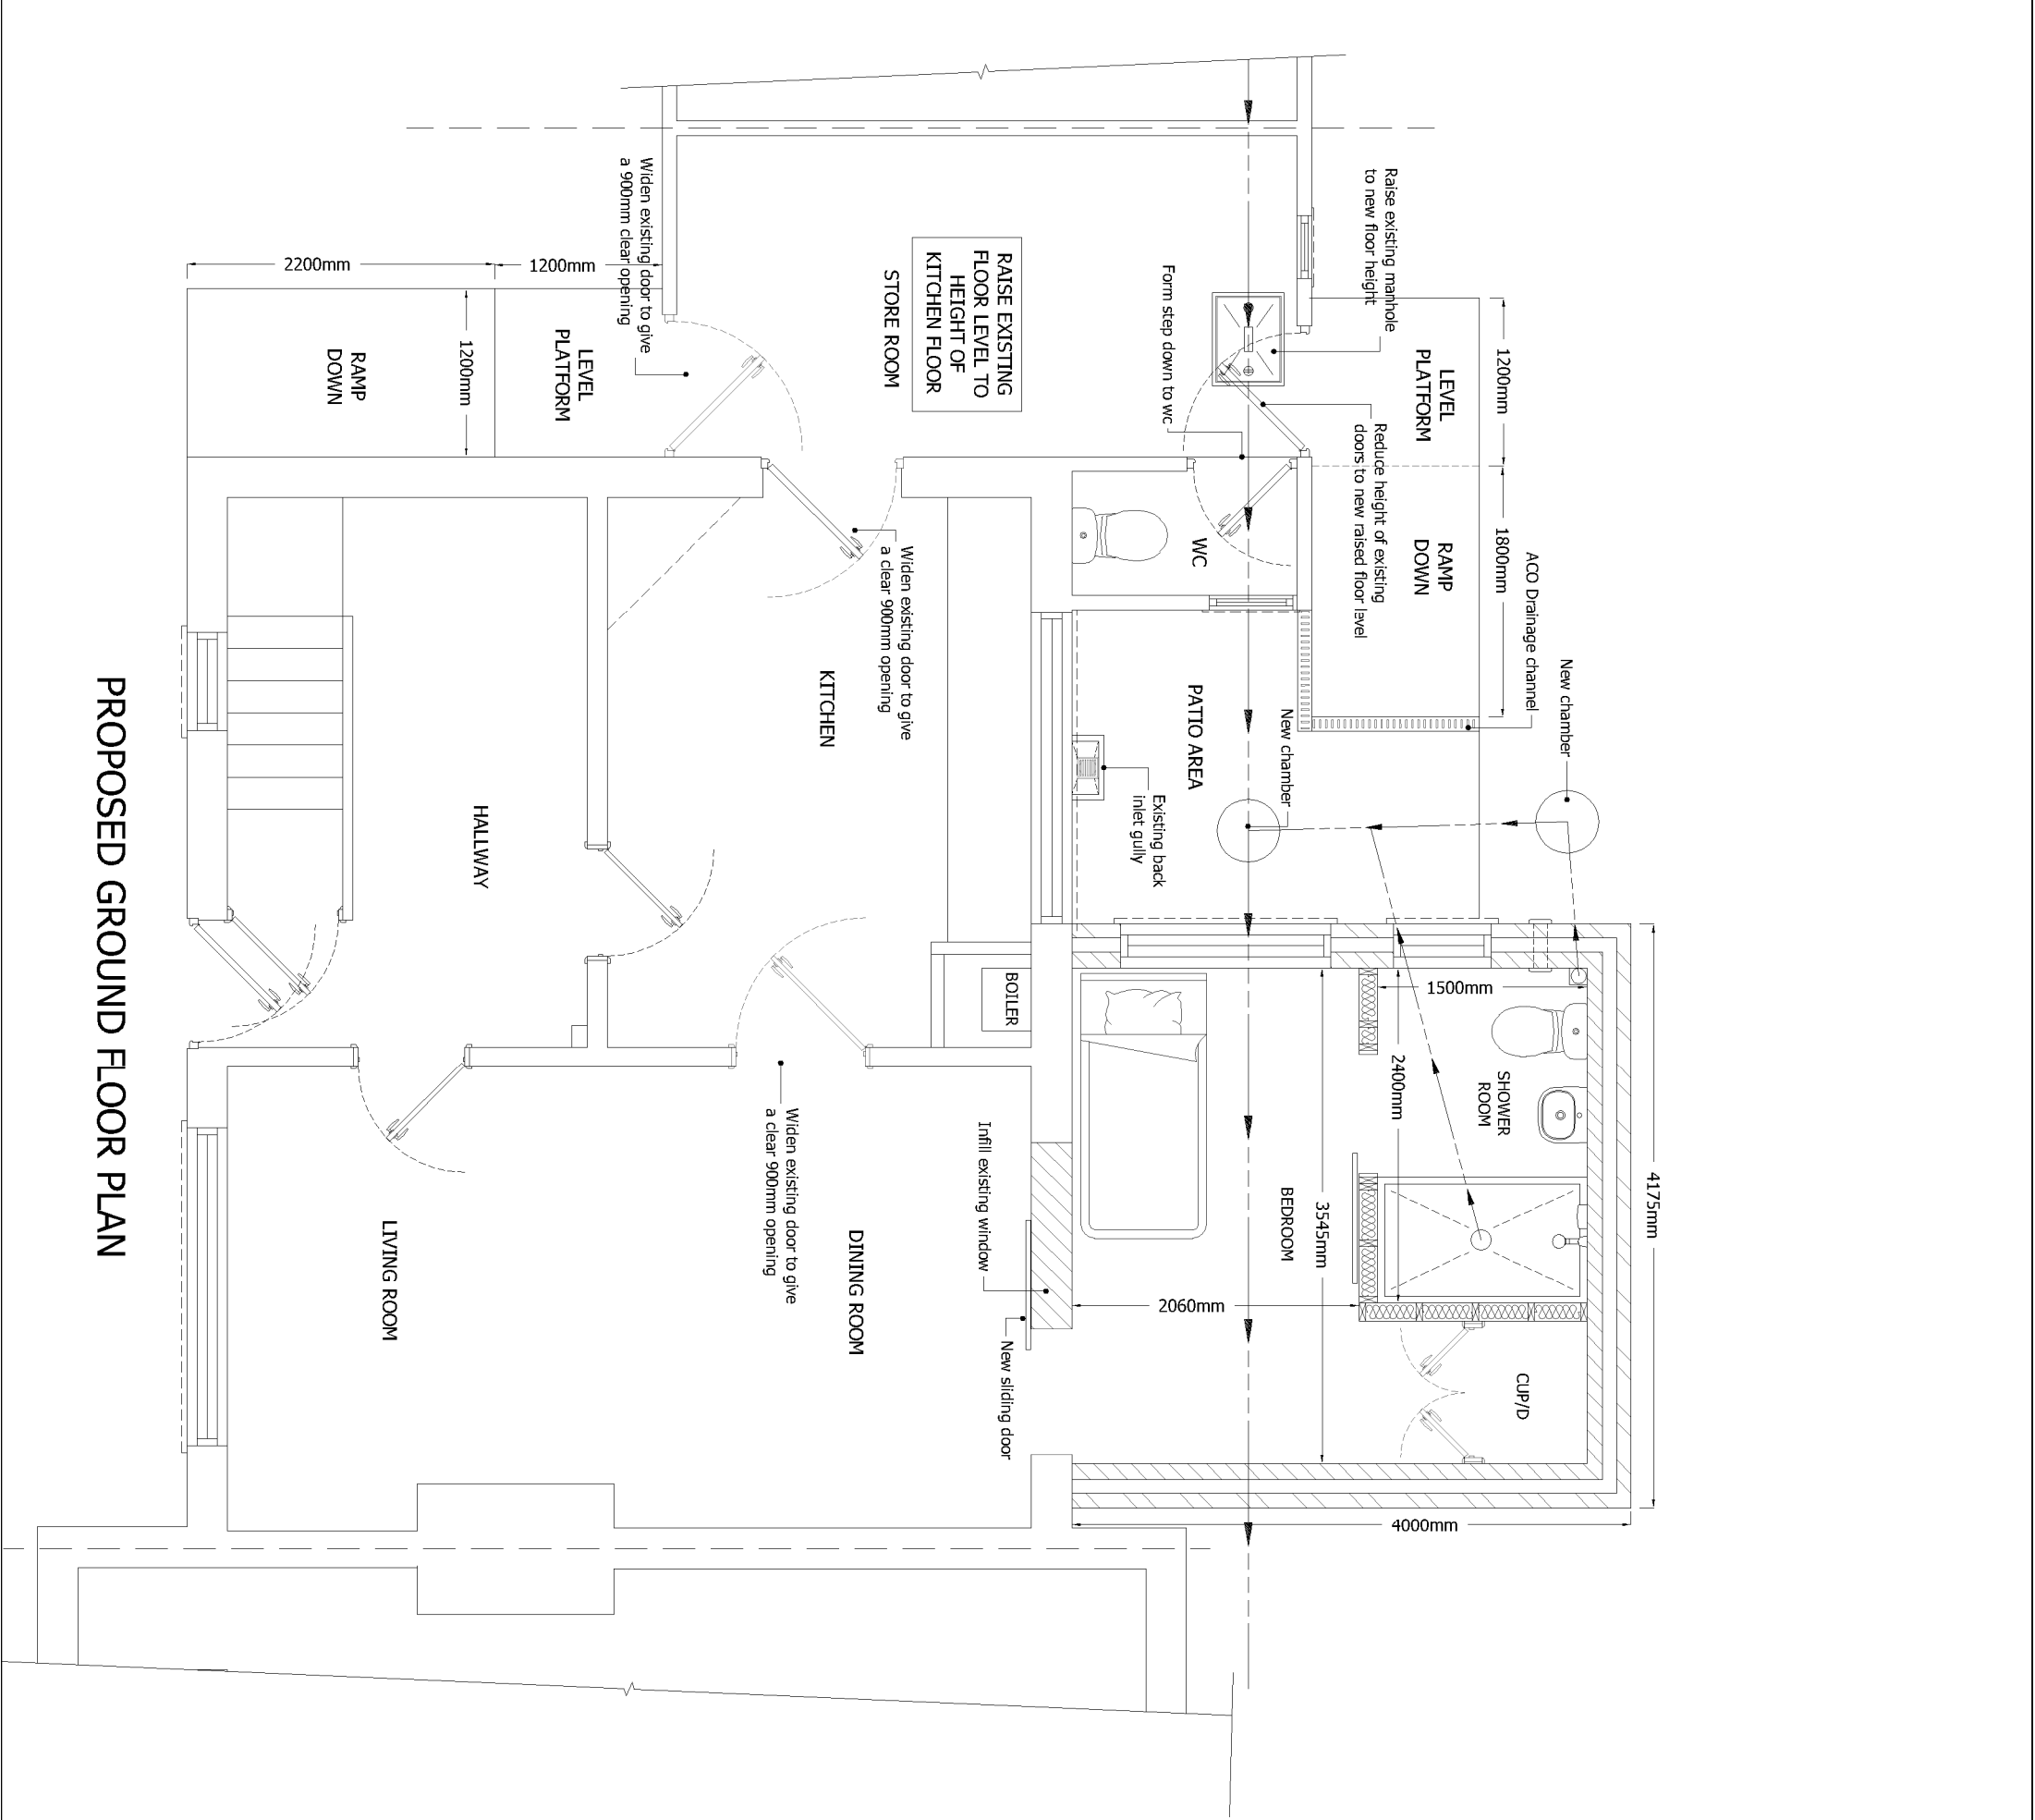

DRAWING REFERENCE: 190460/LBH/02

Client: LB HILLINGDON /

Property Details:
5 BRIAR WAY
WEST DRAYTON
MIDDLESEX
UB7 9AR

Dwg Date: 20-08-2021

Dwg Title: PROPOSED GROUND FLOOR PLAN

Proposed Project:
SINGLE STOREY EXTENSION TO REAR
ELEVATION

Scale Bar 1 : 50 (A3)

