


Notes

CH cill height
WH window height
[3421] ceiling height

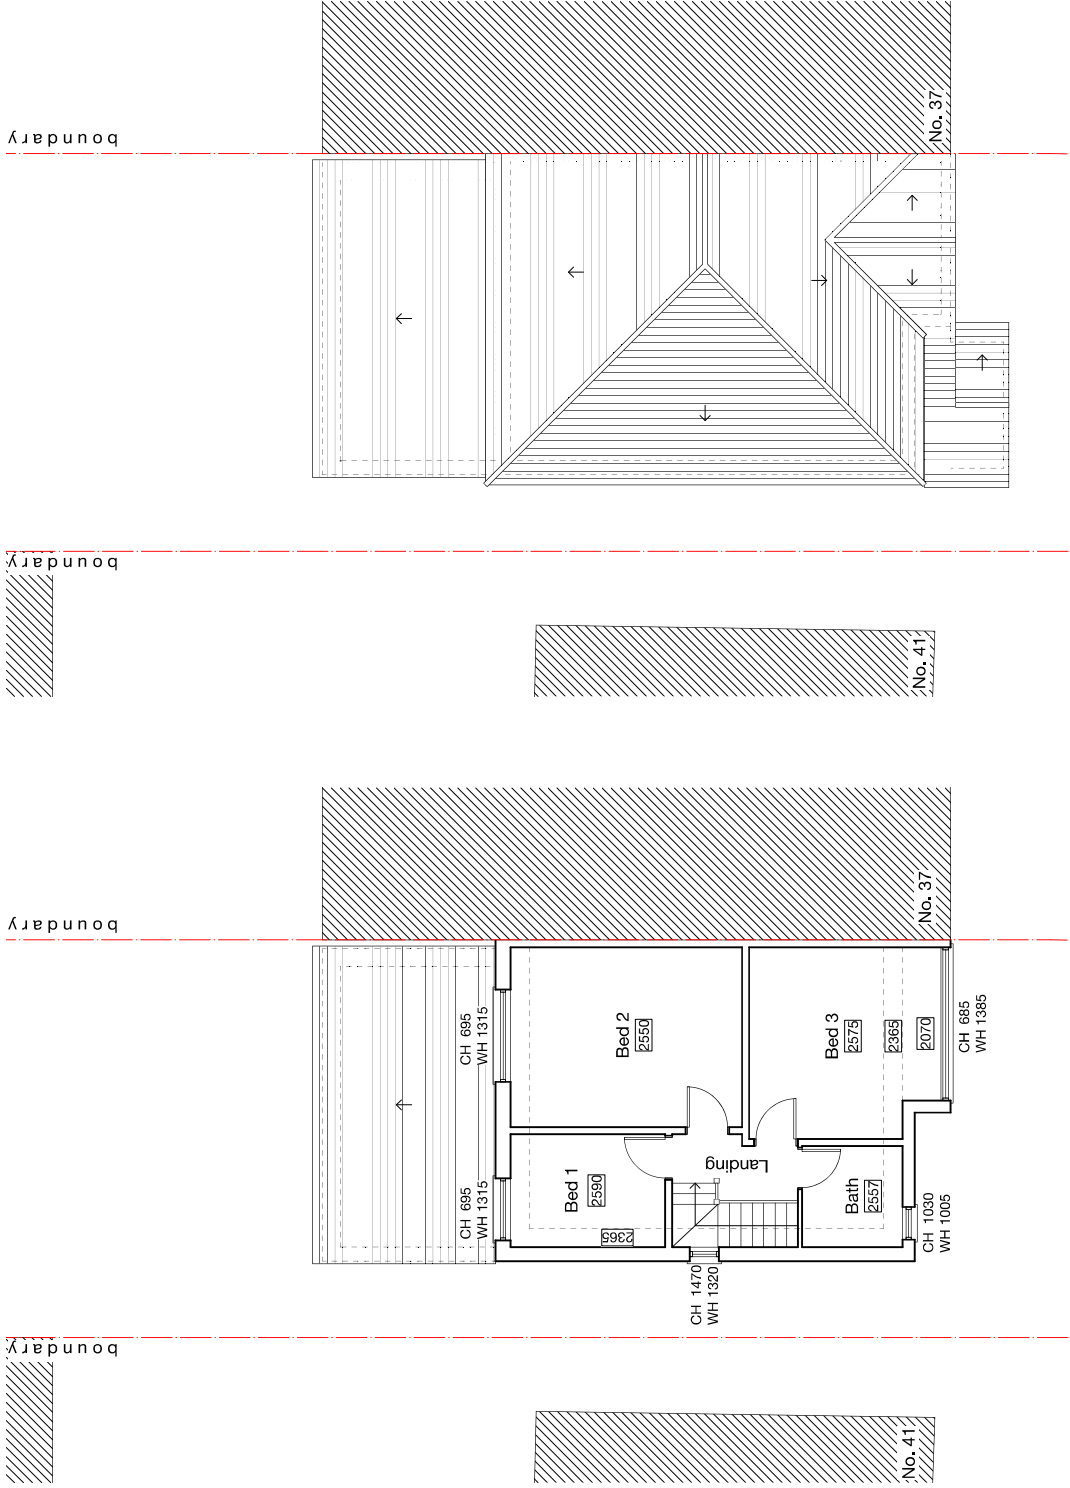

FIRST

ROOF

A	10/08/21	GC	Further information added
Revised notes			



MASONWOOD
DESIGN

client
Mr & Mrs Jass

project
39 Belmore Avenue Hayes UB4 0RB

drawing
EXISTING FIRST + ROOF PLANS

date
Aug. 2021

scale
1:100 at A3

work stage
1

project no
2021.046

drawing no
503

revision
A