
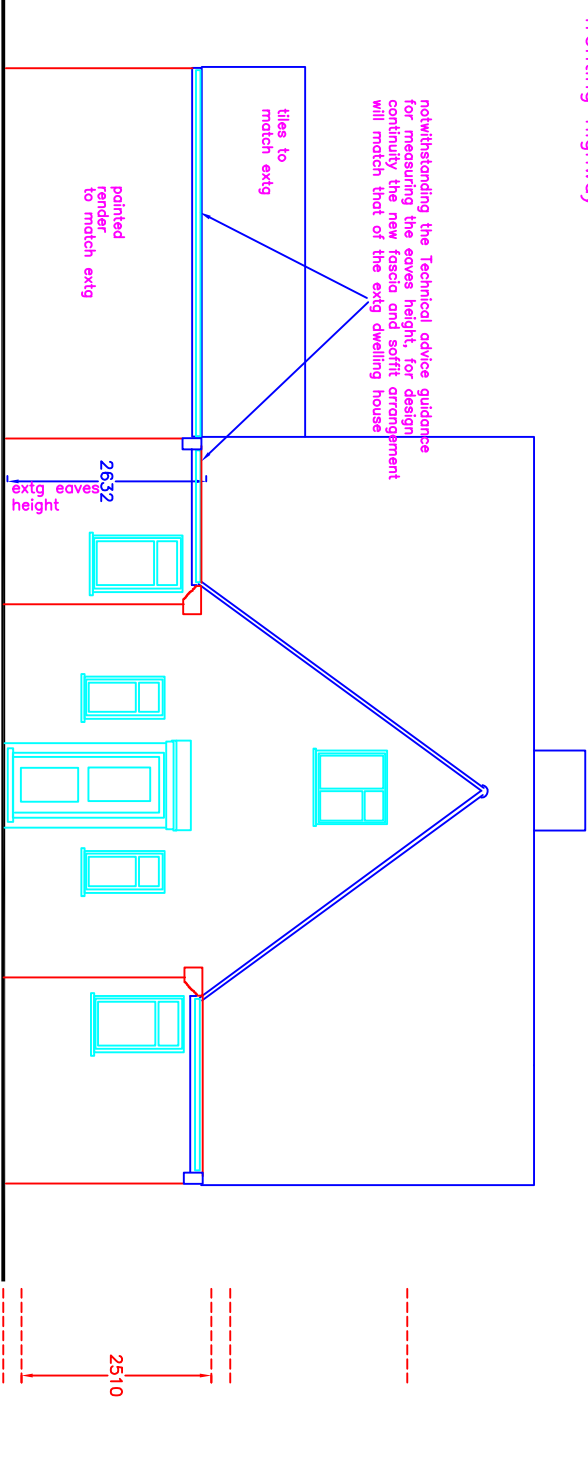
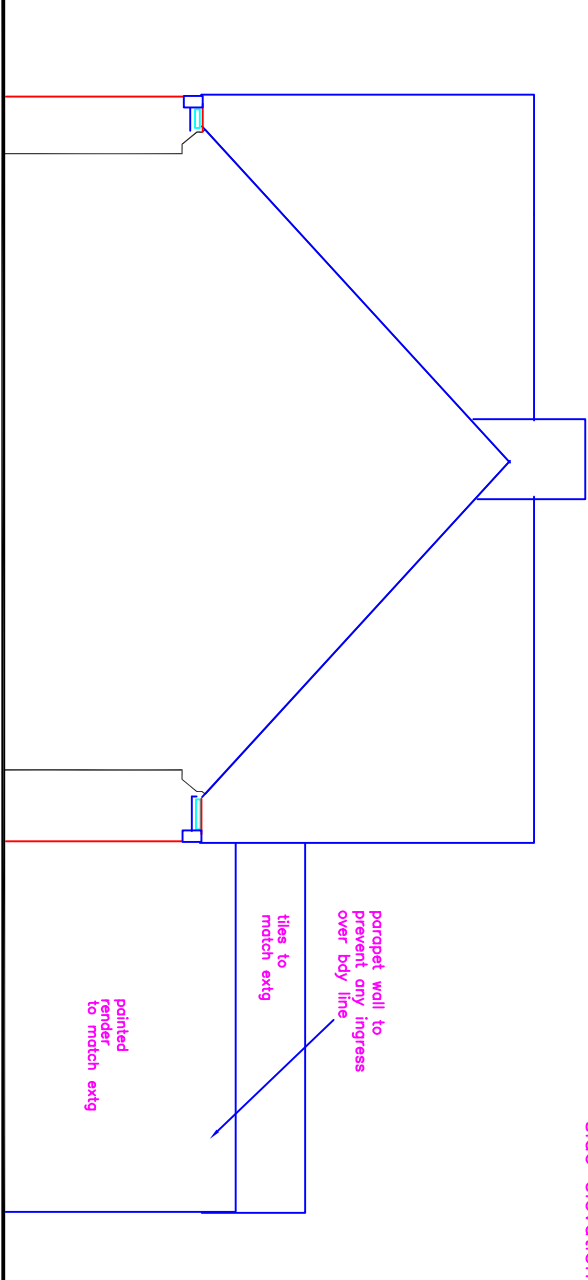
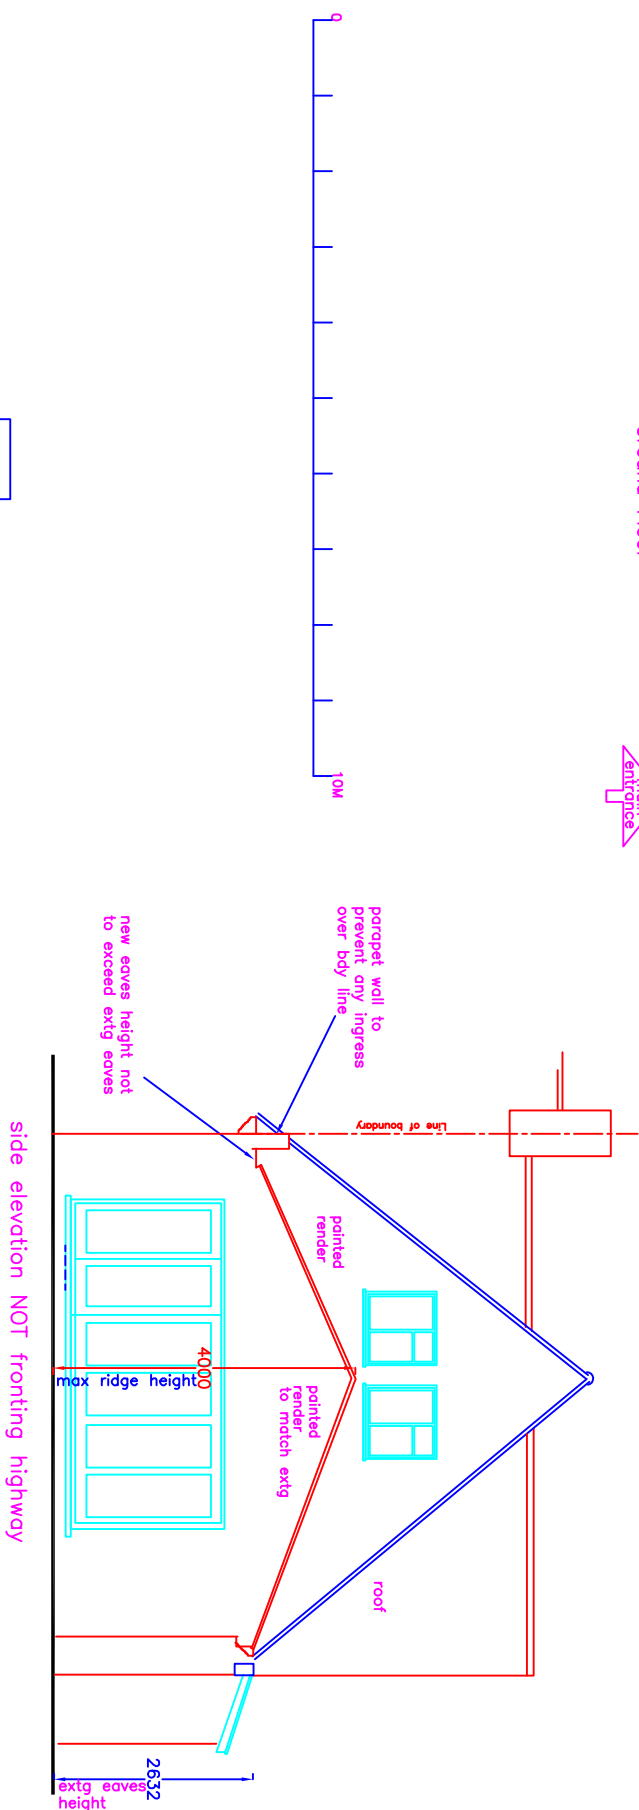
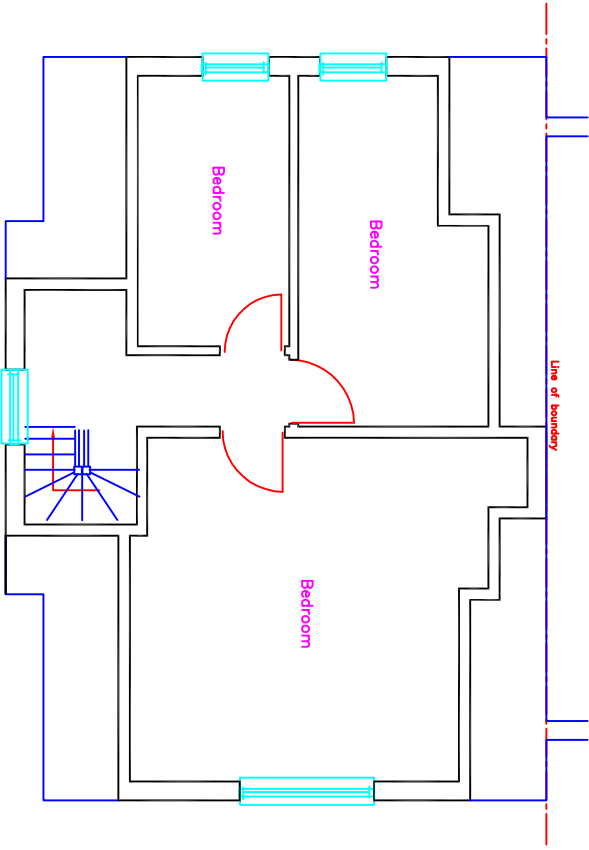


ADDRESS 32 Hoylake Crescent Ickenham UB10		
DRAWING TITLE Plans / elevations as proposed		
PROPOSAL single side extension		
SCALE 1:100	DATE Sept 21	REV
DRAWING NUMBER L.02		

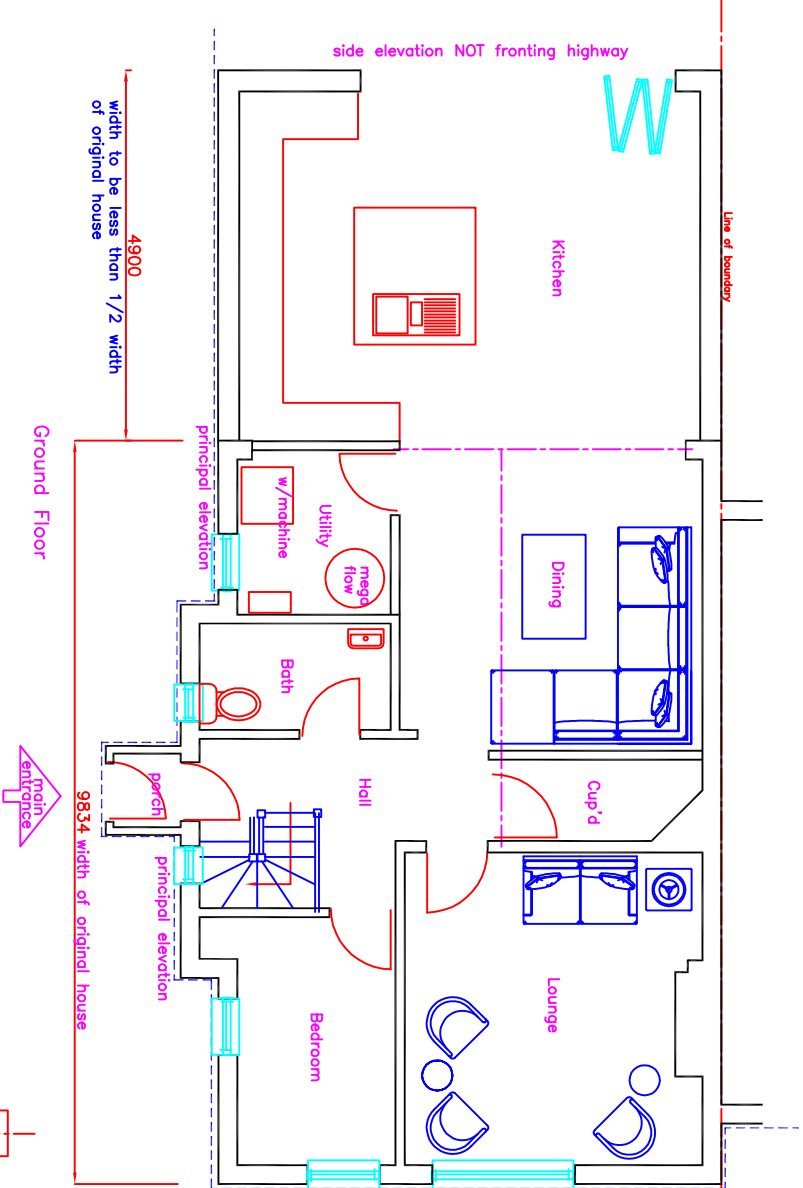

Rear elevation

Front (principal) elevation