




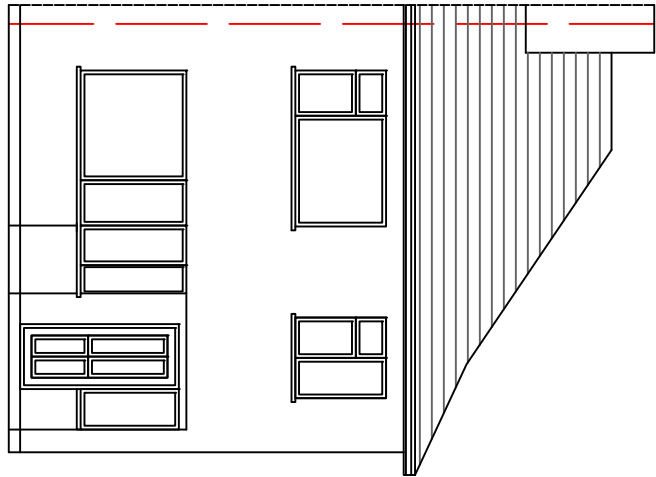


EXISTING FRONT ELEVATION 1:100 SCALE

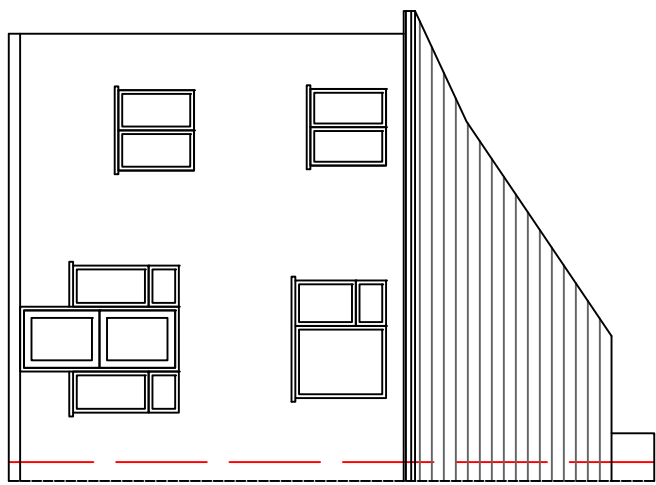


EXISTING REAR ELEVATION 1:100 SCALE

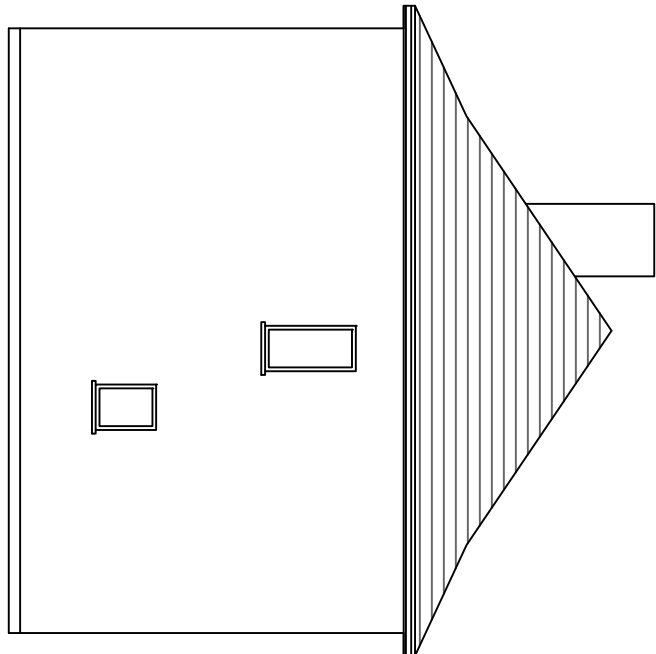


EXISTING RIGHT HAND SIDE ELEVATION 1:100 SCALE

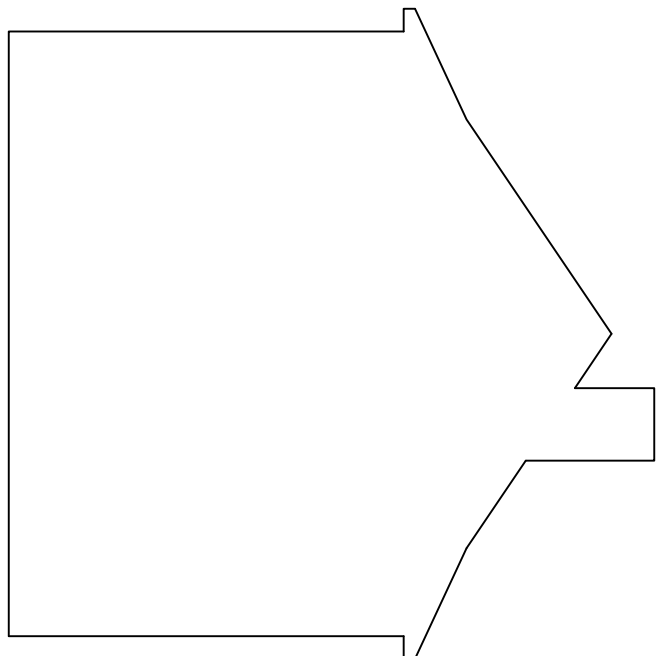


EXISTING LEFT HAND SIDE ELEVATION 1:100 SCALE

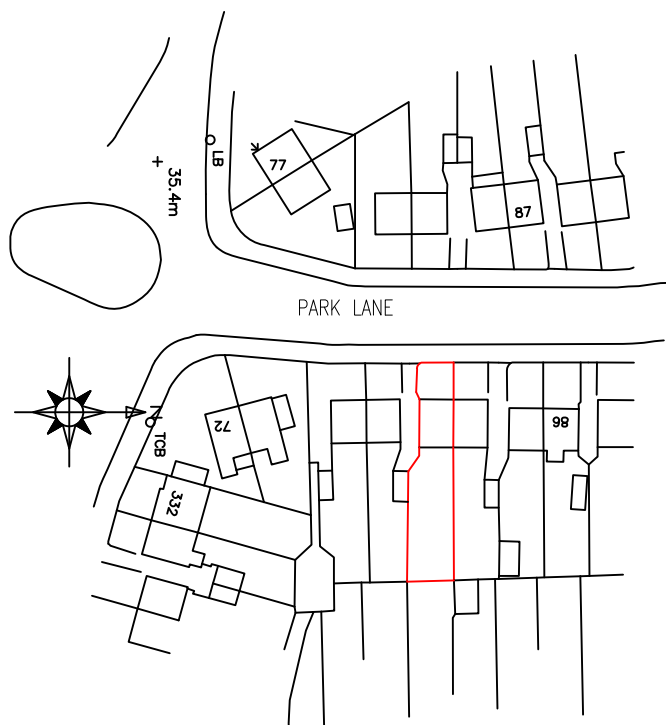


LOCATION PLAN 1:1250 SCALE

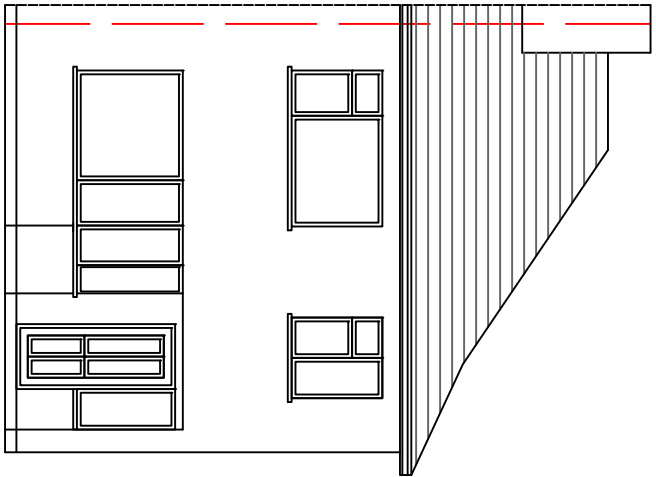


PROPOSED FRONT ELEVATION 1:100 SCALE

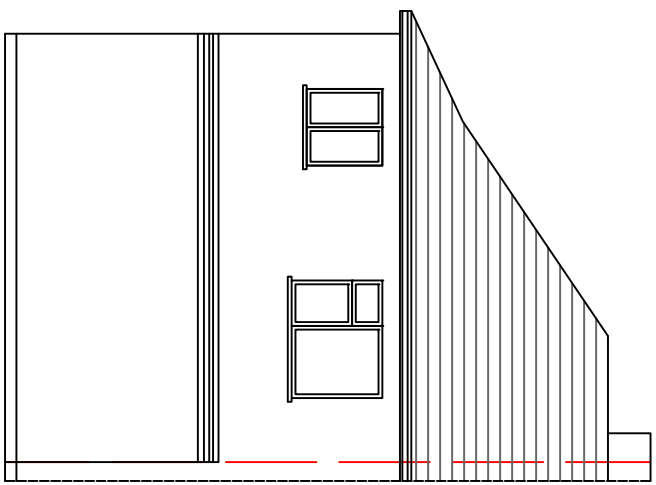


PROPOSED REAR ELEVATION 1:100 SCALE

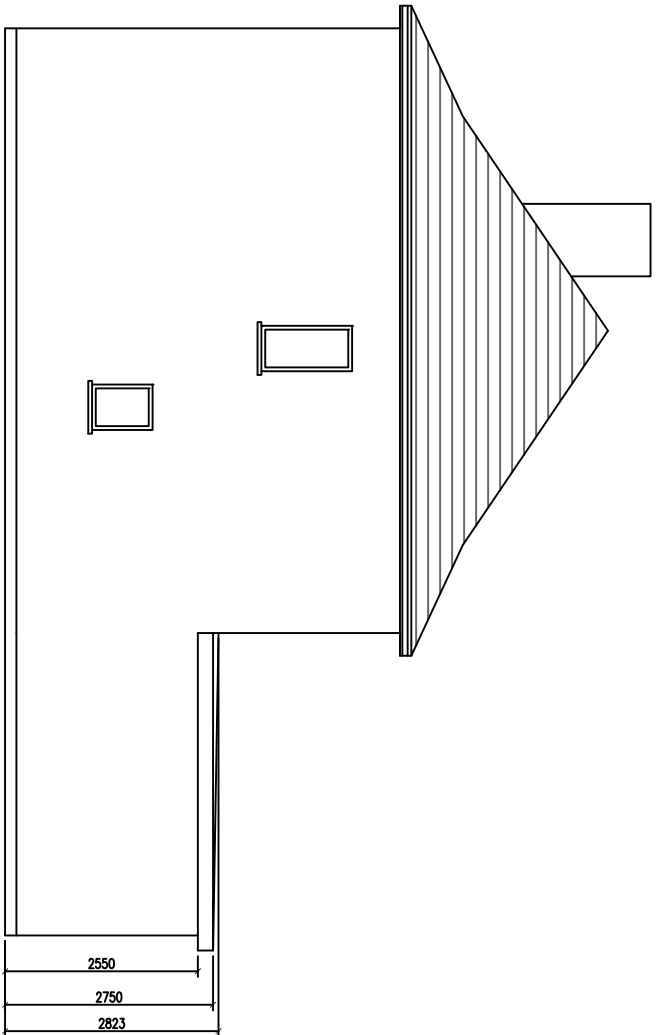

PROPOSED RIGHT SIDE ELEVATION 1:100 SCALE

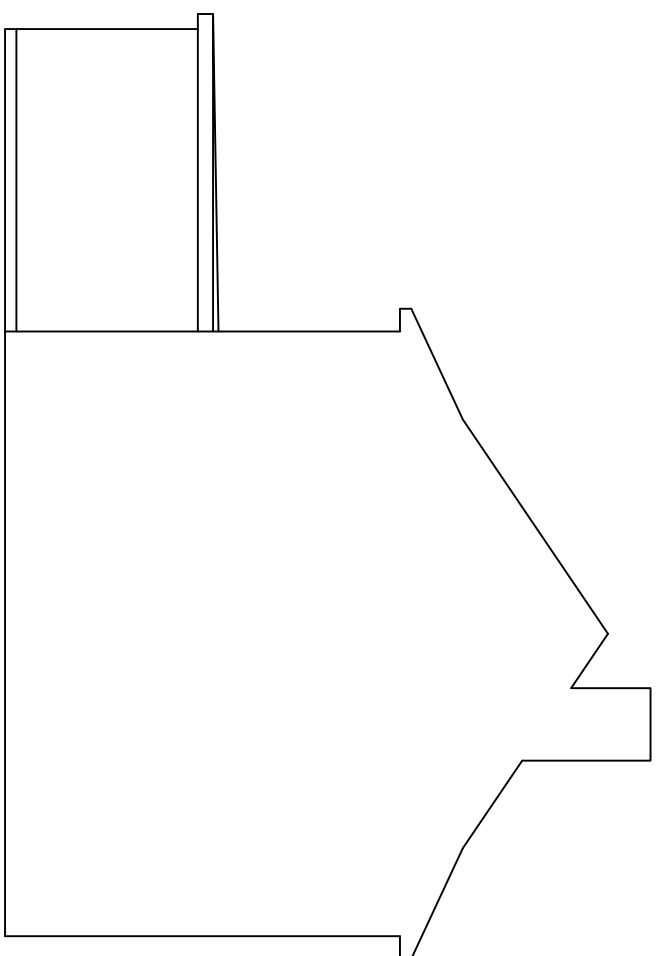

PROPOSED LEFT SIDE ELEVATION 1:100 SCALE

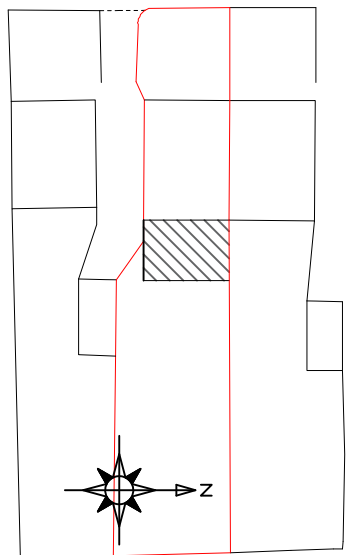


SITE PLAN 1:500 SCALE

KEY

- SMOKE DETECTOR
- HEAT DETECTOR

DESCRIPTION:
PROPOSED SINGLE STOREY REAR
EXTENSION

CLIENT: MR JAY SOKAL
SITE ADDRESS:
80 PARK LANE
HAYES
UB4 8AE
SCALE: 1:100 @A1
DRAWING NUMBER: PN/ASB/1
DATE: SEP 2021
REVISIONS:

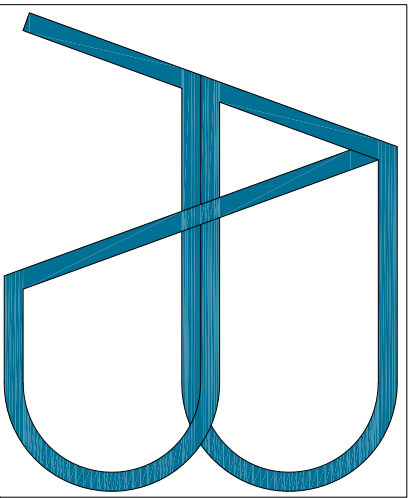

e-mail: astucturaldesigns@gmail.com
Tel: 0770 2167000

DISCLAIMER:
THESE DRAWING SHOULD BE APPROVED
BY LOCAL AUTHORITY OR APPROVED
INSPECTOR BEFORE WORK CAN START.

DO NOT SCALE FROM DRAWING
MEASUREMENTS TO BE TAKEN ON SITE.

PARTY WALL(ECT) ACT 1997 TO BE
AGREED WITH ADJOINING NEIGHBORS BY
CLIENT BEFORE COMMENCING WORKS.

ALL WORKS INCLUDING FOUNDATIONS,
WASTE LINES, VENTING TO BE WITH IN
BOUNDARY LINES OF SITE.

1:100 scale bar

