

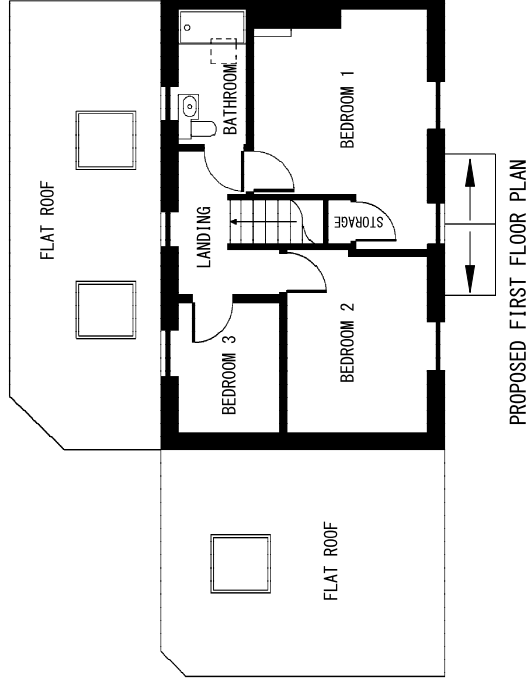


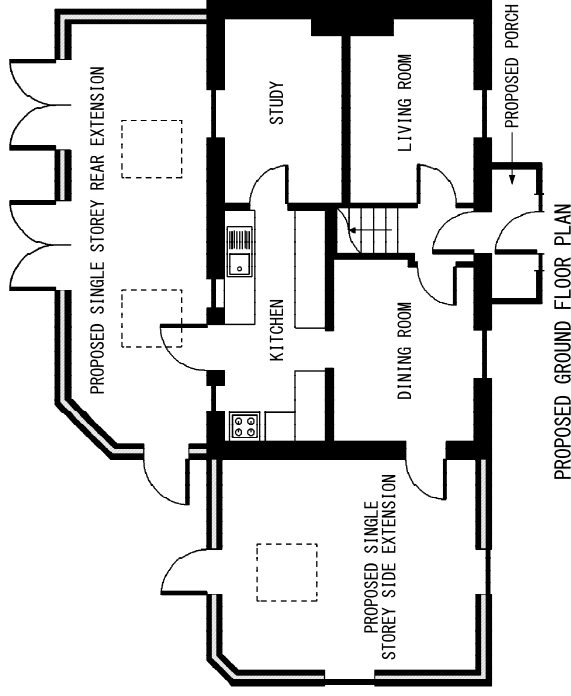

Application for Lawful Development Certificate (Proposed Use)
 for works or extension to a dwelling.
 Town and Country Planning Act 1990.
 This drawing is for planning application only.
 This drawing is © Engage Reliance Ltd 2018-2021 Copyright.
 Plans, drawings and material submitted to the council are protected by the Copyright Acts (Section 47, 1988 Act).
 You may only use material which is downloaded or printed for consultation purposes.
 Further copies must not be made without prior permission of the copyright owner.

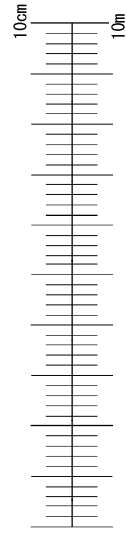

Stage: Planning	Job Title: Single storey side & rear extension	Job Number: 1NA	Drawing Number: 04			
	Client: Dainius Valdavičius	Scale: 1:100 @ A3	Revision Suffix:			
Drawing Title: Proposed Floor Plans	Site Address: 1 Ninth Avenue, Hayes, UB3 2HH	Date: 24/11/2021	A			
			AA			
			Drawn By:	Checked By:		