
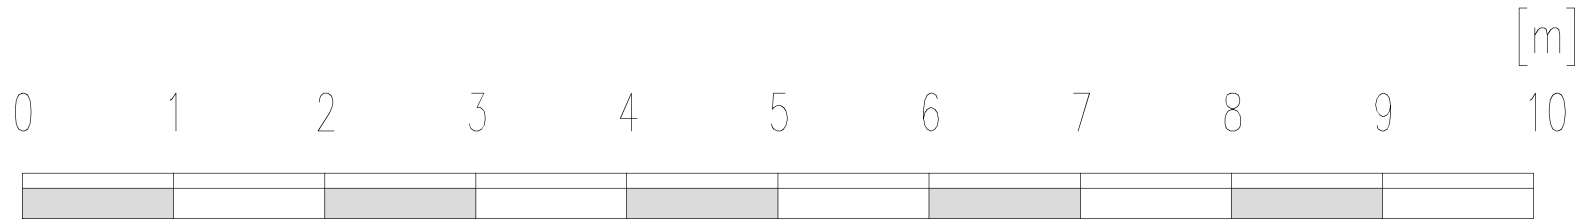


Proposed Ground Floor Plan

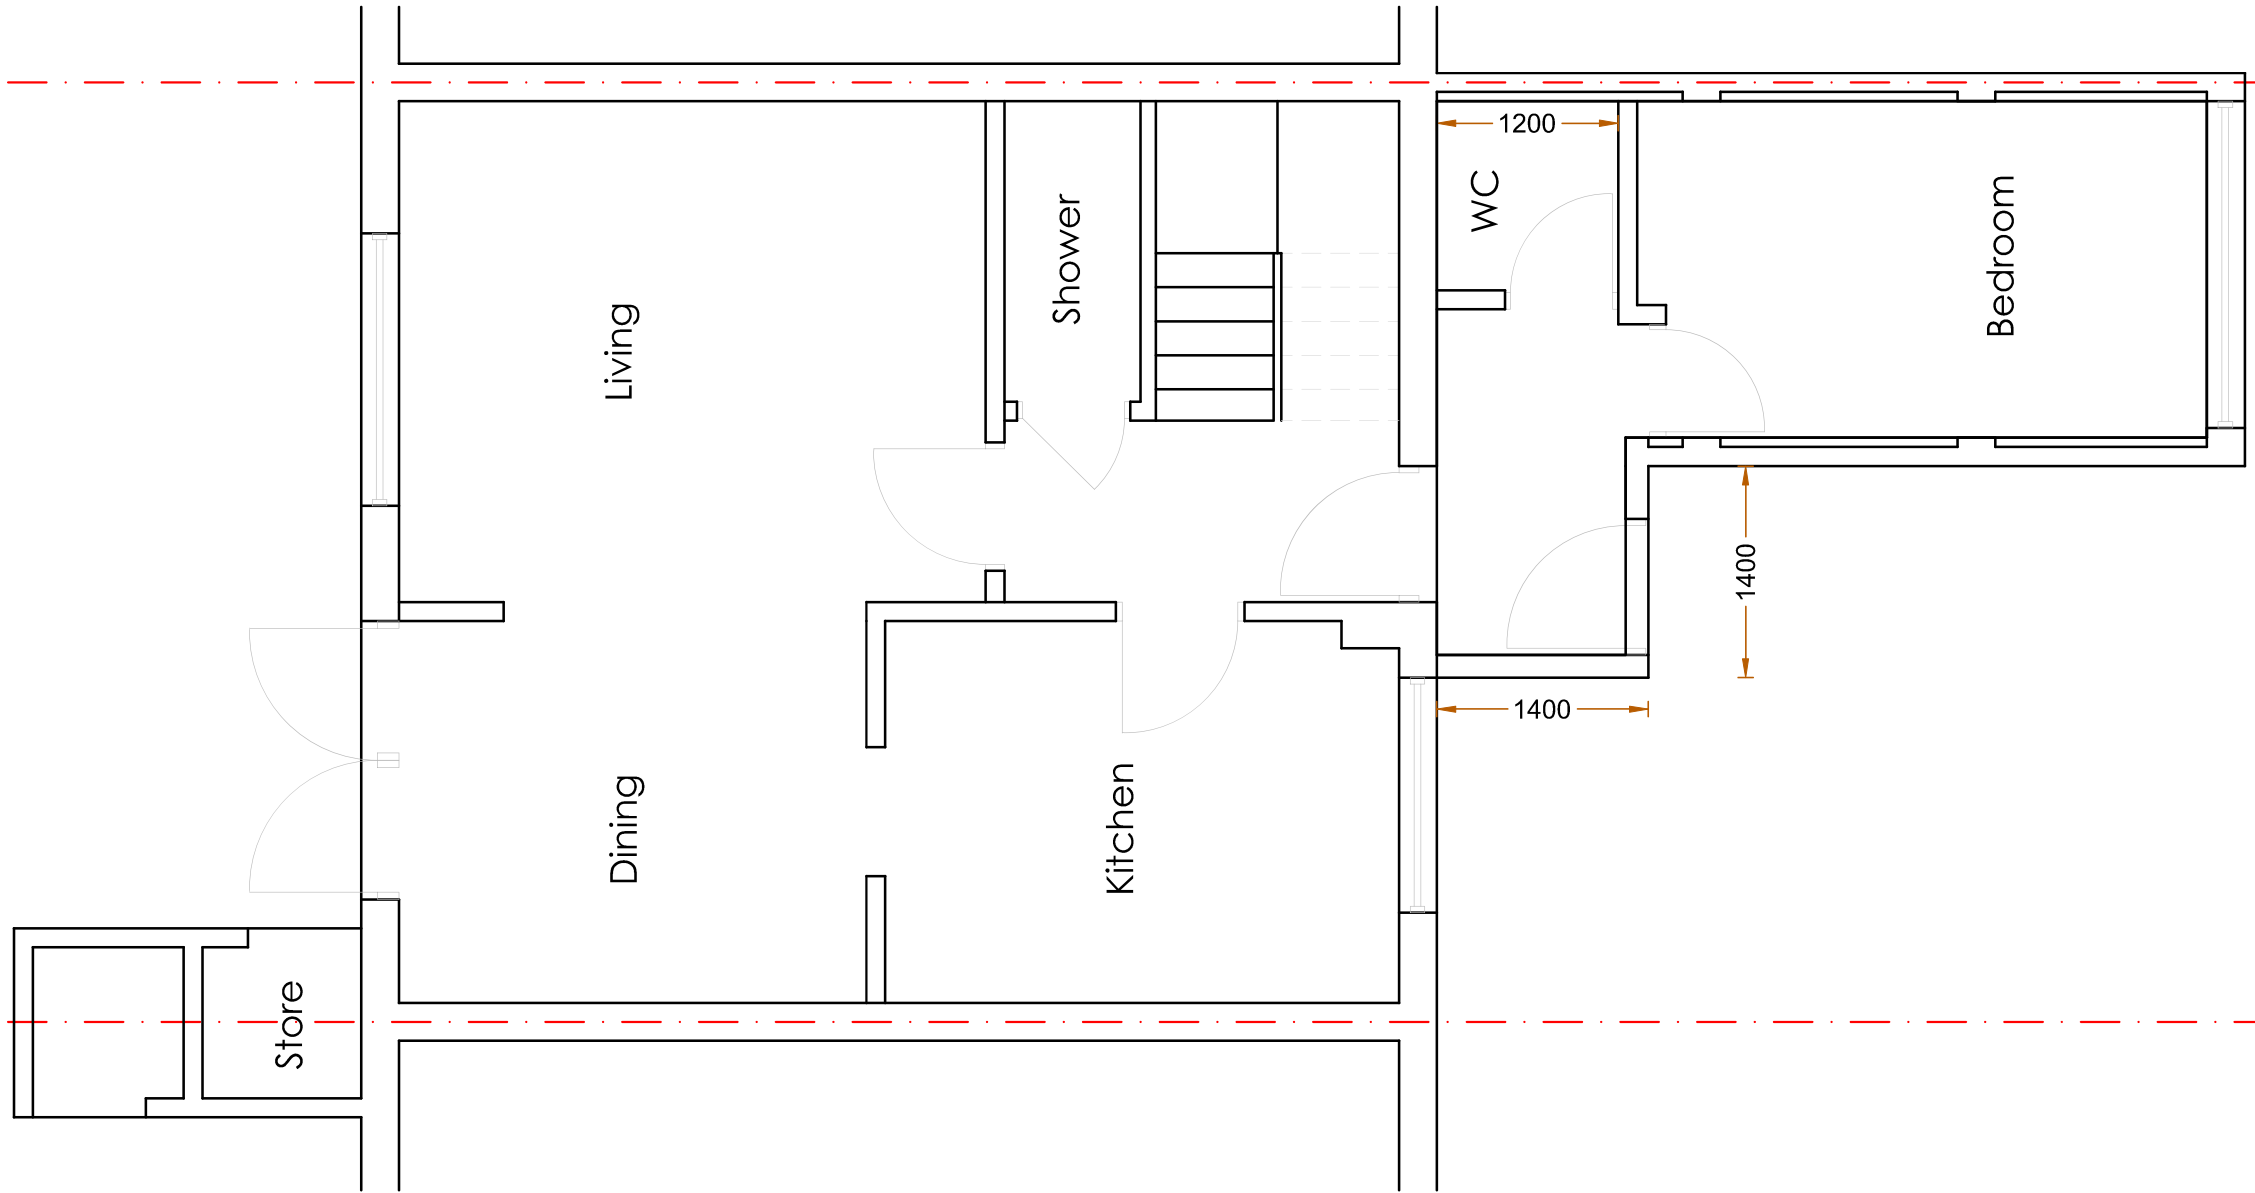

Revision notes:		
Rev:	Date:	Notes:
P01	03.10.2021	For Planning Approval

CLIENT
DRAWING NO:
2021169,PA102

SITE
3 Reid Close Pinner HA5 2QD
DRAWING TITLE
Existing Ground Floor Plan

Date:
03.10.2021
Scale @ A3:
1:50
Revision:
P01



**Planning Application
Party Wall Survey**

info@sheladiya.com
020 3129 9374

www.krndesignstudio.com
www.sheladiya.com

