



All work to comply with current building regulations and codes of practice

Do not scale from drawings
all dimensions to be checked on site before the start of any work


Proposed External Finish
Materials to Match Existing
External Finish Materials

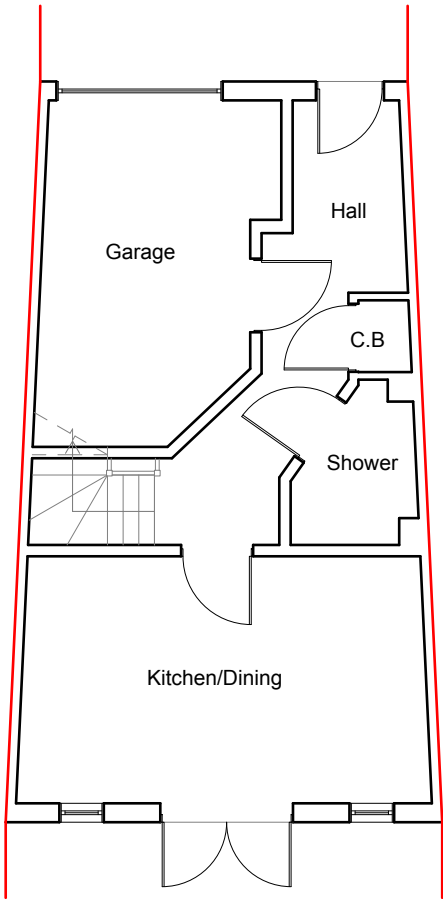


Existing Ground Floor Plan
Scale 1:100

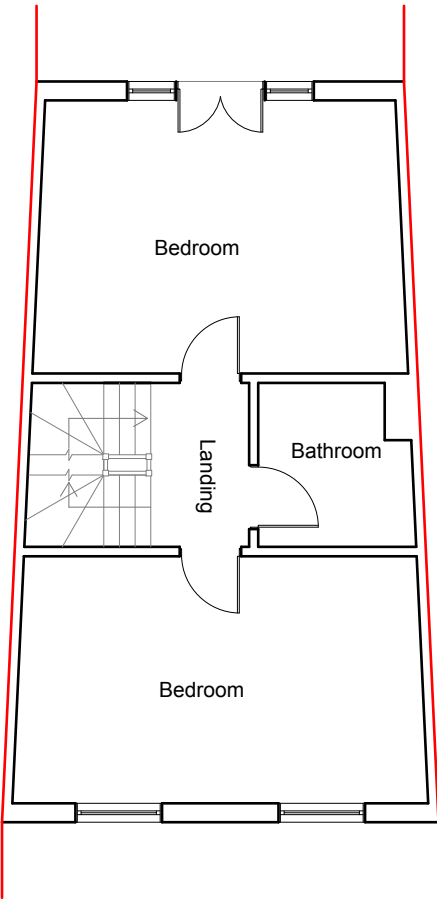


Existing First Floor Plan
Scale 1:100

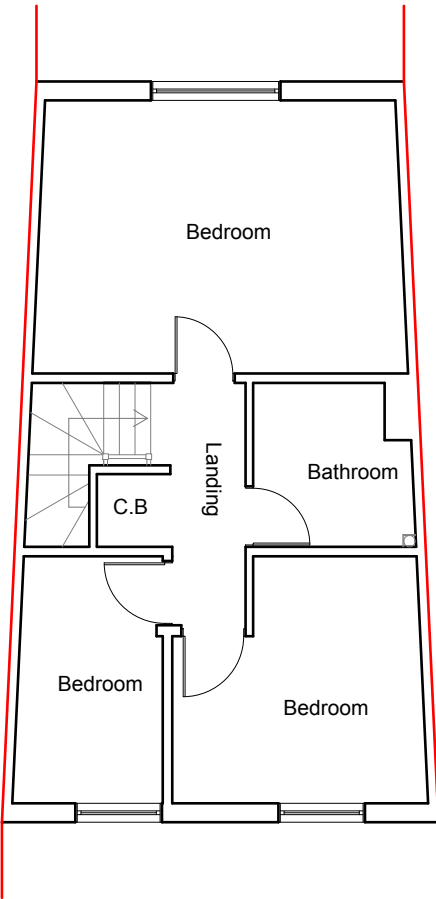


Existing Second Floor Plan
Scale 1:100

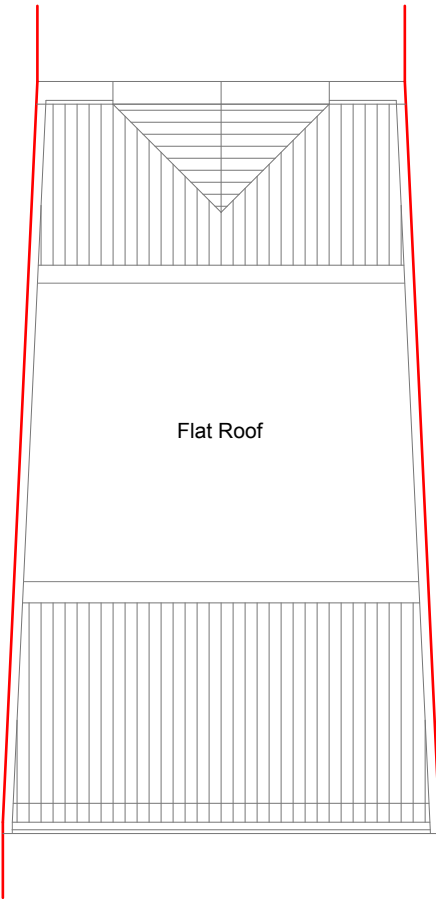


Existing Roof Plan
Scale 1:100

 

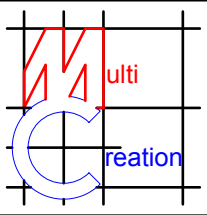
	Project:	Title:	Scale: 1:100 @ A3
	151 Varcoe Gardens	Existing Floor Plans	Date: 10 . 2021
	Hayes		Drawing No.: 3508 - 01/MT
	UB3 2FJ		Revision
239 Western Road, Southall, Middx, UB2 5HS Tel: 020 8571 1369 info@multicreation.co.uk			




Existing Front Elevation
Scale:1:100

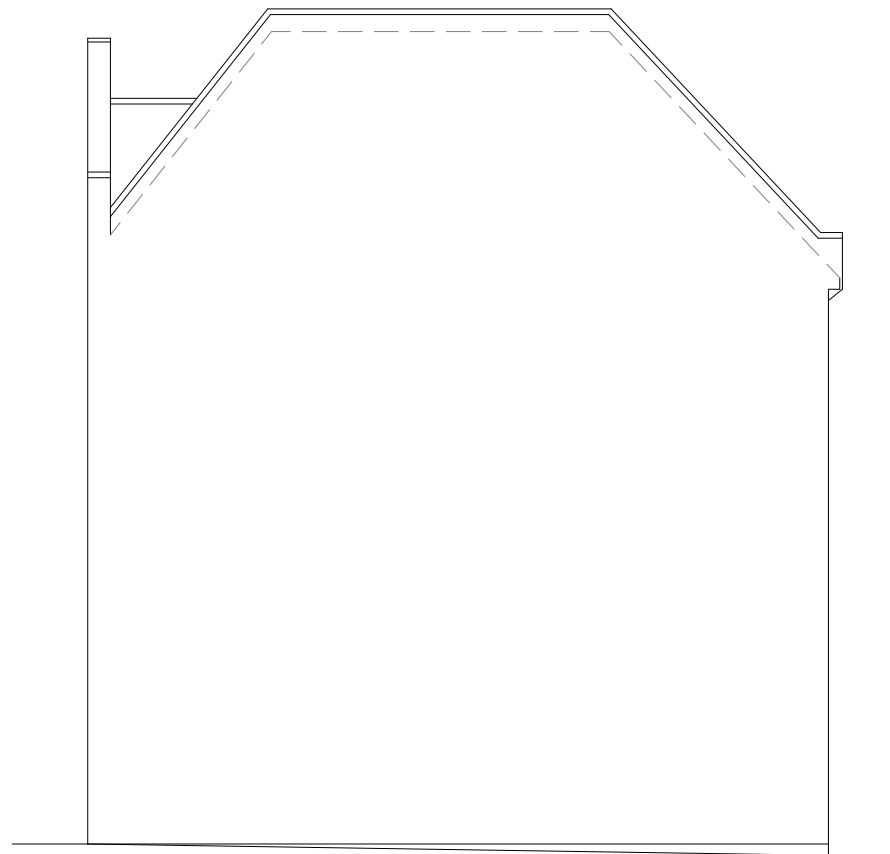

Existing Side Elevation
Scale:1:100

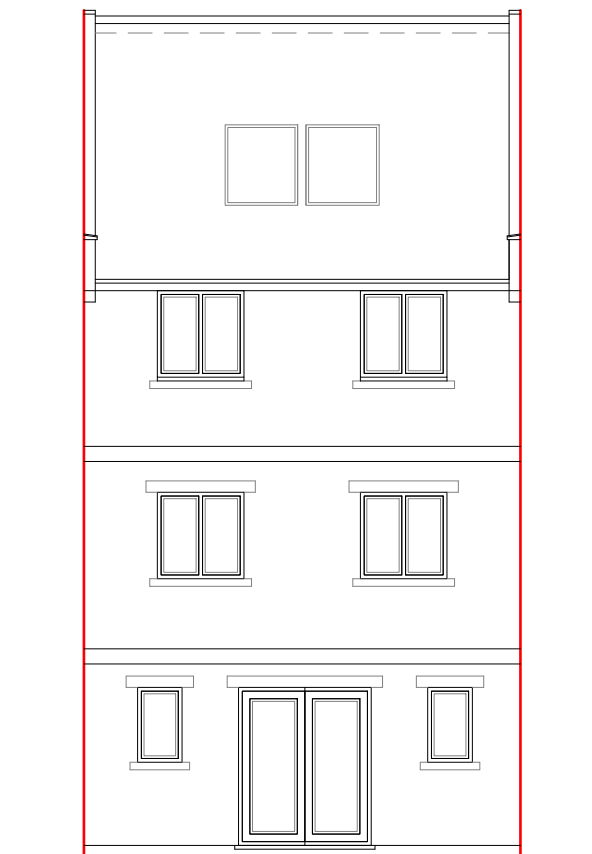

Existing Rear Elevation
Scale:1:100

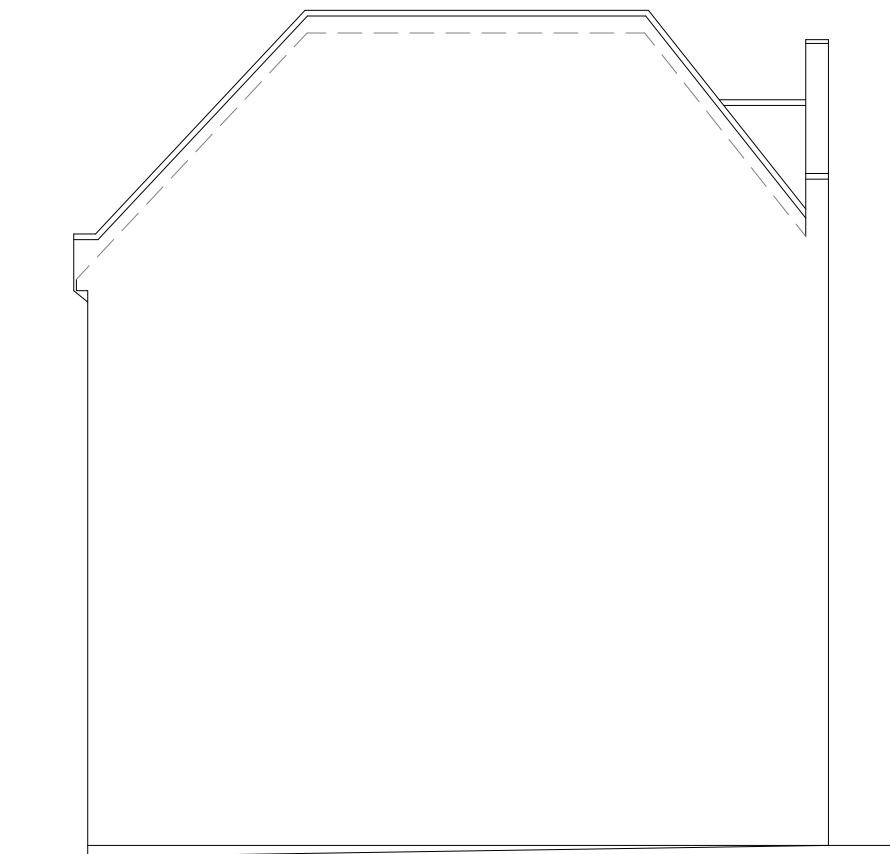



Existing Side Elevation
Scale:1:100


All work to comply with
current building regulations
and codes of practice

Do not scale from drawings
all dimensions to be checked
on site before the start of
any work


Proposed External Finish
Materials to Match Existing
External Finish Materials

 

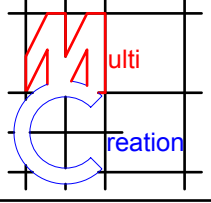	Project:	Title:	Scale: 1:100 @ A3
	151 Varcoe Gardens Hayes UB3 2FJ	Existing Elevations	Date: 10 . 2021
			Drawing No.: 3508 - 02/MT
			Revision
239 Western Road, Southall, Middx, UB2 5HS Tel: 020 8571 1369 info@multicreation.co.uk			

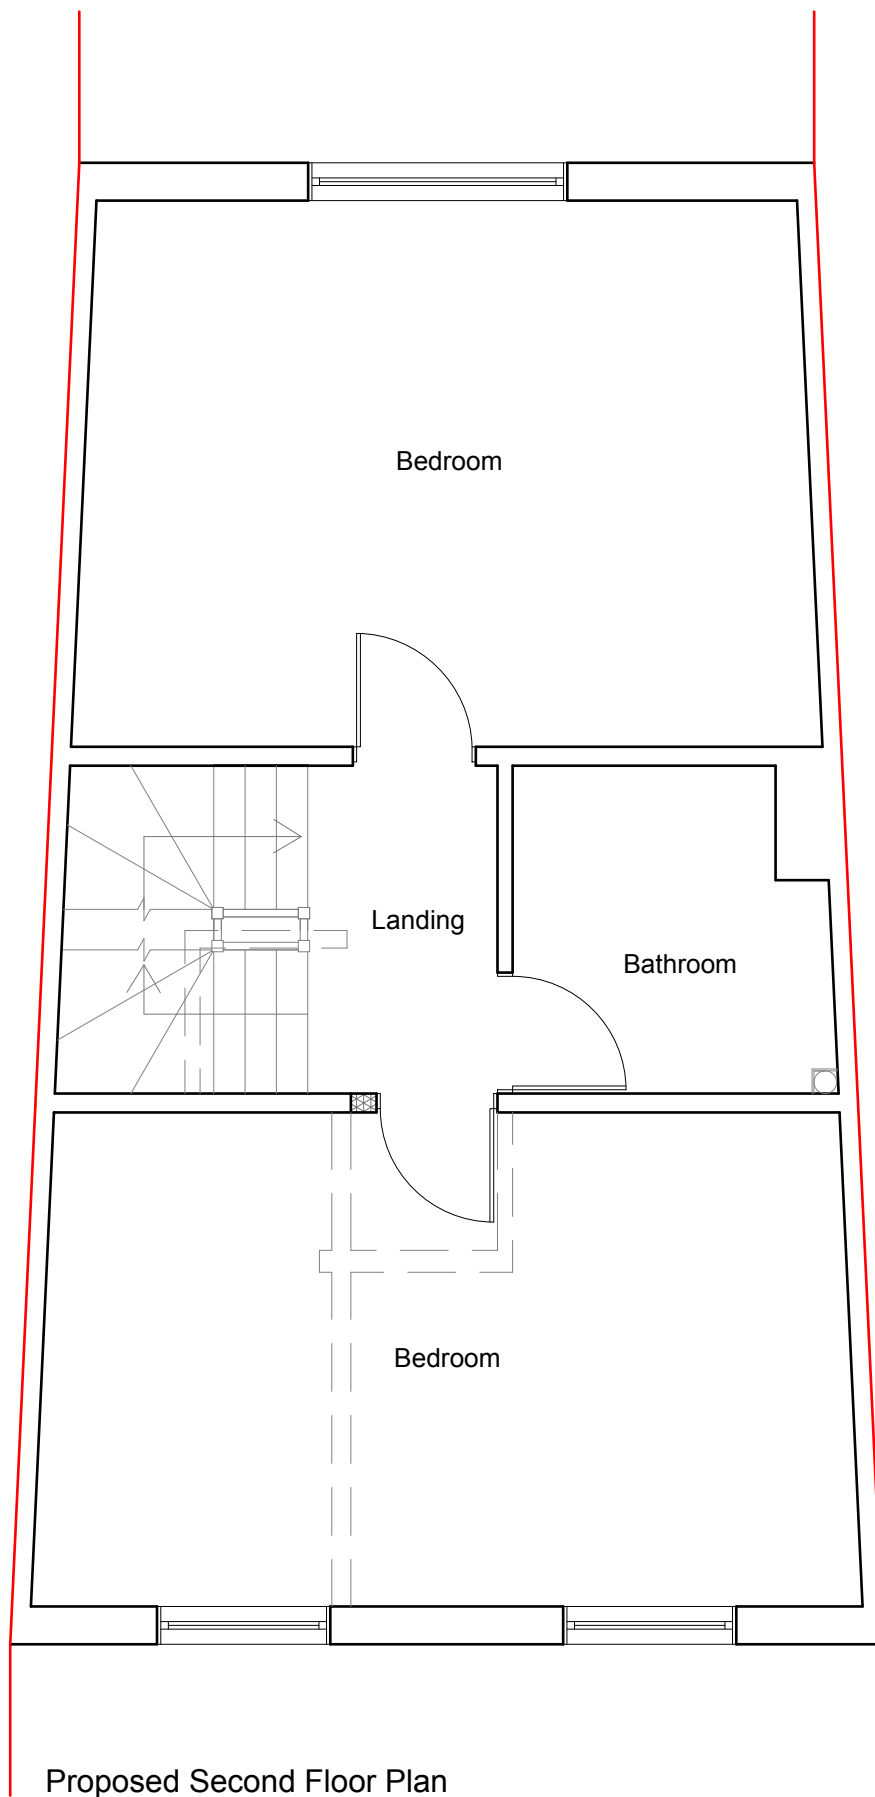



Proposed Second Floor Plan
Scale 1:50

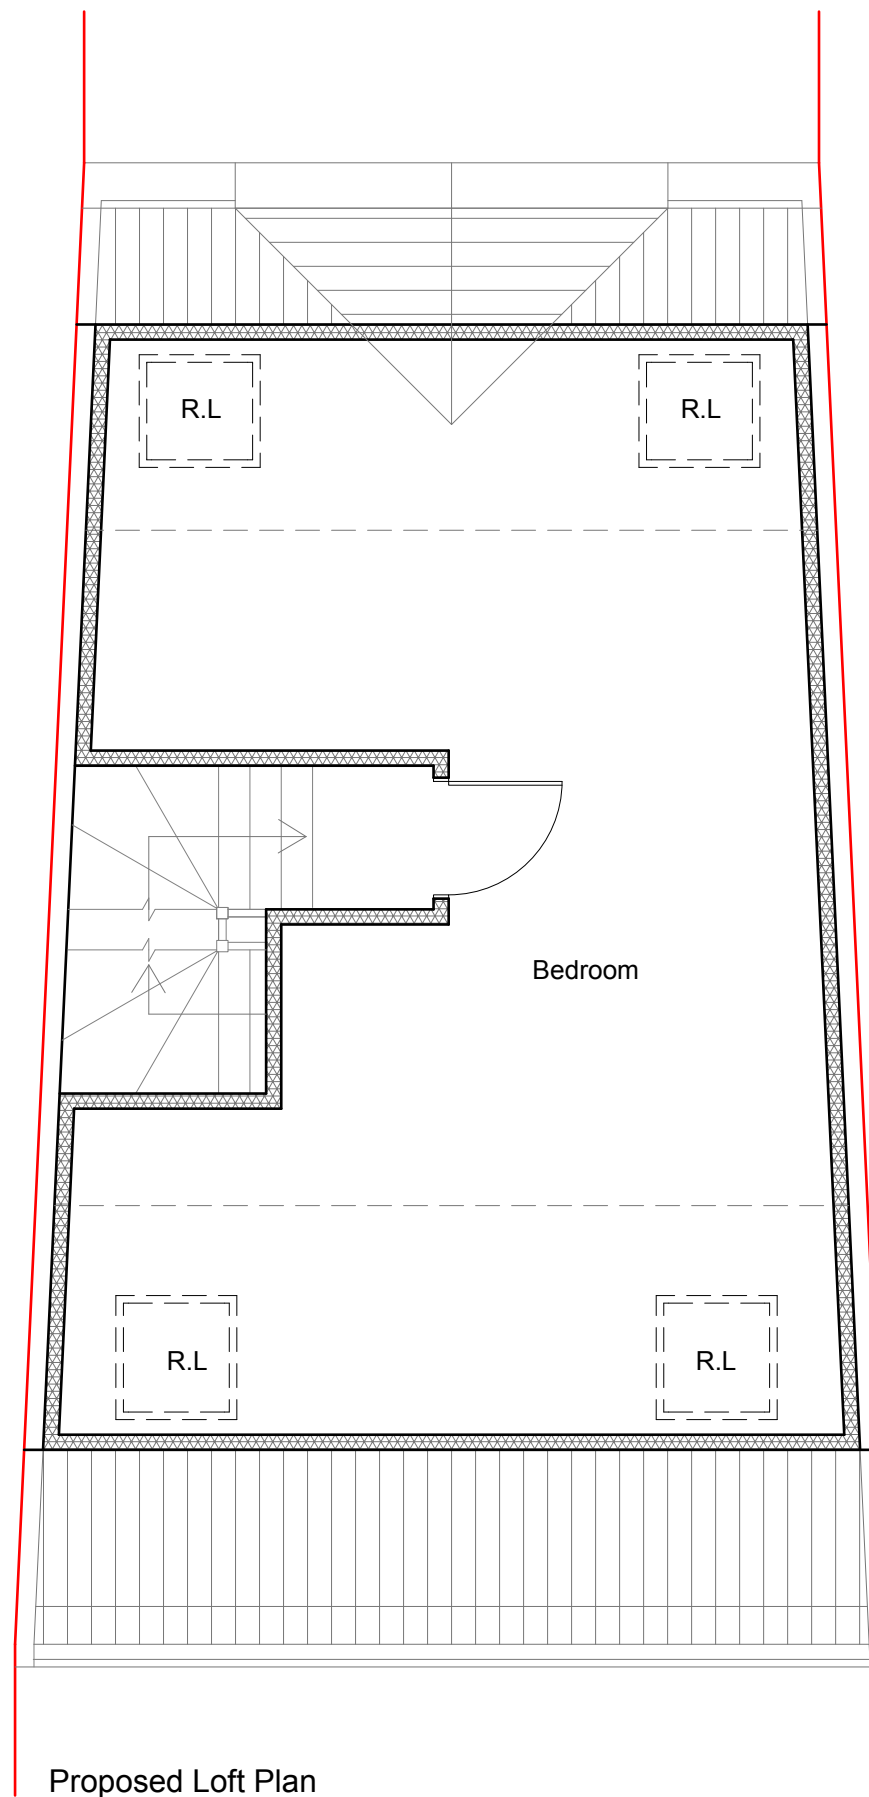


Proposed Loft Plan
Scale 1:50


1:50

 

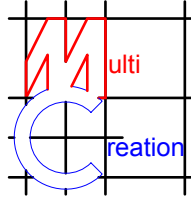
	Project:	Title:	Scale: 1:50 @ A3			
	151 Varcoe Gardens	Proposed Second and	Date: 10 . 2021			
	Hayes	Loft Floor Plan	Drawing No.:			
	UB3 2FJ		3508 - 03/MT			
			Revision			
239 Western Road, Southall, Middx, UB2 5HS Tel: 020 8571 1369 info@multicreation.co.uk						

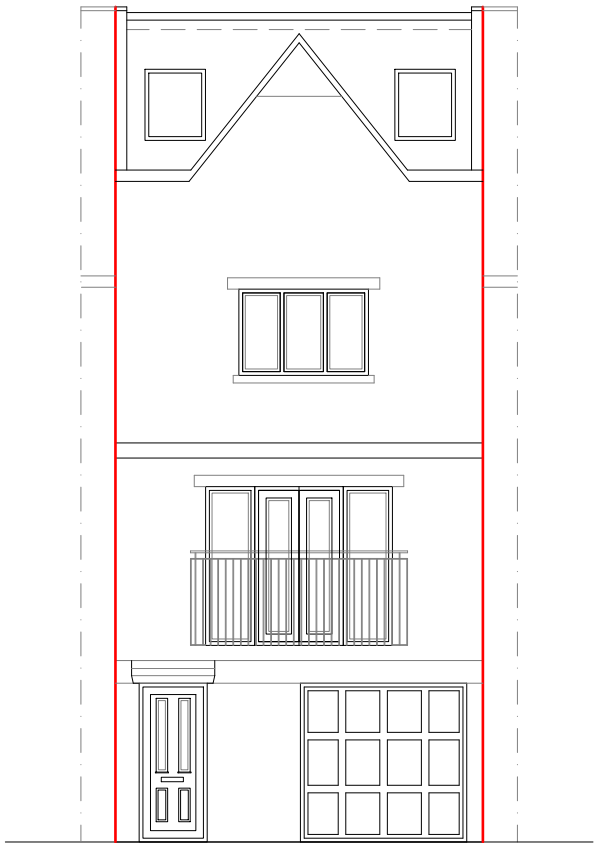


Proposed Front Elevation
Scale:1:100

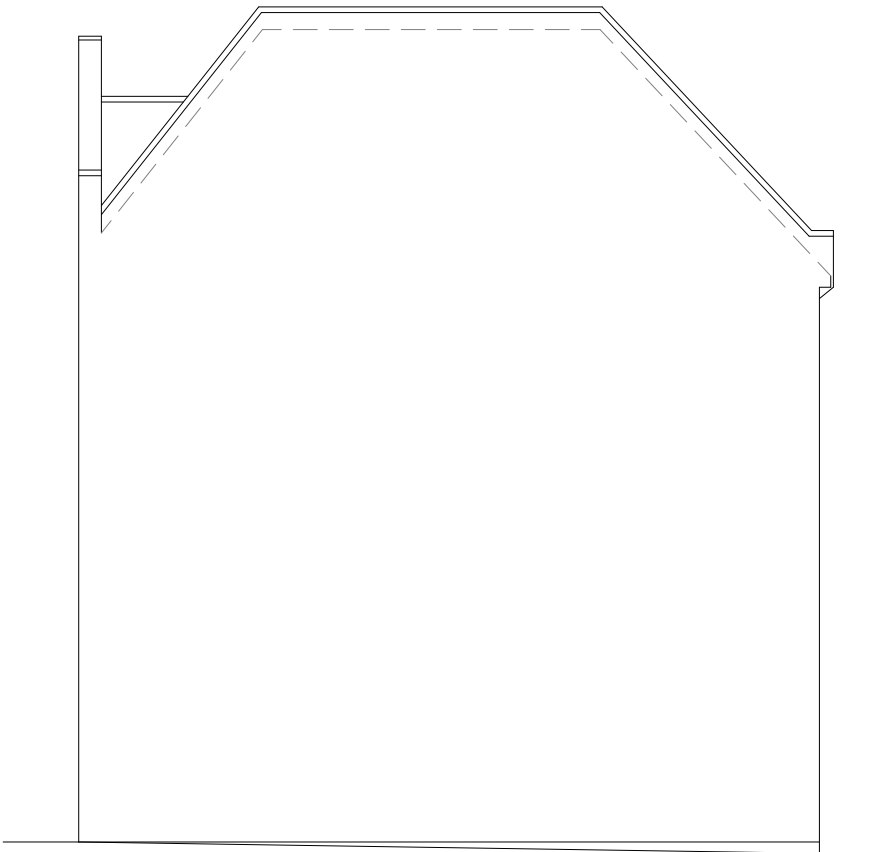

Proposed Side Elevation
Scale:1:100

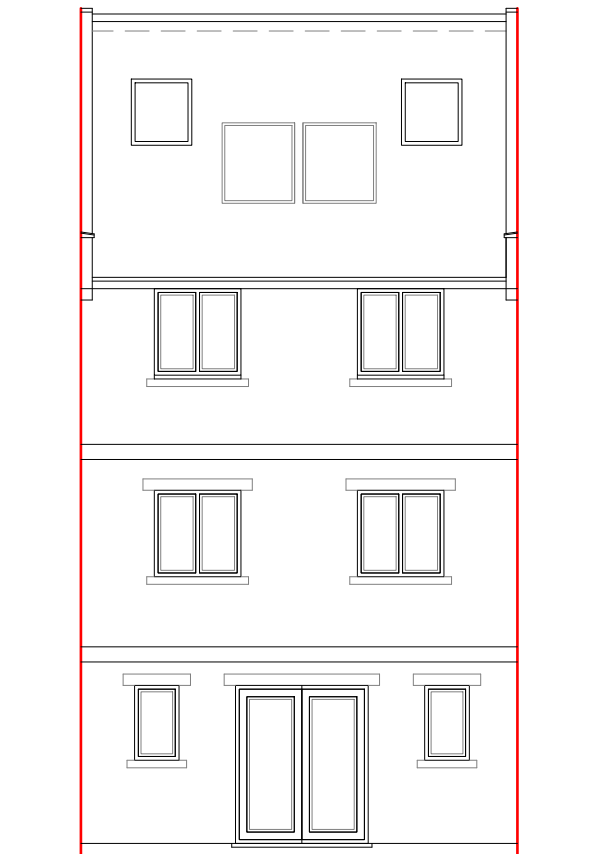

Proposed Rear Elevation
Scale:1:100

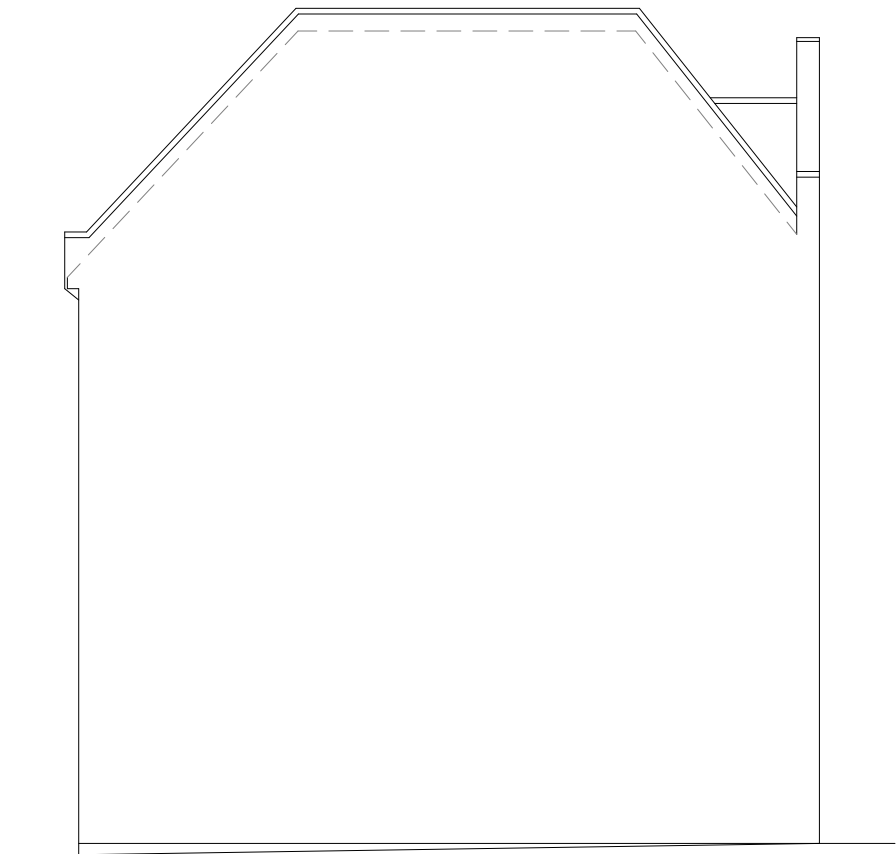



Proposed Side Elevation
Scale:1:100

All work to comply with
current building regulations
and codes of practice

Do not scale from drawings
all dimensions to be checked
on site before the start of
any work

Proposed External Finish
Materials to Match Existing
External Finish Materials

 


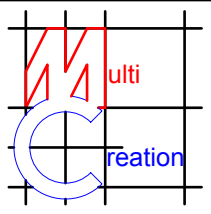	Project:	Title:	Scale: 1:100 @ A3
	151 Varcoe Gardens Hayes UB3 2FJ	Proposed Elevations	Date: 10 . 2021
			Drawing No.: 3508 - 04/MT
			Revision
239 Western Road, Southall, Middx, UB2 5HS Tel: 020 8571 1369 info@multicreation.co.uk			


All work to comply with current building regulations and codes of practice

Do not scale from drawings all dimensions to be checked on site before the start of any work

Proposed External Finish Materials to Match Existing External Finish Materials

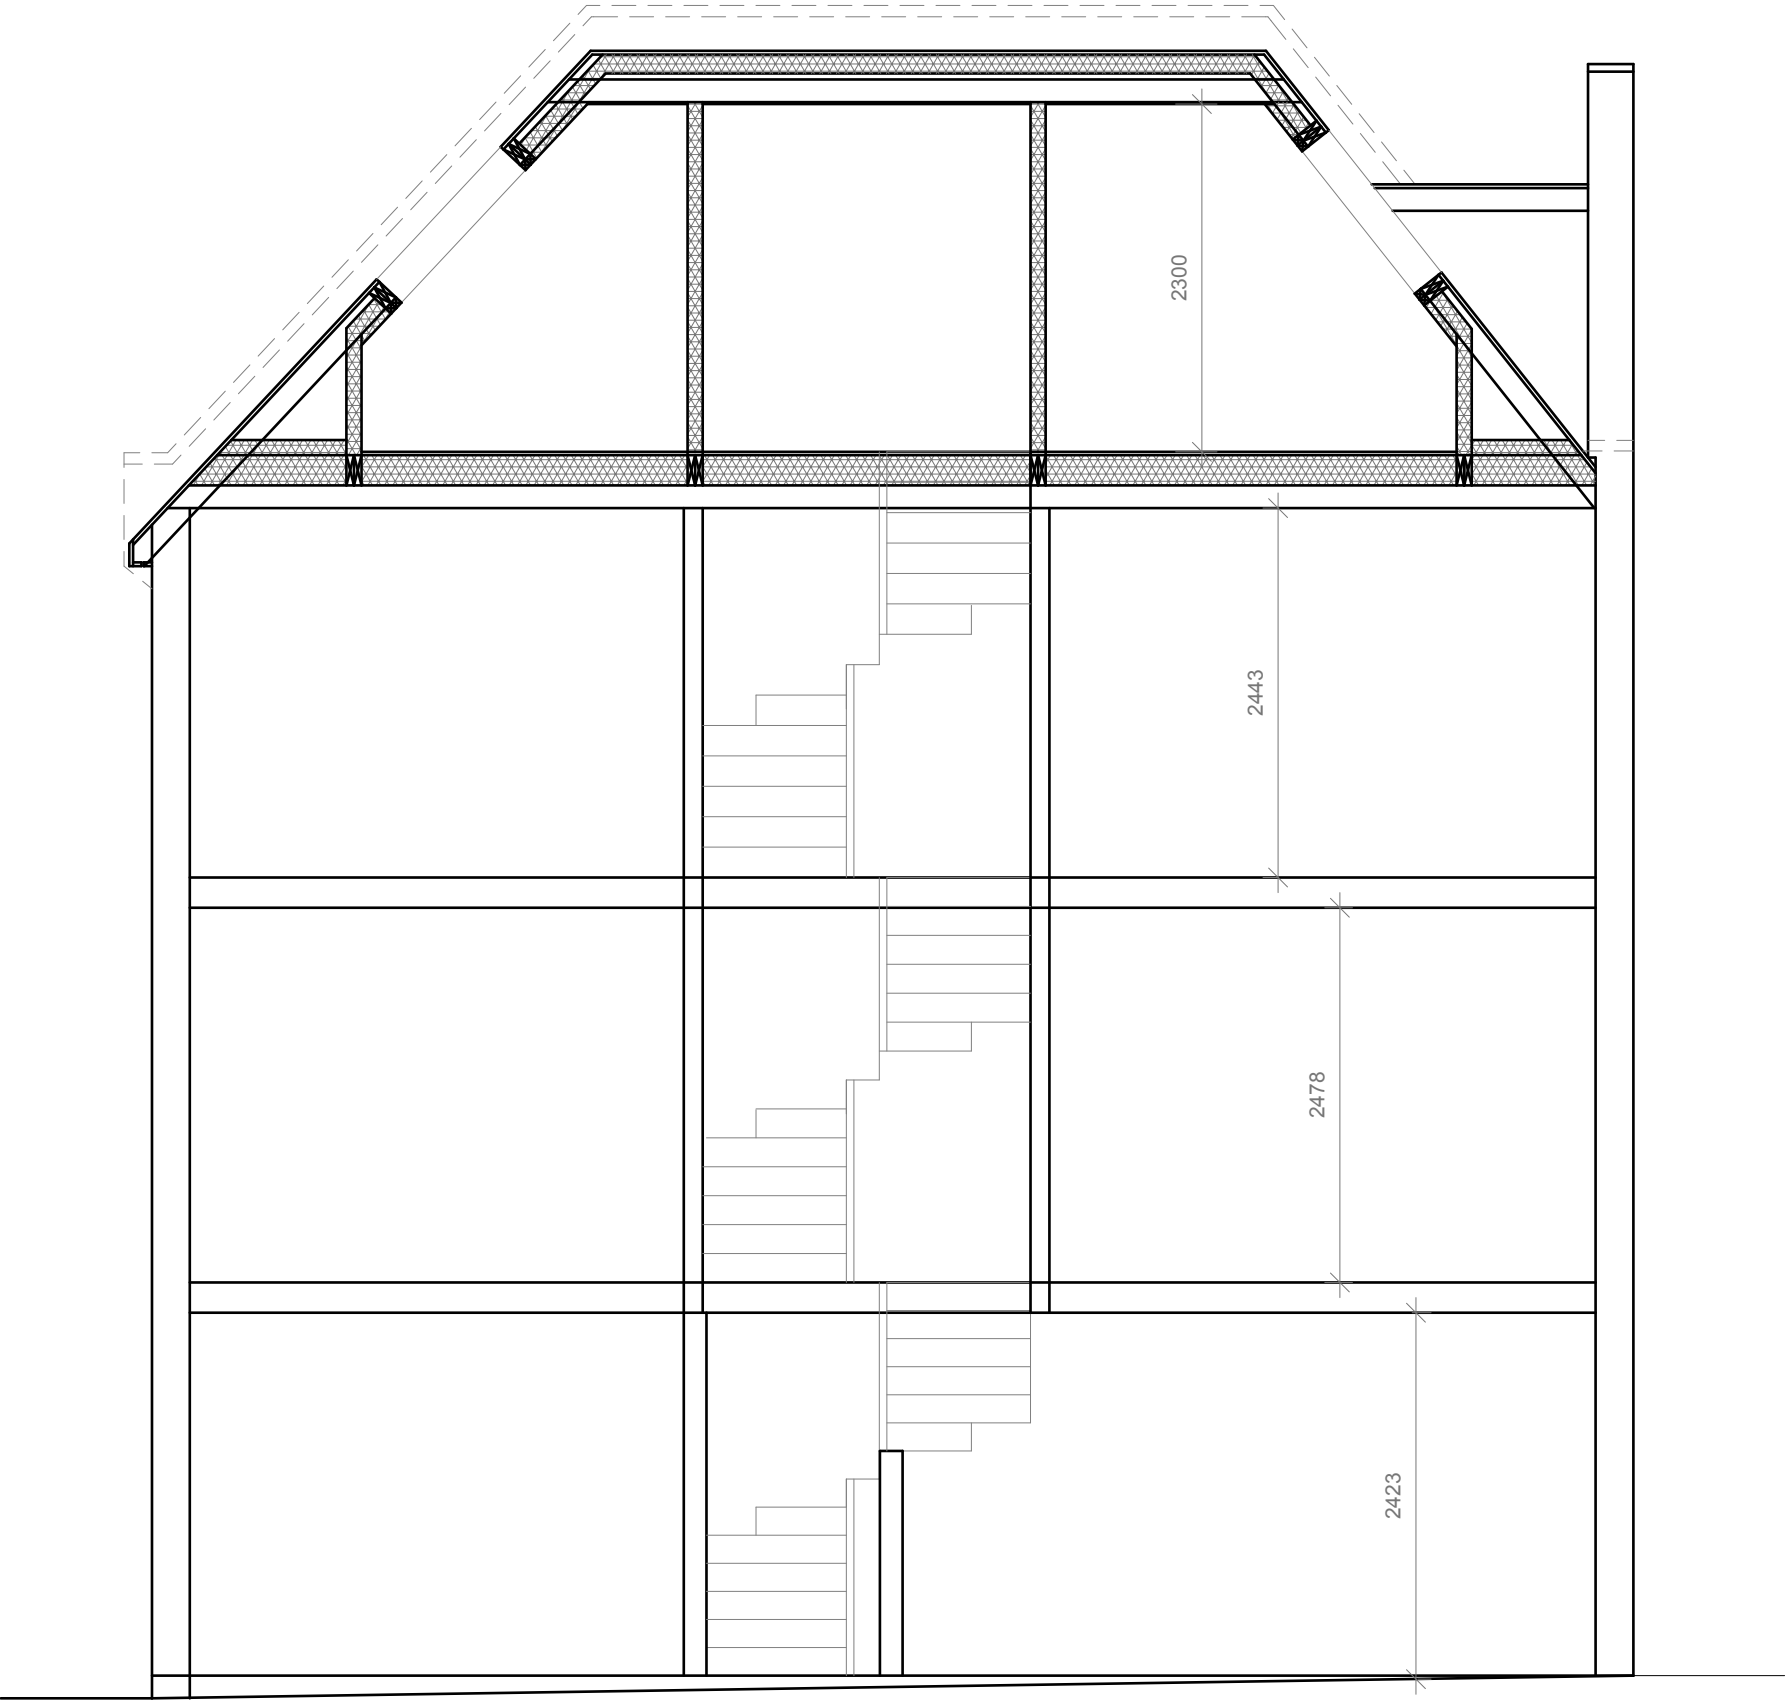

Proposed Section
Scale:1:50

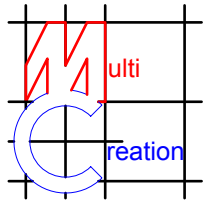	Project:	Title:	Scale: 1:50 @ A3
	151 Varcoe Gardens Hayes UB3 2FJ	Proposed Section	Date: 10 . 2021
			Drawing No.: 3508 - 05/MT
			Revision
239 Western Road, Southall, Middx, UB2 5HS Tel: 020 8571 1369 info@multicreation.co.uk			