




SCALE BAR 1:50 @ A1

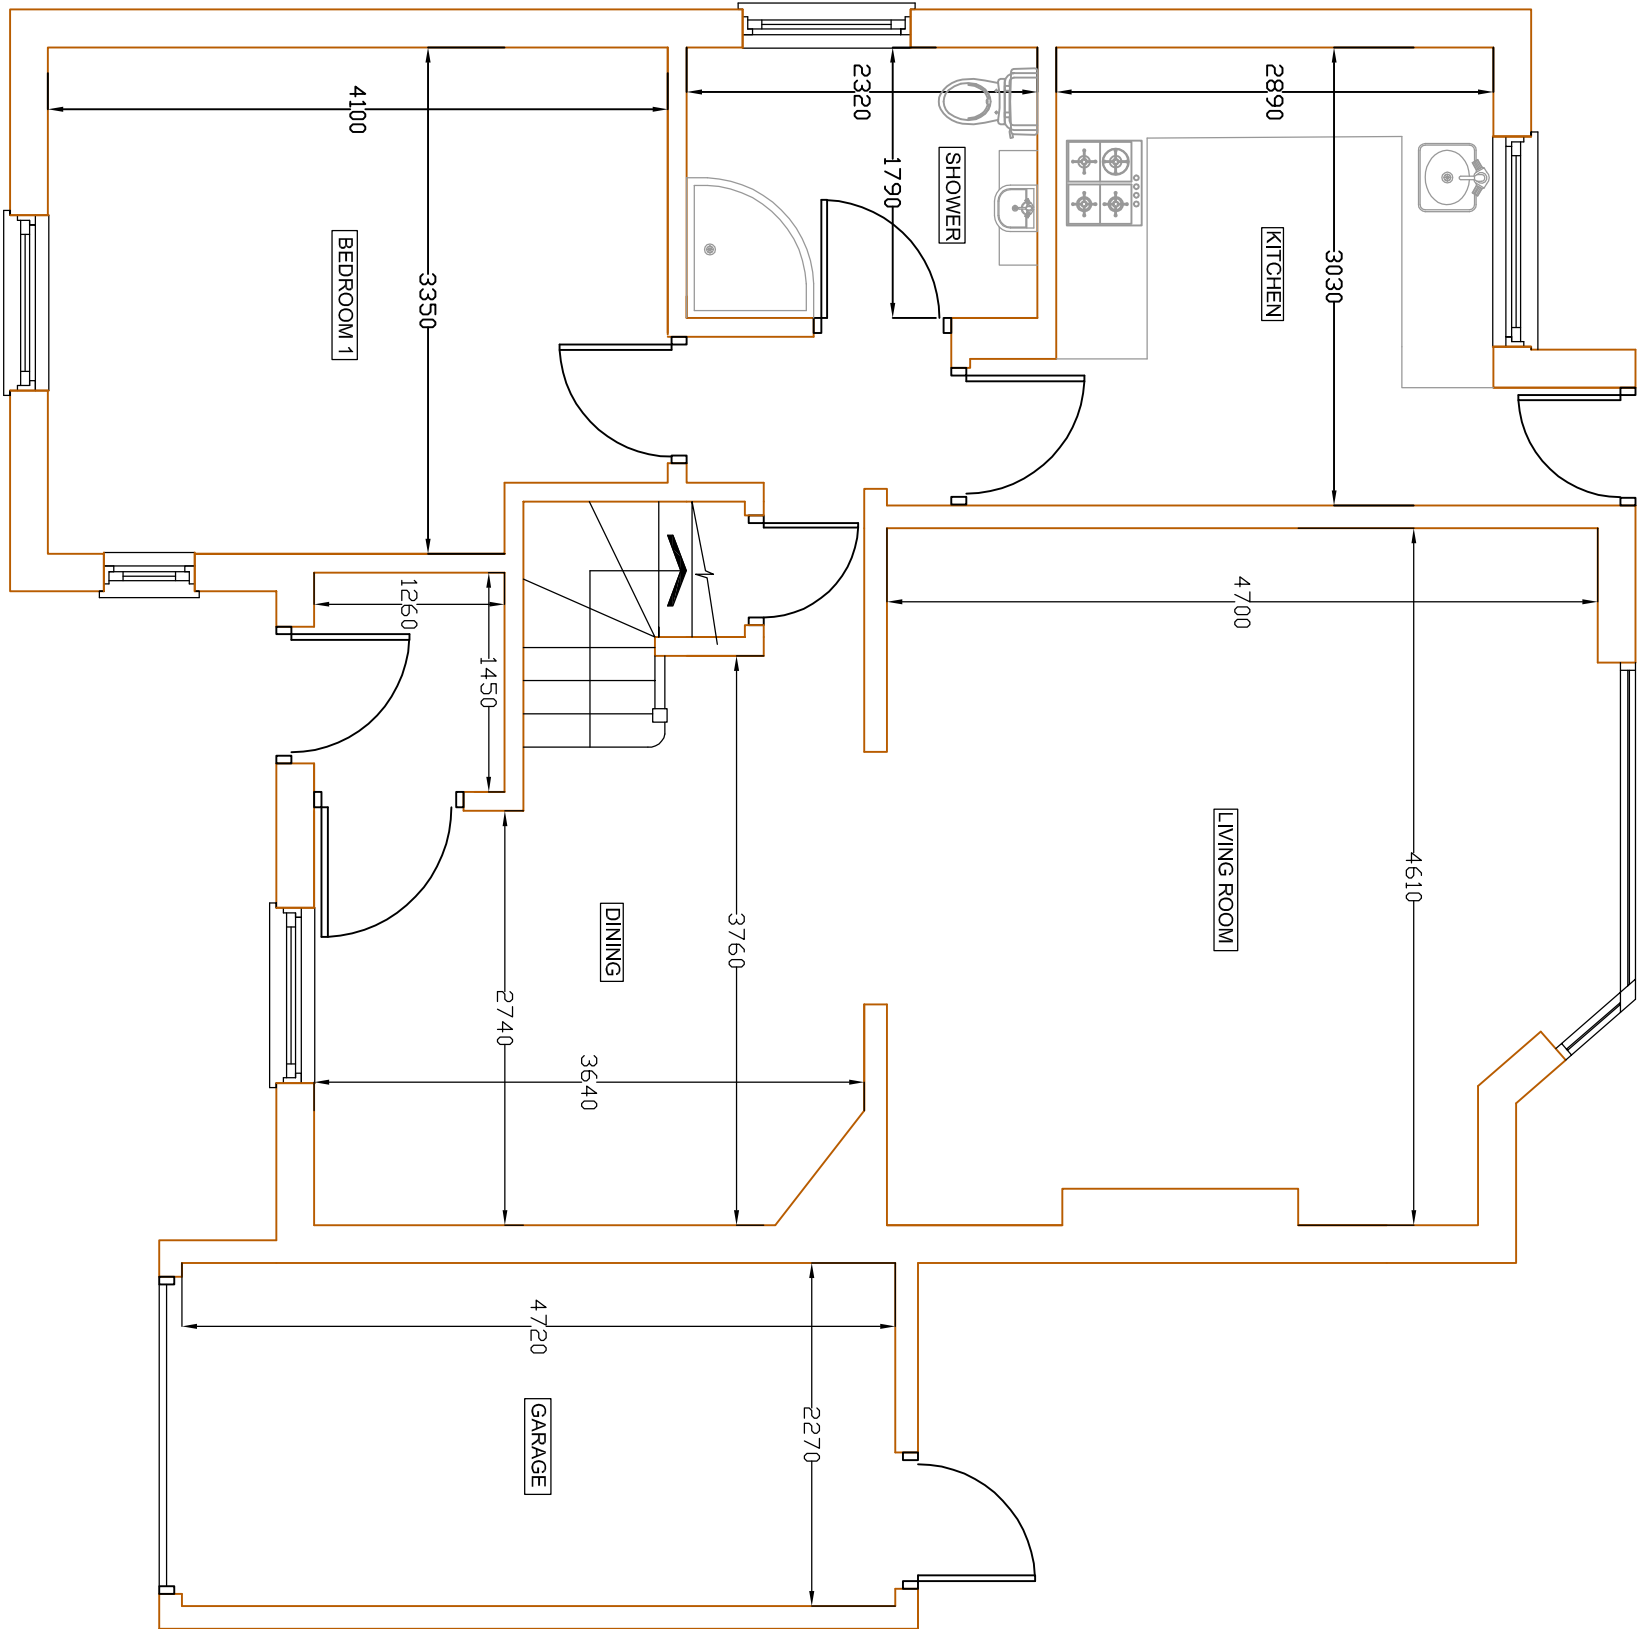

EXISTING GROUND FLOOR
SCALE BAR 1:50 @ A1

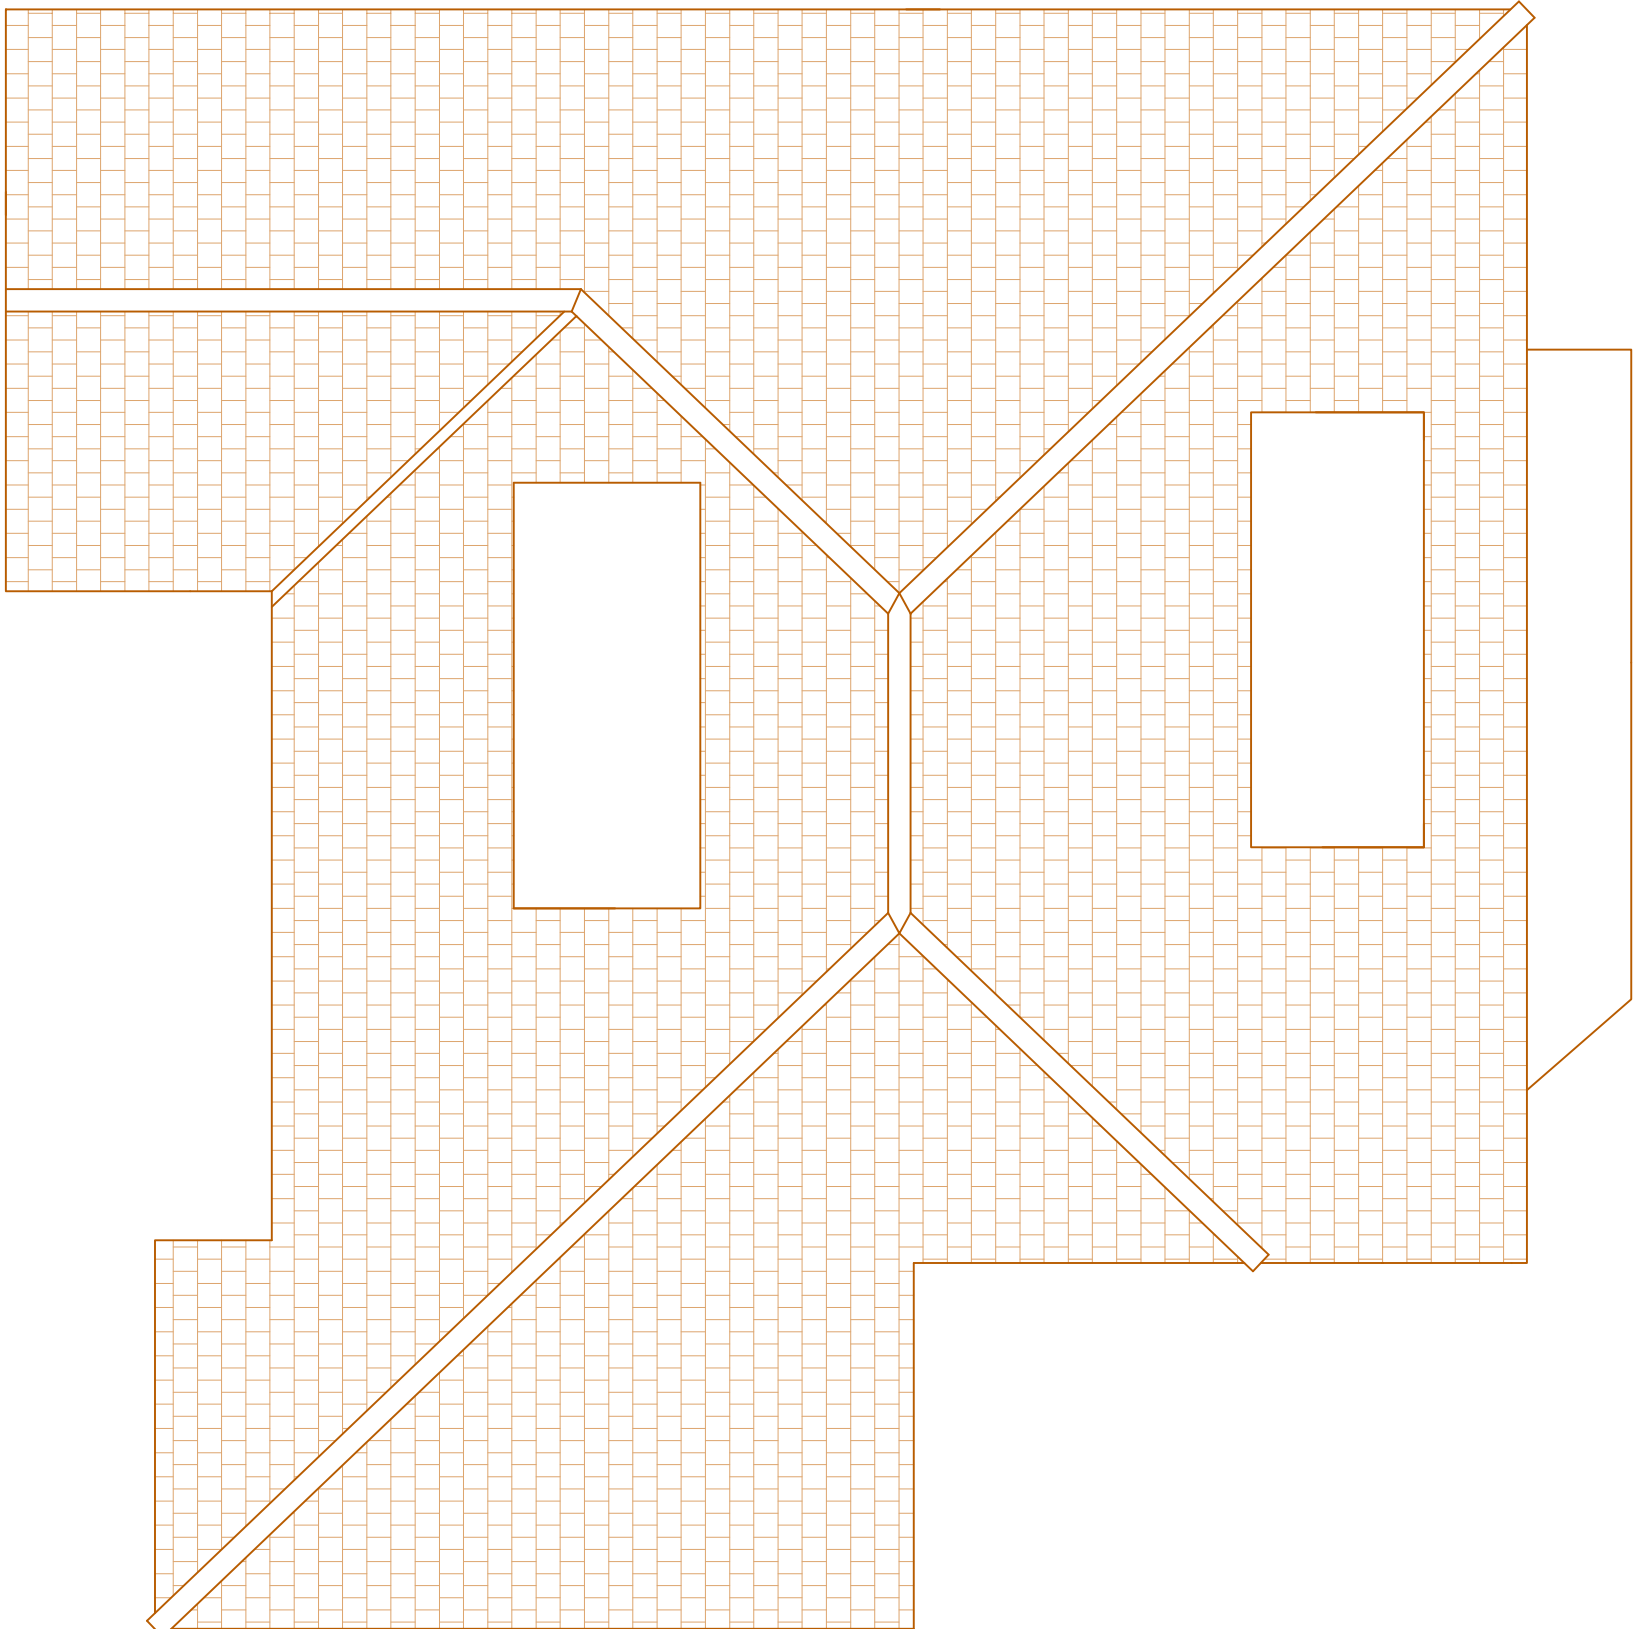

EXISTING ROOF PLAN
SCALE BAR 1:50 @ A1

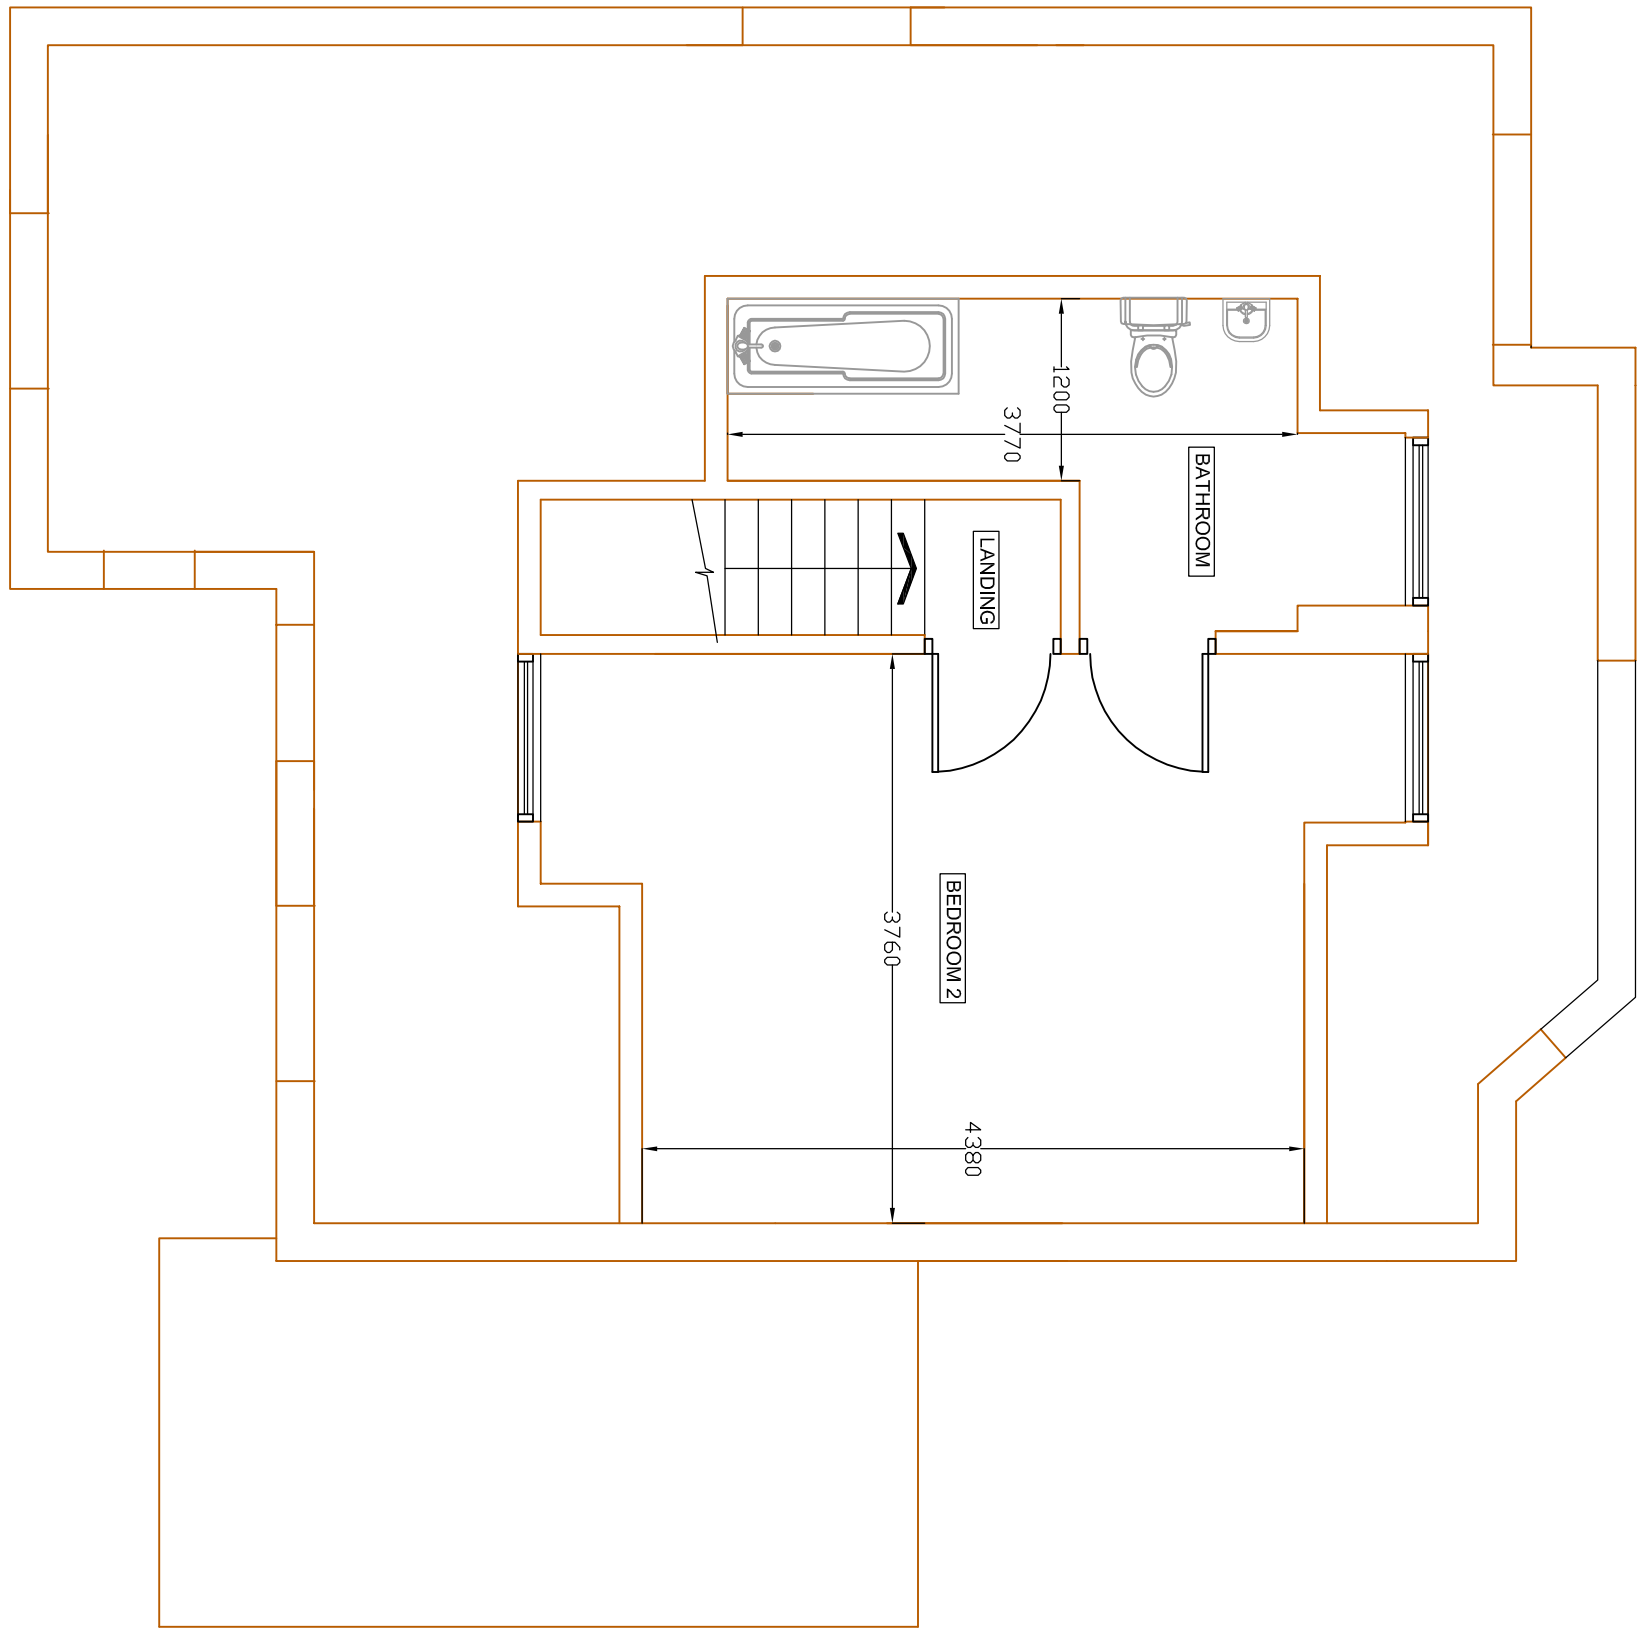

EXISTING LOFT FLOOR
SCALE BAR 1:50 @ A1

GENERAL NOTES:
THIS DRAWING IS NOT TO BE SCALED. THE MAIN CONTRACTOR IS RESPONSIBLE FOR CHECKING ALL DIMENSIONS ON SITE PRIOR TO COMMENCEMENT OF WORKS. ANY CONSTRUCTION WORK CARRIED OUT PRIOR TO OBTAINING THE NECESSARY APPROVALS IS AT THE MAIN CONTRACTOR'S RISK.
ALL BUILDING WORK IS TO BE CARRIED OUT TO THE SATISFACTION OF THE LOCAL AUTHORITY.
THE MAIN CONTRACTOR SHALL BE ENTIRELY RESPONSIBLE FOR THE SECURITY, STRENGTH AND STABILITY OF THE BUILDING SITE DURING THE WORKS DURATION.
THIS DRAWING IS THE COPYRIGHT OF COTSWOLD RESIDENTIAL DESIGN LTD.
THIS DRAWING MAY NOT BE COPIED BY ANY THIRD PARTIES WITHOUT PRIOR PERMISSION.

REVISION / DESCRIPTION		DATE	BY
Cotswold Residential Design Ltd Oxford Office: 137a Cartton Mobile Home Park, Milestone Road Oxfordshire, OX18 3PU Telephone: 07560 36300 Email: info@cotswoldresidential.co.uk DRAWING TITLE: EXISTING FLOOR PLANS SITE ADDRESS: 7 STANLEY ROAD, NORTHWOOD. SCALE: 1:50 @ A1 DRAWN BY: BG DATE: 27.09.21 DRAWING NO: STANLEY/01			