



SCALE BAR 1:50 @ A1

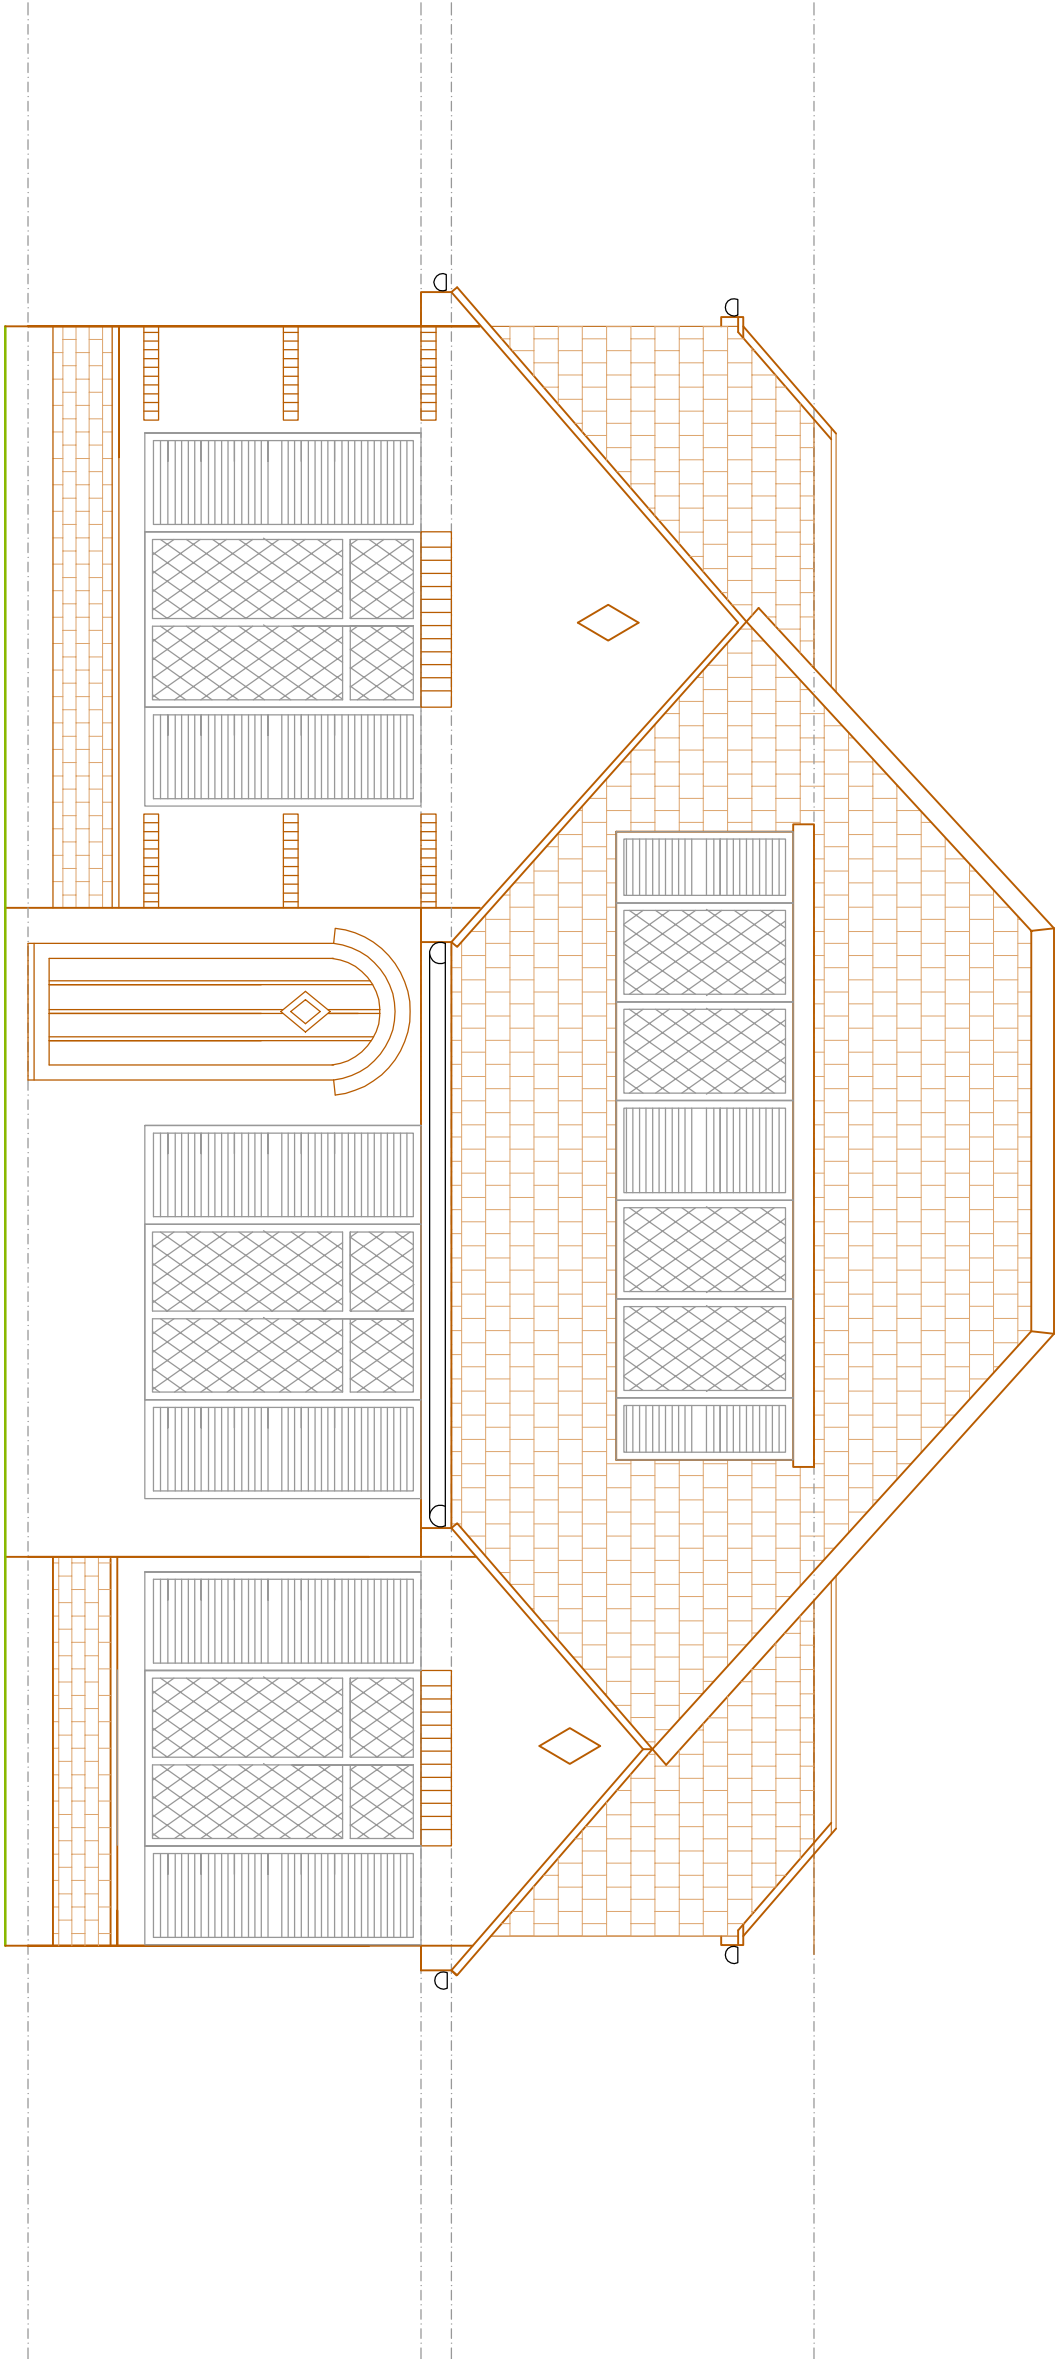

PROPOSED FRONT ELEVATION
SCALE BAR 1:50 @ A1

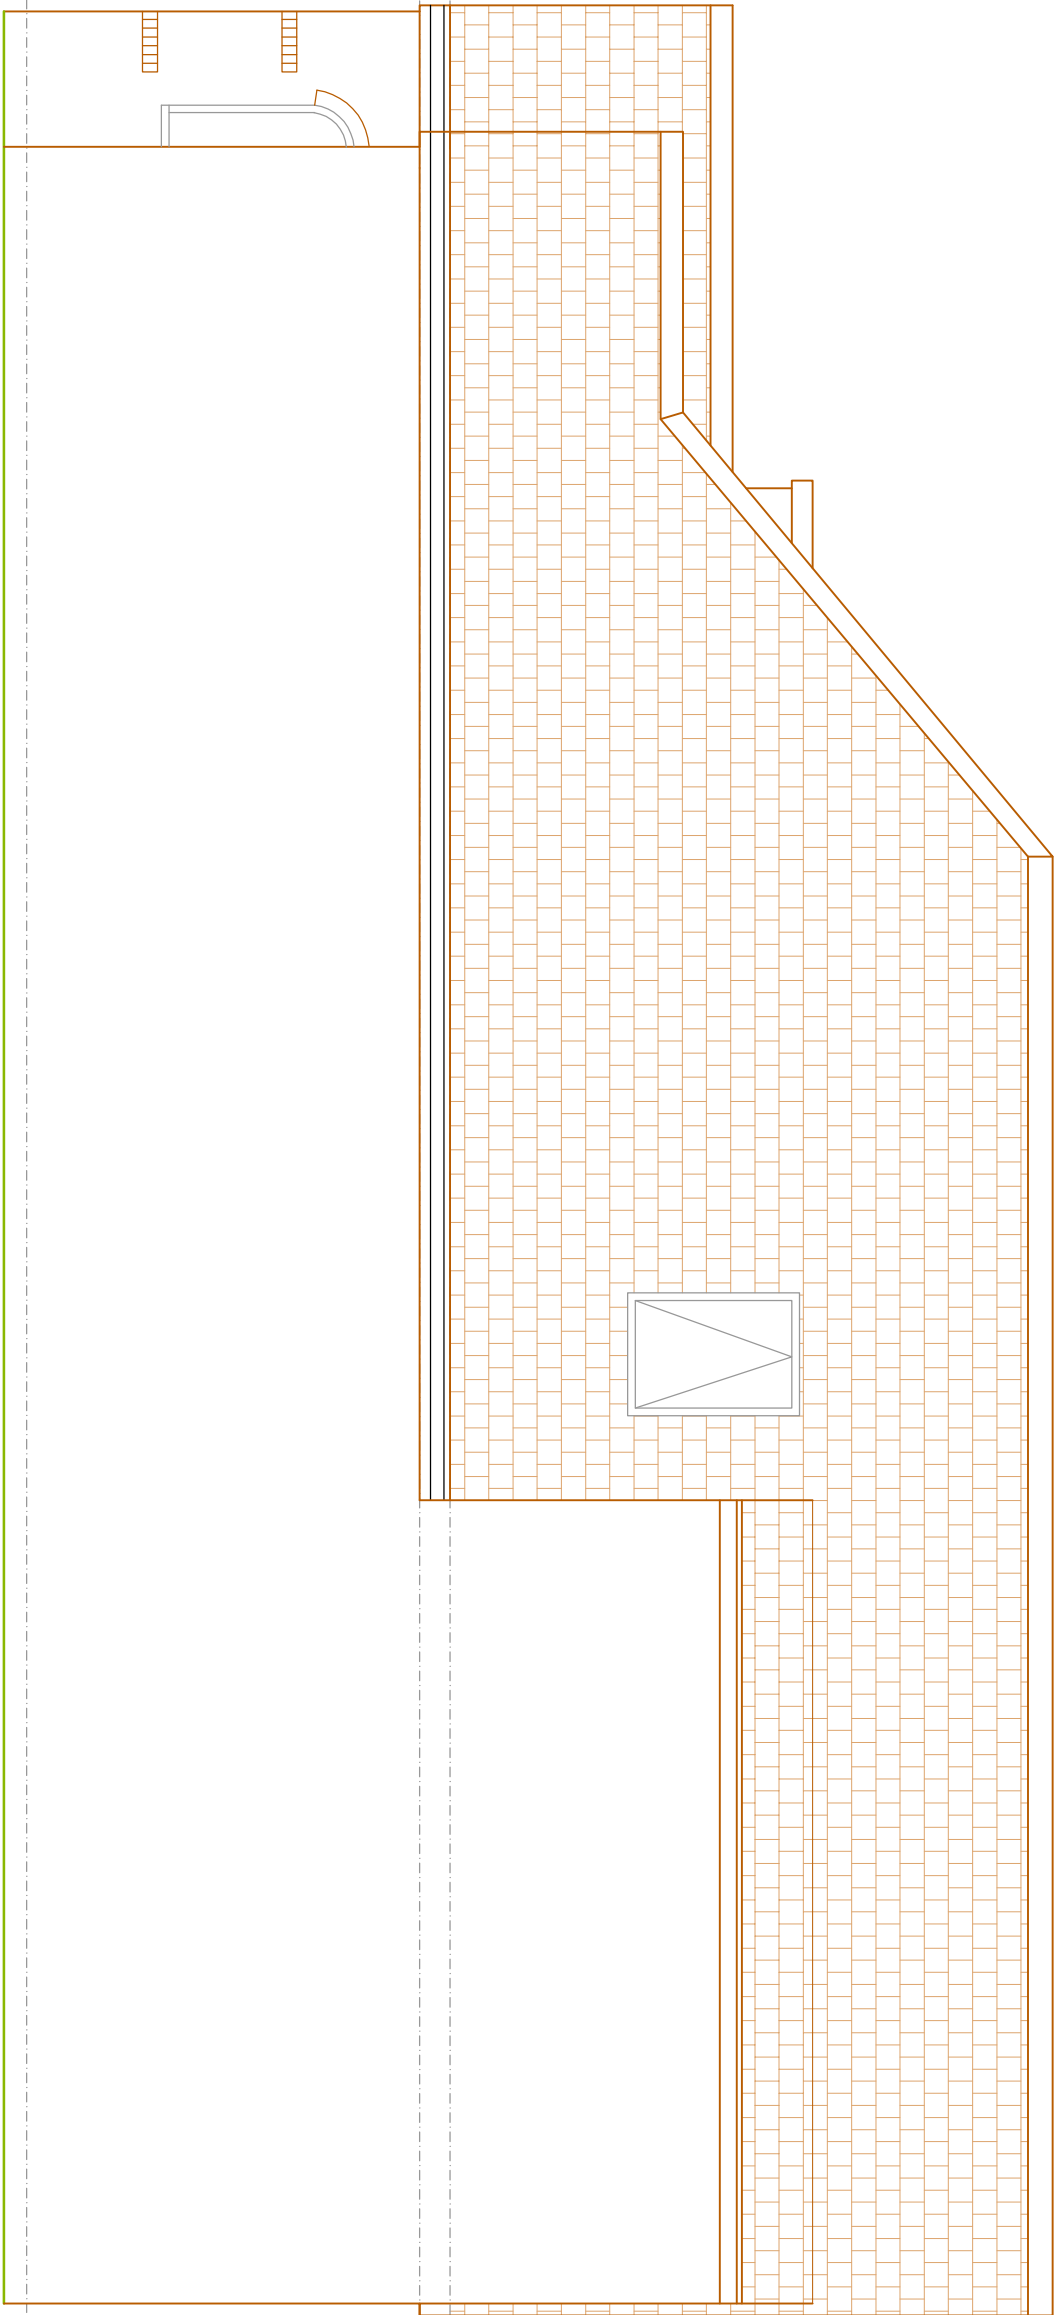

PROPOSED SIDE ELEVATION 2
SCALE BAR 1:50 @ A1

BY	DATE	DISPOSITION
RG	07/10/21	PLANS REVIEWED FOLLOWING CLIENTS COMMENTS
RG	05/10/21	PLANS REVIEWED FOLLOWING CLIENTS COMMENTS
RG	05/10/21	PLANS REVIEWED FOLLOWING CLIENTS COMMENTS
RG	04/10/21	PLANS REVIEWED FOLLOWING CLIENTS COMMENTS
RG	29/09/21	PLANS REVIEWED FOLLOWING CLIENTS COMMENTS

Cotswold Residential Design Ltd

Oxford Office: 13/a Carterton Mobile Home Park
Milestone Road
Carterton

Telephone: 07856736328
Email: cotswoldresidential@yahoo.com

DRAWING TITLE: PROPOSED ELEVATIONS

SITE ADDRESS: 7 STANLEY ROAD, NORTHWOOD,

DRAWN BY: BCC

DRAWING NO: STANLEY/04 REVISION E