

GENERAL NOTES:


THIS DRAWING IS NOT TO BE SCALED. THE MAIN CONTRACTOR IS RESPONSIBLE FOR CHECKING ALL DIMENSIONS ON SITE PRIOR TO COMMENCEMENT OF WORKS WITH ANY DISCREPANCIES REPORTED TO COTSWOLD RESIDENTIAL DESIGN LTD AT ONCE.

ANY CONSTRUCTION WORK CARRIED OUT PRIOR TO OBTAINING THE NECESSARY APPROVALS IS ENTIRELY AT THE HOUSEHOLDER/CONTRACTORS RISK.


ALL BUILDING WORK IS TO BE CARRIED OUT TO THE SATISFACTION OF THE LOCAL AUTHORITY AND BUILDING CONTROL OFFICER, AND IN ACCORDANCE WITH CURRENT BUILDING REGULATIONS, AND AS SUCH ANY UNFORESEEN BUILDING WORKS THAT MAY BE REQUIRED ON SITE.

THE MAIN CONTRACTOR SHALL BE ENTIRELY RESPONSIBLE FOR THE SECURITY, STRENGTH AND STABILITY OF THE BUILDING SITE DURING THE WORKS DURATION.

THIS DRAWING IS THE COPYRIGHT OF COTSWOLD RESIDENTIAL DESIGN LTD.
THIS DRAWING MAY NOT BE COPIED BY ANY THIRD PARTIES WITHOUT PRIOR PERMISSION.

 


SCALE BAR 1:50 @ A1

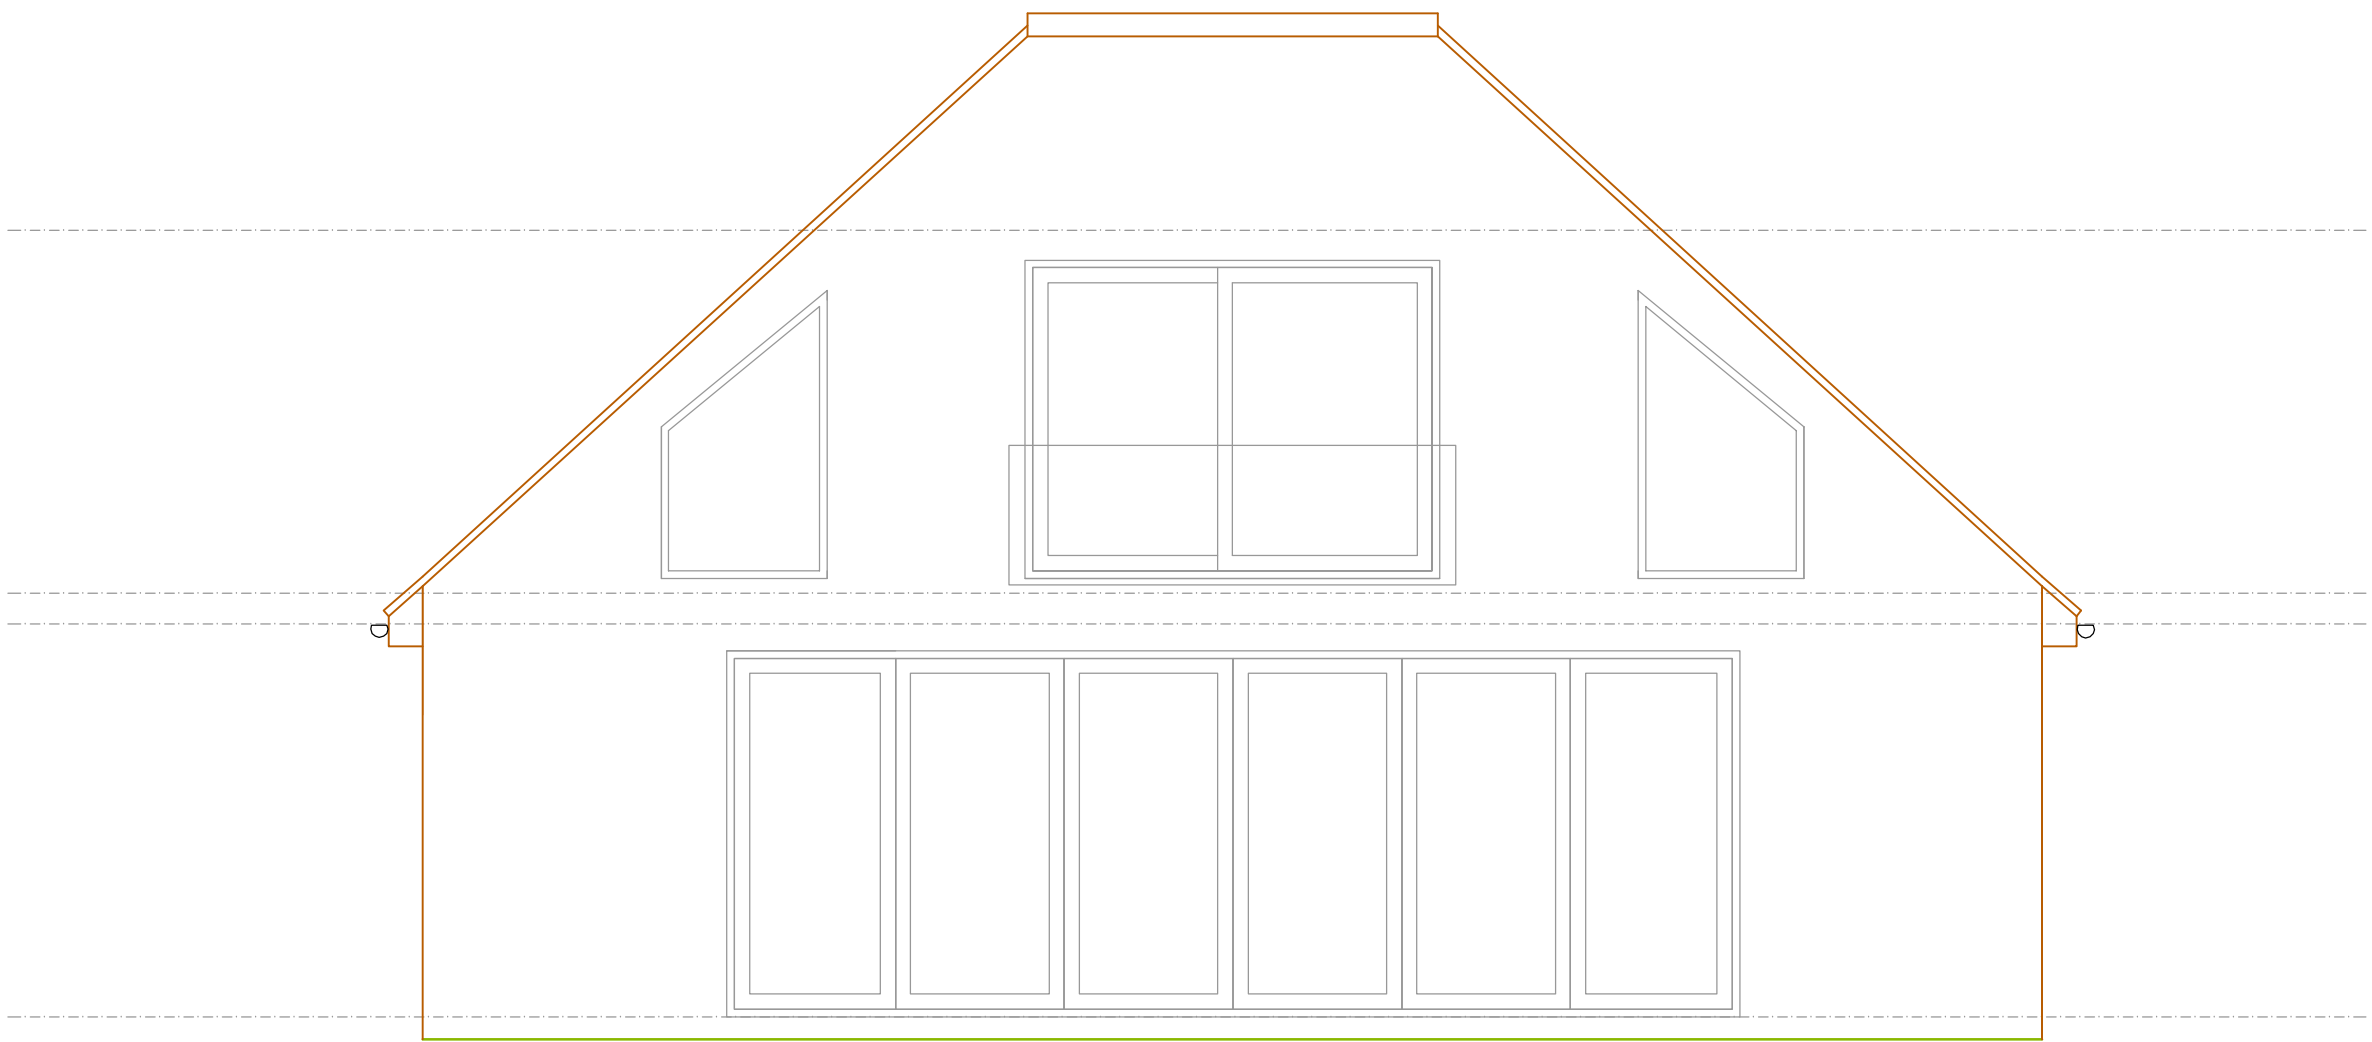


PROPOSED REAR ELEVATION
SCALE BAR 1:50 @ A1



PROPOSED FRONT ELEVATION
SCALE BAR 1:50 @ A1

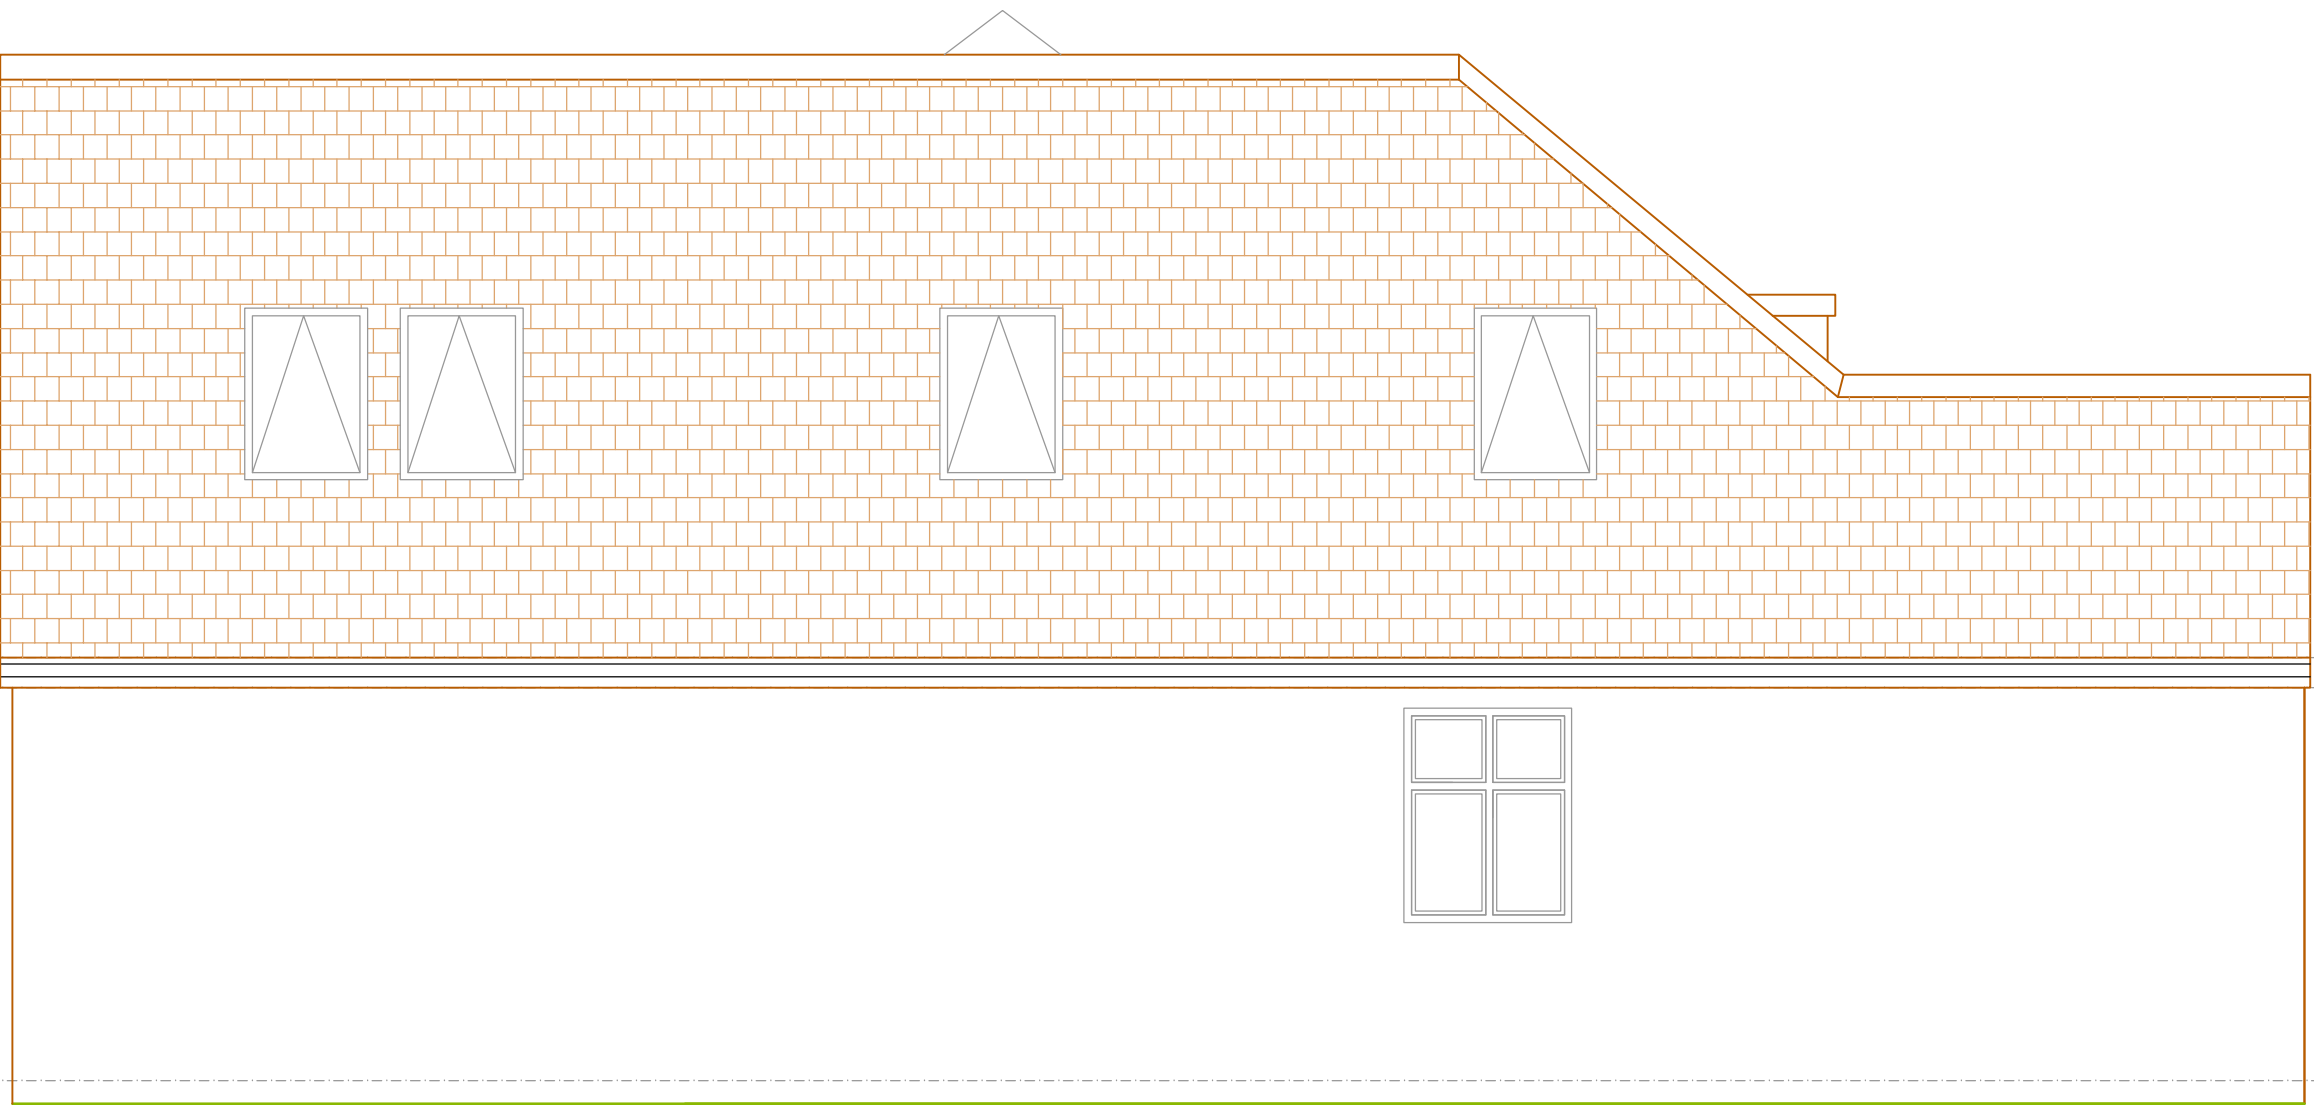

PROPOSED SIDE ELEVATION 1
SCALE BAR 1:50 @ A1

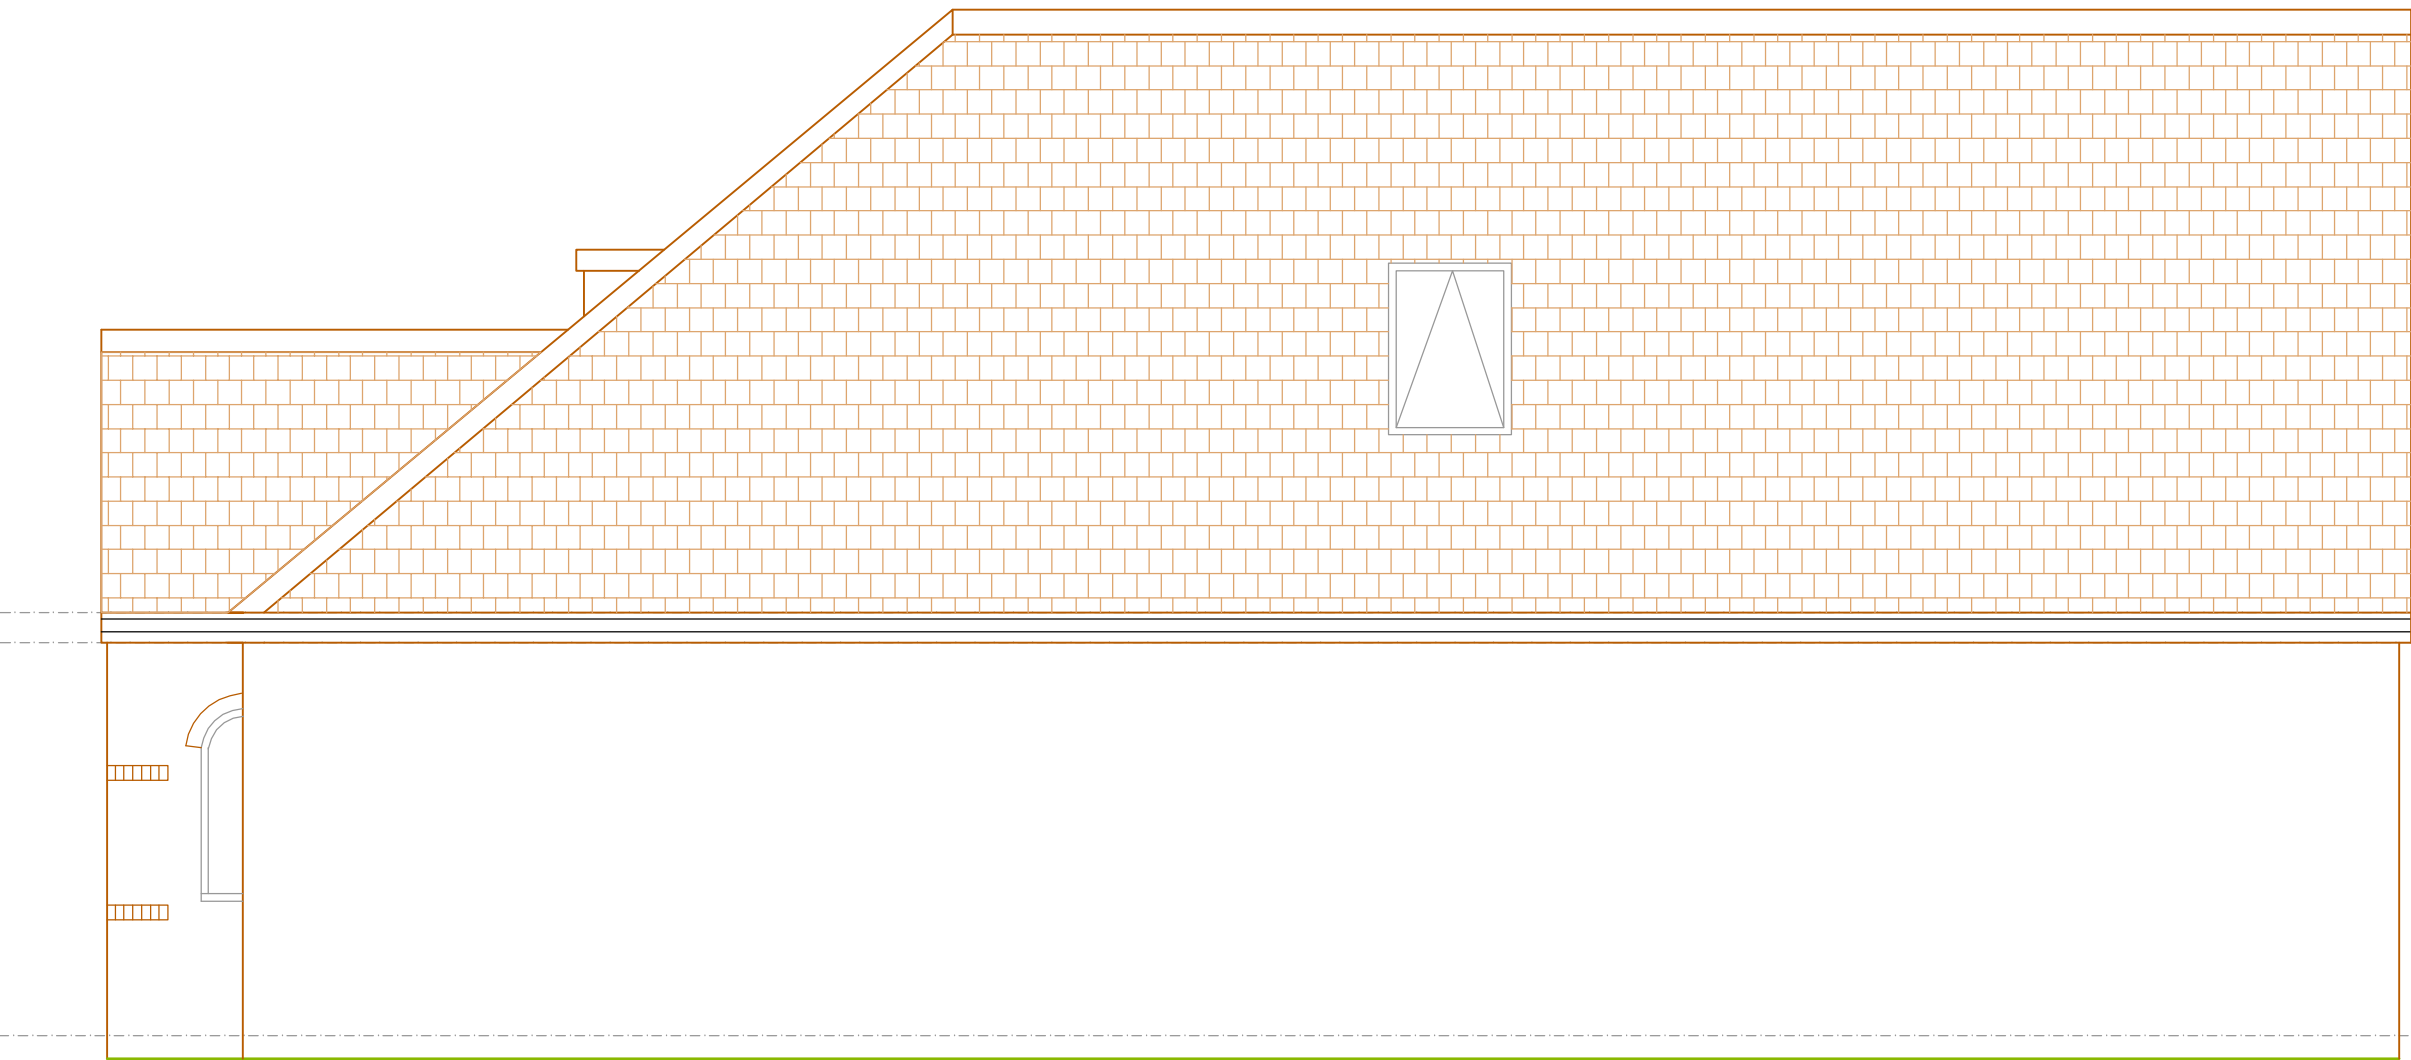

PROPOSED SIDE ELEVATION 2
SCALE BAR 1:50 @ A1

F	PLANS REVISED FOLLOWING PLANNERS COMMENTS	24.07.22	BB
E	PLANS REVISED FOLLOWING CLIENTS COMMENTS	07.10.21	BB
D	PLANS REVISED FOLLOWING CLIENTS COMMENTS	05.10.21	BB
C	PLANS REVISED FOLLOWING CLIENTS COMMENTS	05.10.21	BB
B	PLANS REVISED FOLLOWING CLIENTS COMMENTS	04.10.21	BB
A	PLANS REVISED FOLLOWING CLIENTS COMMENTS	29.09.21	BB

REVISION	DESCRIPTION	DATE	BY
----------	-------------	------	----

Cotswold Residential Design Ltd

Oxford Office: 137a Carterton Mobile Home Park,
Milestone Road
Carterton,
Oxfordshire,
OX18 3FU
Telephone: 07856730328
Email:cotswoldresidential@yahoo.com

DRAWING TITLE: PROPOSED ELEVATIONS

SITE ADDRESS: 7 STANLEY ROAD, NORTHWOOD,

SCALE: 1:50 @ A1

DRAWN BY: BB

DATE: 27.09.21

DRAWING NO: STANLEY/D4 REVISION F