



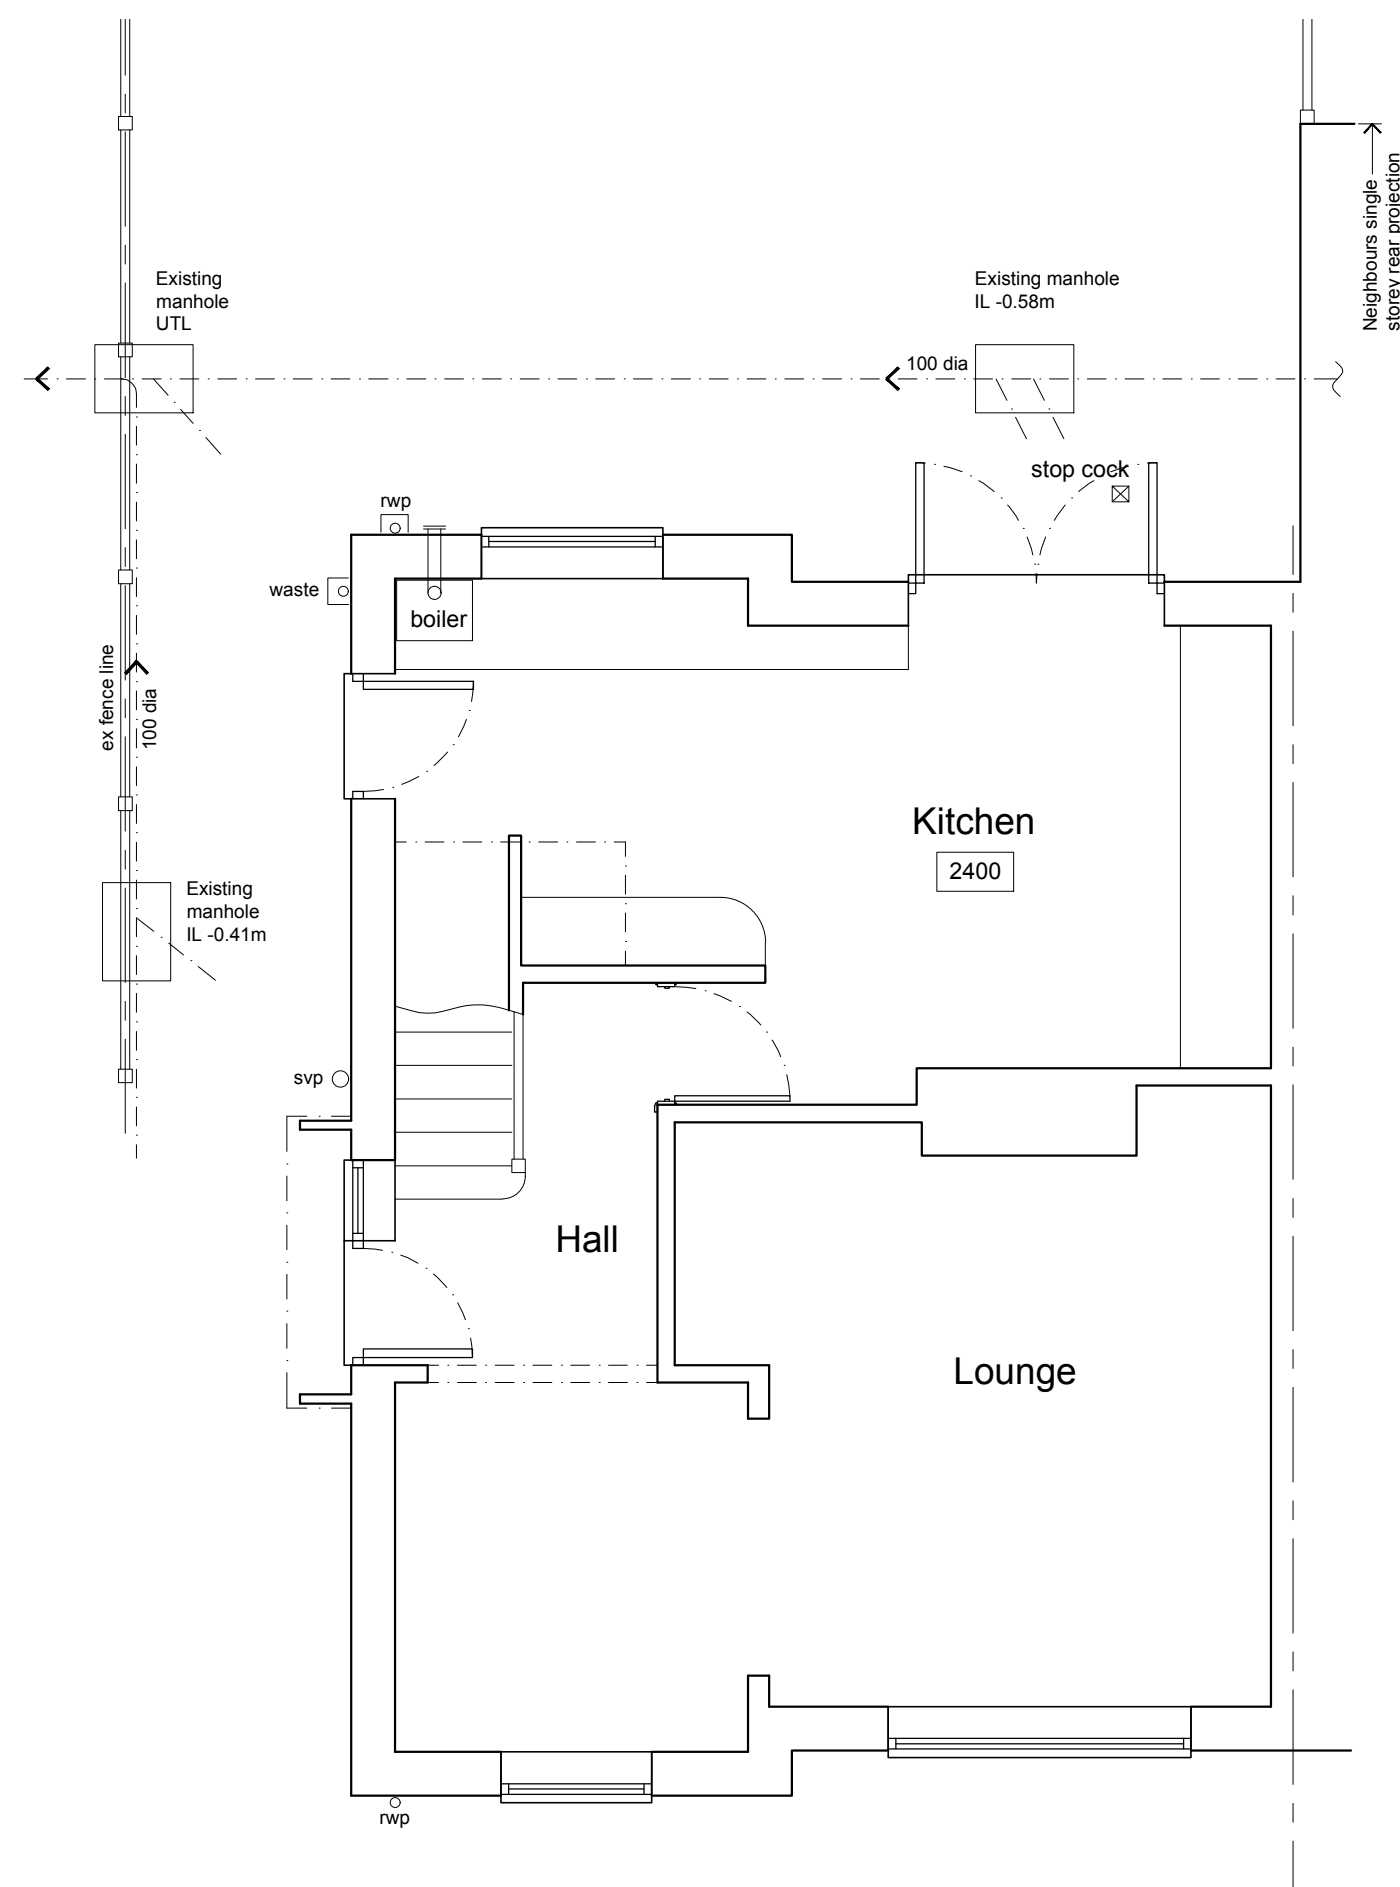

EXISTING GROUND FLOOR PLAN

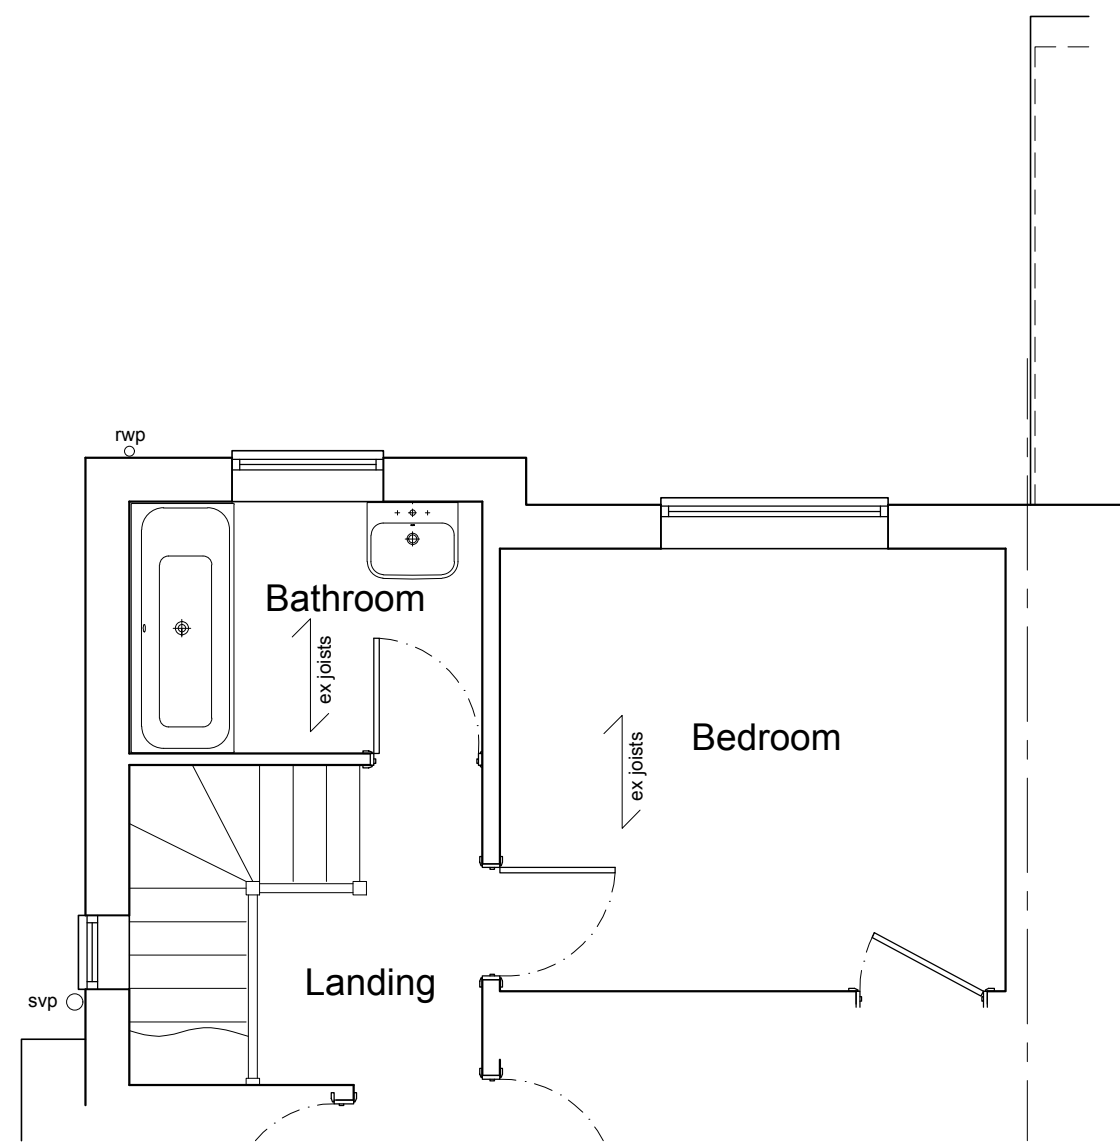


EXISTING FIRST FLOOR PLAN




EXISTING SIDE ELEVATION




EXISTING REAR ELEVATION

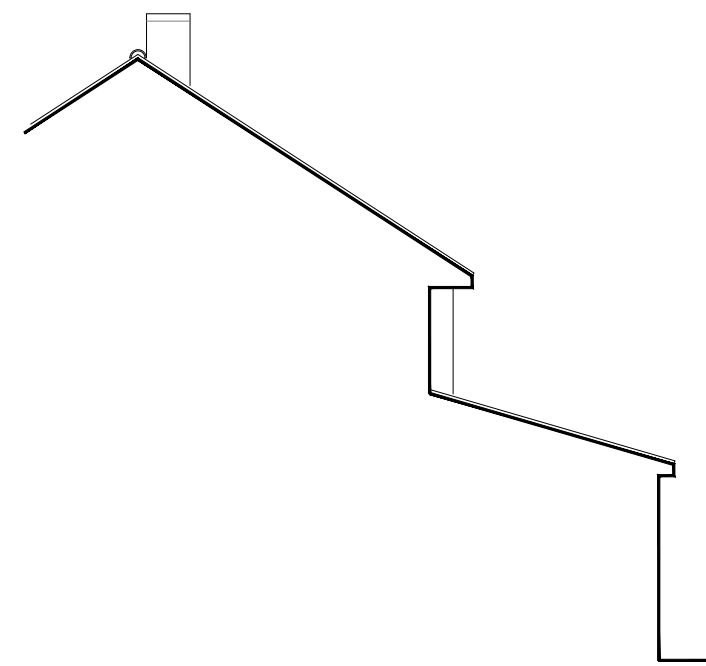


EXISTING SIDE ELEVATION

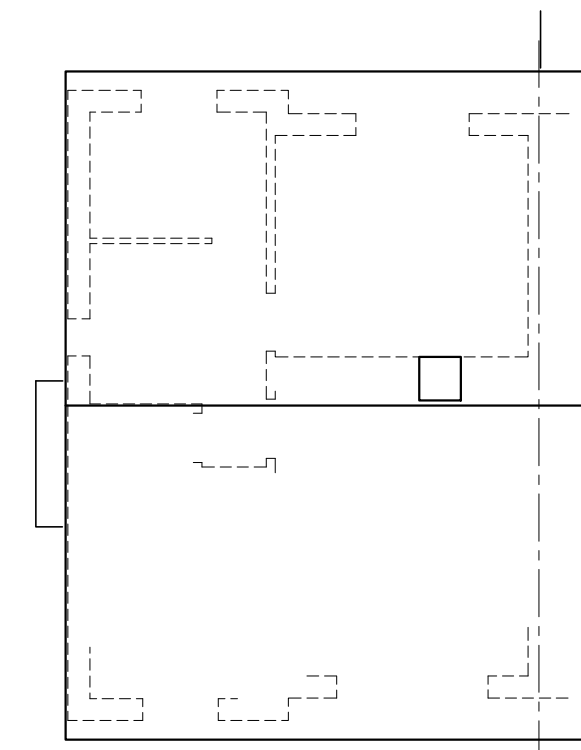

EXISTING ROOF PLAN

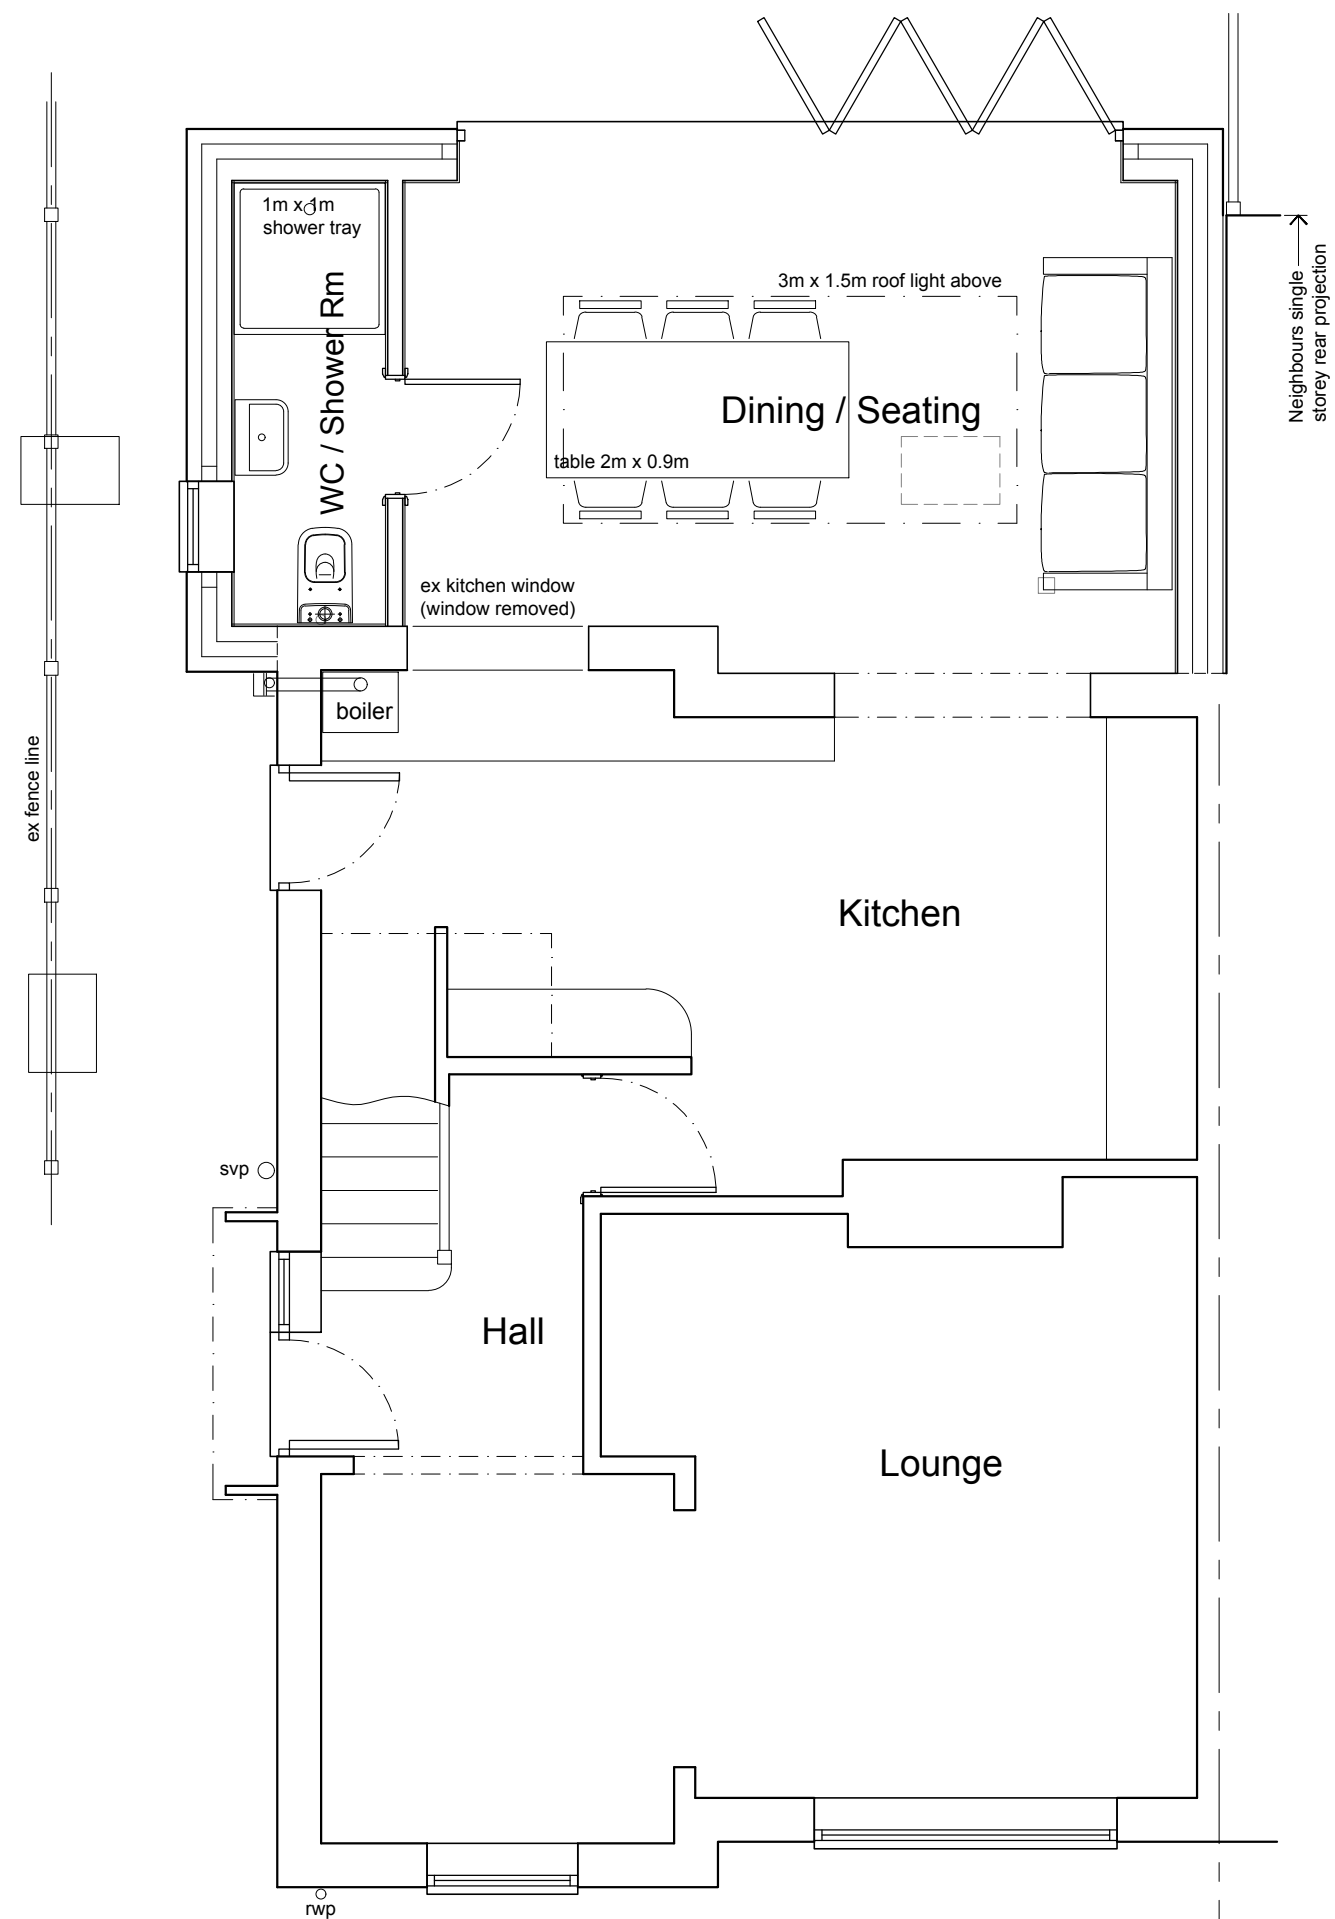

PROPOSED GROUND FLOOR PLAN

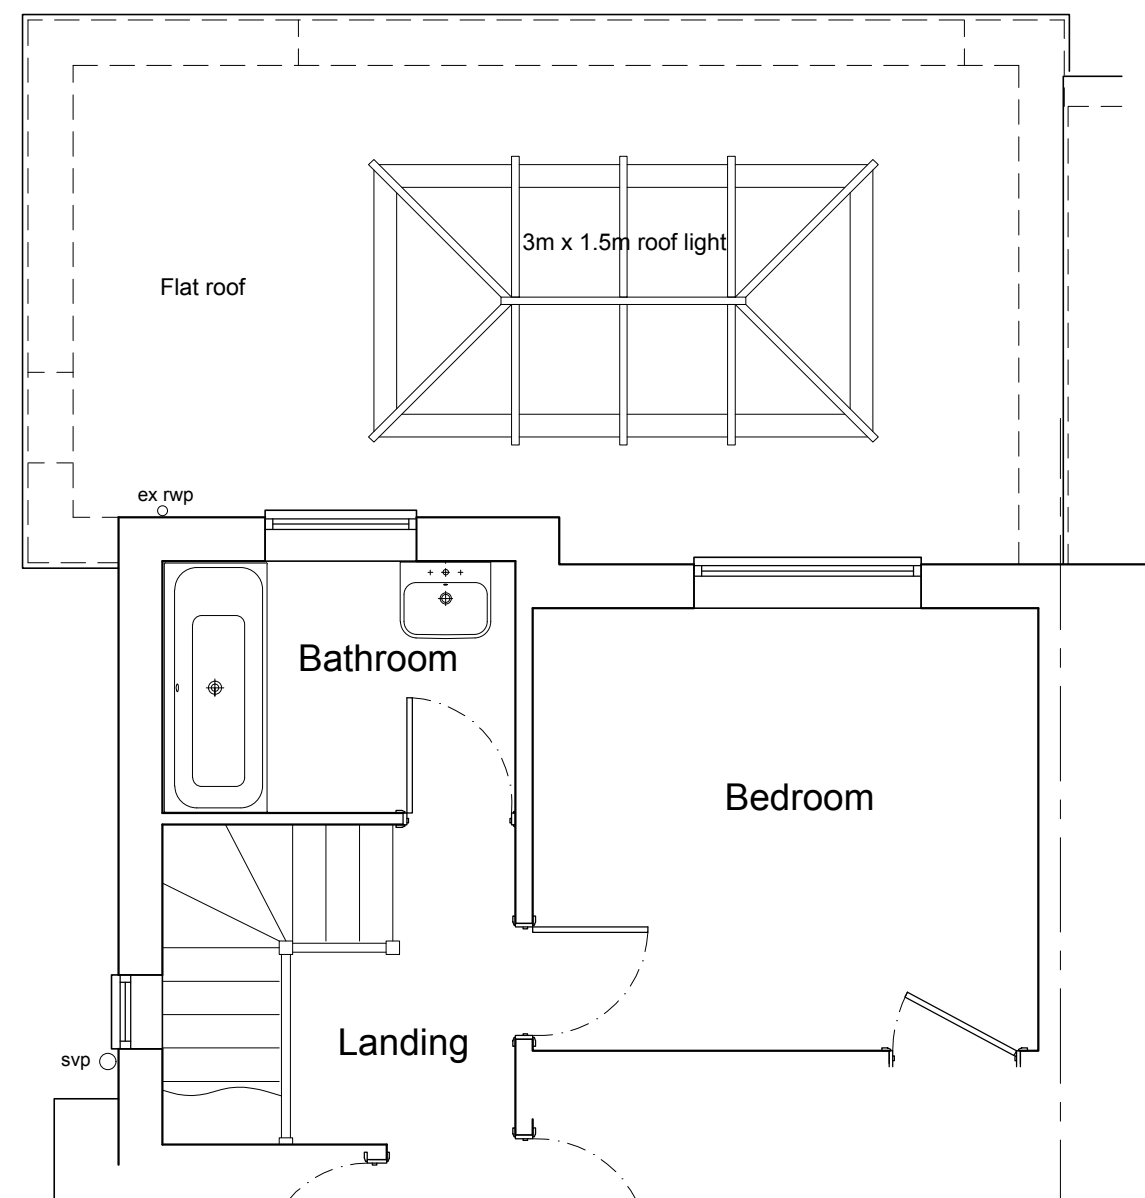

PROPOSED FIRST FLOOR PLAN




PROPOSED SIDE ELEVATION




PROPOSED REAR ELEVATION


Materials:
Walls: painted render
Roof: single ply flat roof membrane
Windows / doors: white uPVC

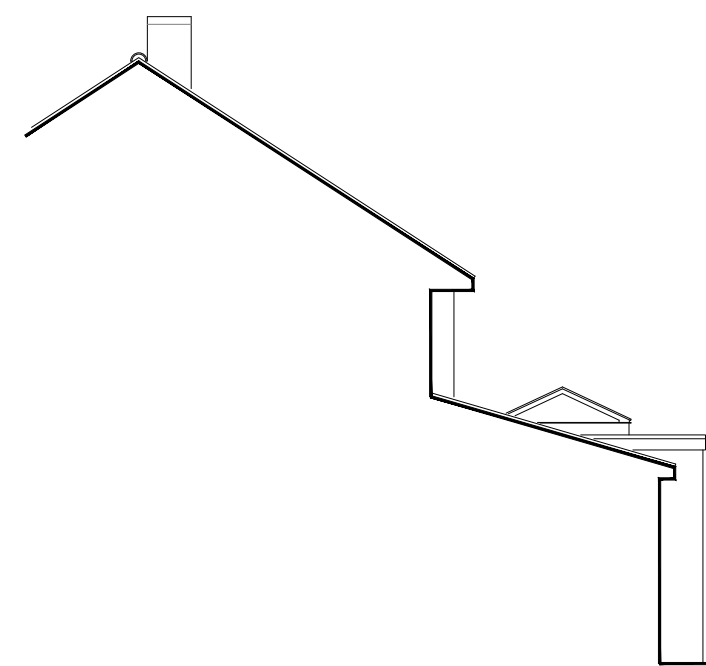

PROPOSED SIDE ELEVATION

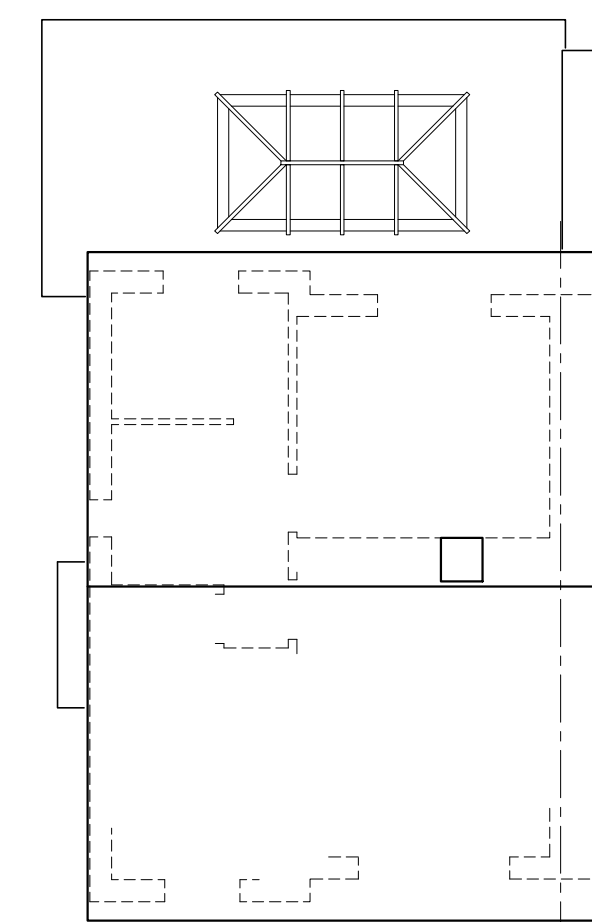

PROPOSED ROOF PLAN

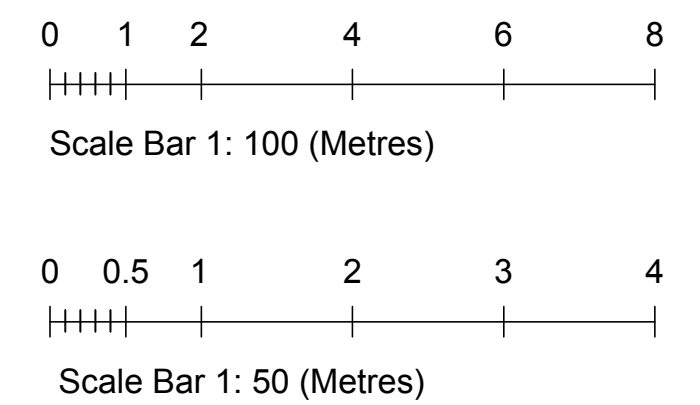

Rev	Comments	Date
Client: Mrs M Koundouri		
Address: 4 Priors Gardens South Ruislip Middx HA4 6UG		
Title: Existing and Proposed Floor Plans and Elevations		
Date: July 2021	Drig No: LPS-2127-101	
Scale: 1:100, 1:50 @ A1	Rev: -	
Dm by:	Sheet:	