



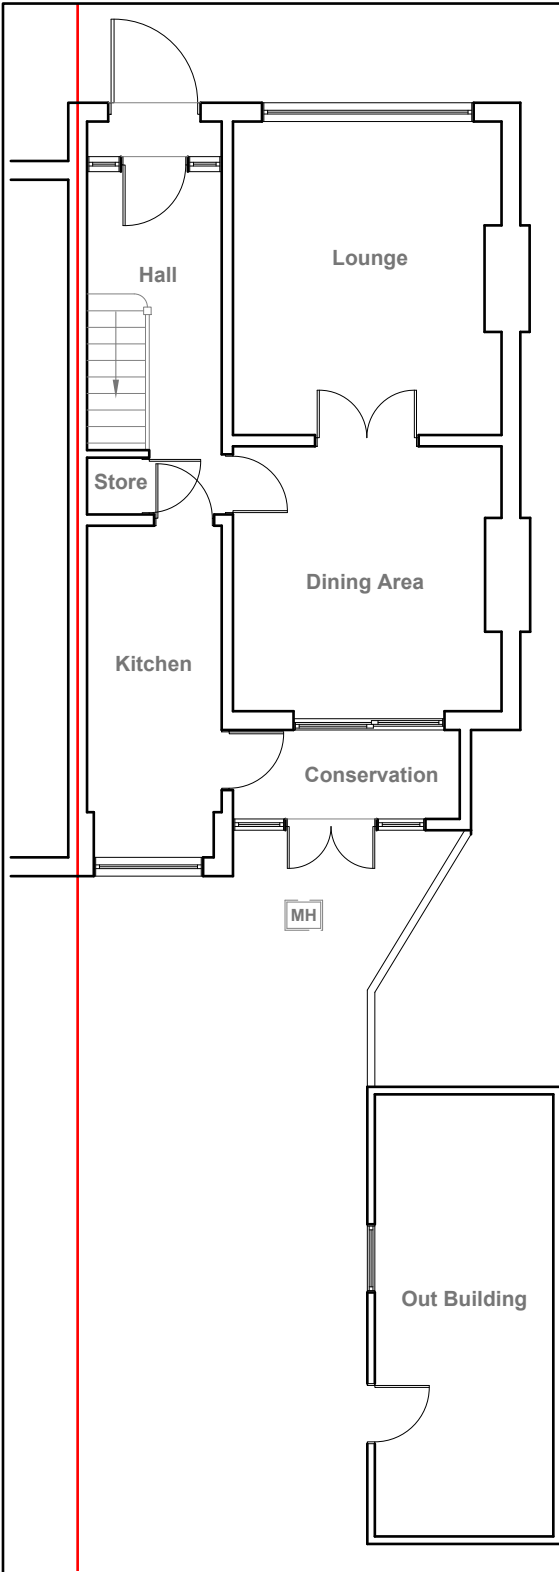


Existing Ground Floor Plan
Scale 1:100

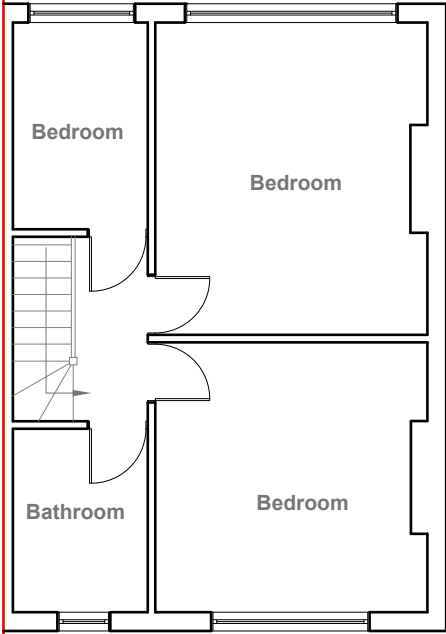

Existing First Floor Plan
Scale 1:100




Existing Front Elevation
Scale 1:100

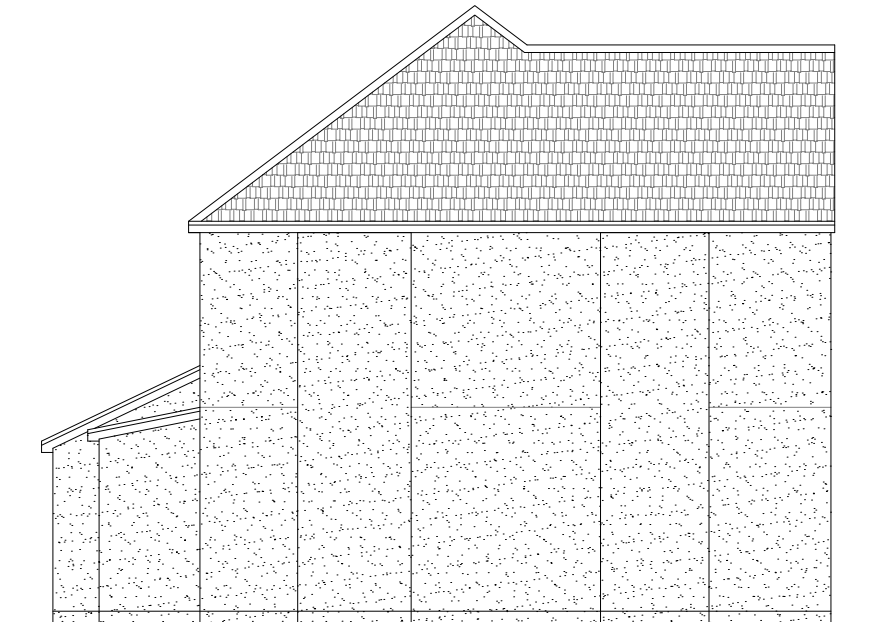

Existing Side Elevation
Scale 1:100



Existing Rear Elevation
Scale 1:100

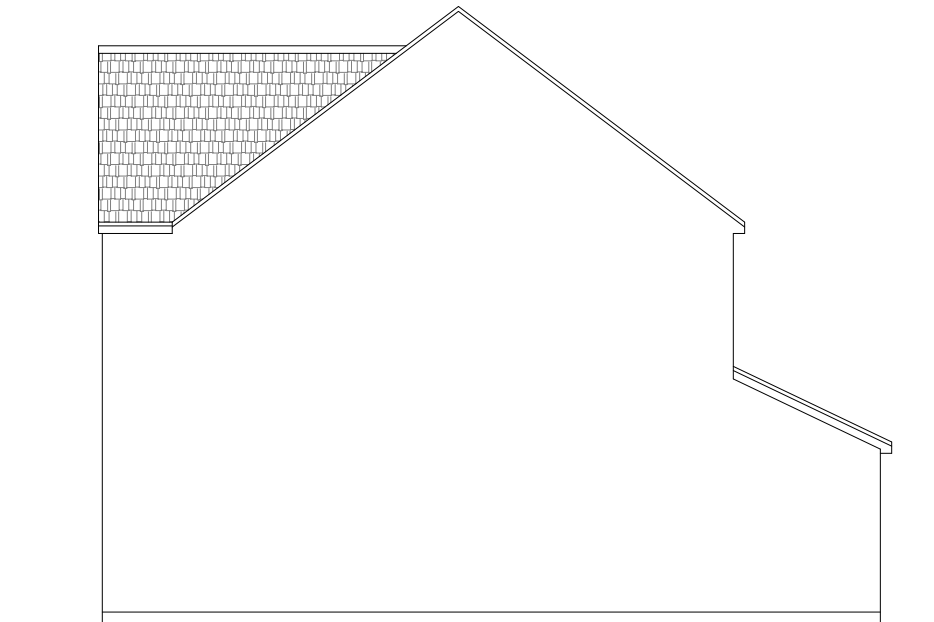

Existing Side Elevation
Scale 1:100

GENERAL NOTES:
1. ALL DIMENSIONS ARE IN MILLIMETER.
2. VERIFY ALL DIMENSIONS AND CONDITIONS BEFORE BUILDING OR STARTING CONSTRUCTION. NOTIFY THE DESIGNER IMMEDIATELY OF ANY DISCREPANCY OR VARIATION.
3. ALL WORK TO COMPLY WITH CURRENT BUILDING REGULATIONS AND CODES OF PRACTICE

Title:

Existing Floor Plans and Elevations

Site Address
9 Windsor Avenue,
Hillingdon,
Middlesex
UB10 9AT


Scale: 1:100 @A3
Date: 15/10/2021
Drawing No.:
2021/151 -01
Drawn By:
DP

Revision Date:

e:mail -
faluckpatel@yahoo.com
(M) +44 (0) 7871 466 254

Faluck
Patel

Velux Window to be installed as per manufacturer specification, not projected more than 150mm from the plane of roof slop

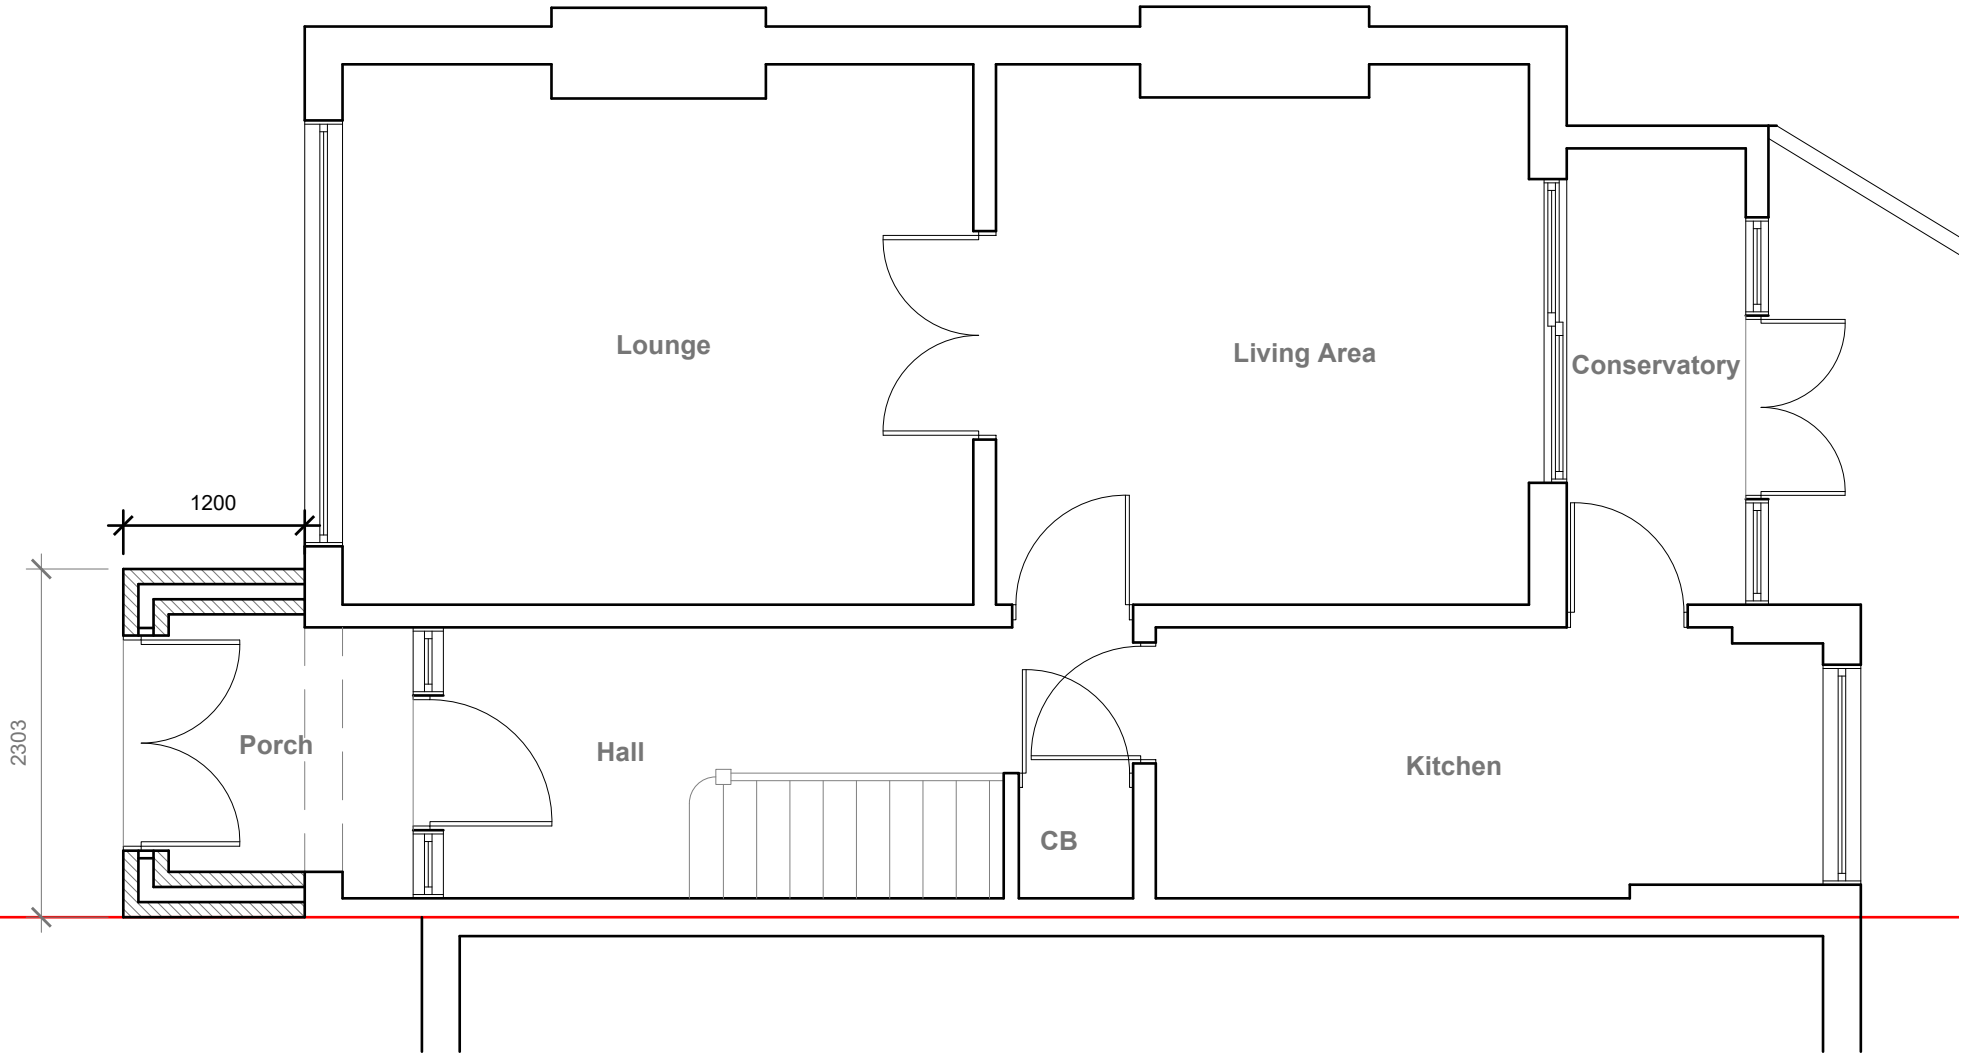

Proposed Ground Floor Plan
Scale 1:50



GENERAL NOTES:
1. ALL DIMENSIONS ARE IN MILLIMETER.
2. VERIFY ALL DIMENSIONS AND CONDITIONS BEFORE BUILDING OR STARTING CONSTRUCTION. NOTIFY THE DESIGNER IMMEDIATELY OF ANY DISCREPANCY OR VARIATION.
3. ALL WORK TO COMPLY WITH CURRENT BUILDING REGULATIONS AND CODES OF PRACTICE

Title:

Proposed Ground Floor Plan

Site Address
9 Windsor Avenue,
Hillingdon,
Middlesex
UB10 9AT


Scale: 1:50 @A3
Date: 15/10/2021
Drawing No.:
2021/151 -02PD
Drawn By:
DP

Revision Date:


e:mail -
faluckpatel@yahoo.com
(M) +44 (0) 7871 466 254

**Faluck
Patel**

Velux Window to be installed as per manufacturer specification, not projected more than 150mm from the plane of roof slop

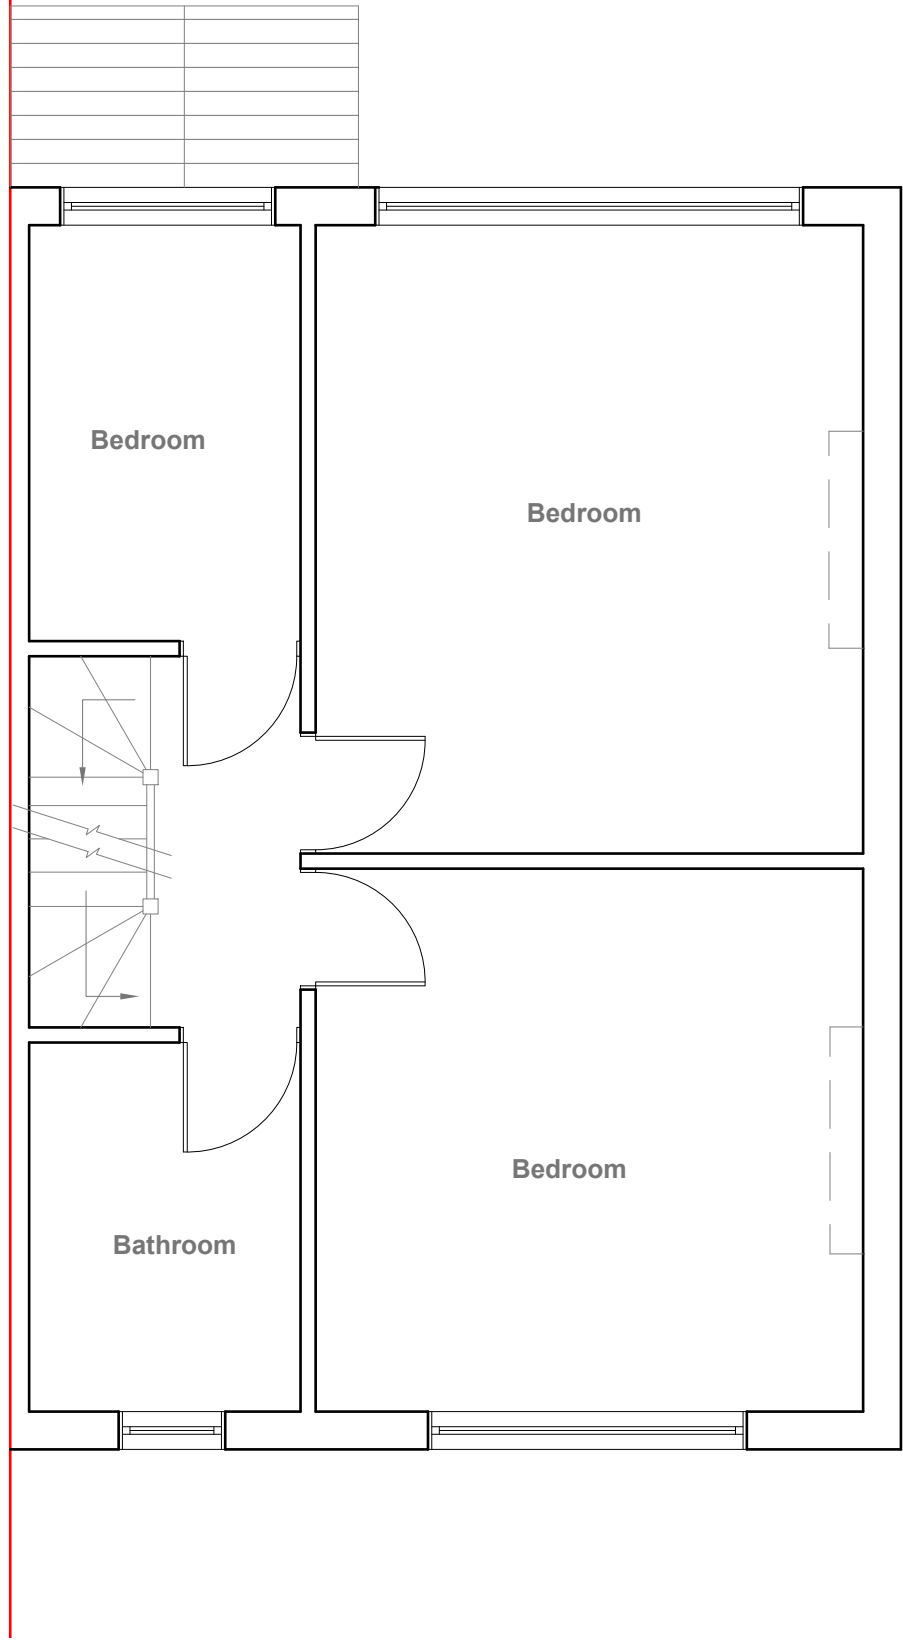

Proposed First Floor Plan
Scale 1:50

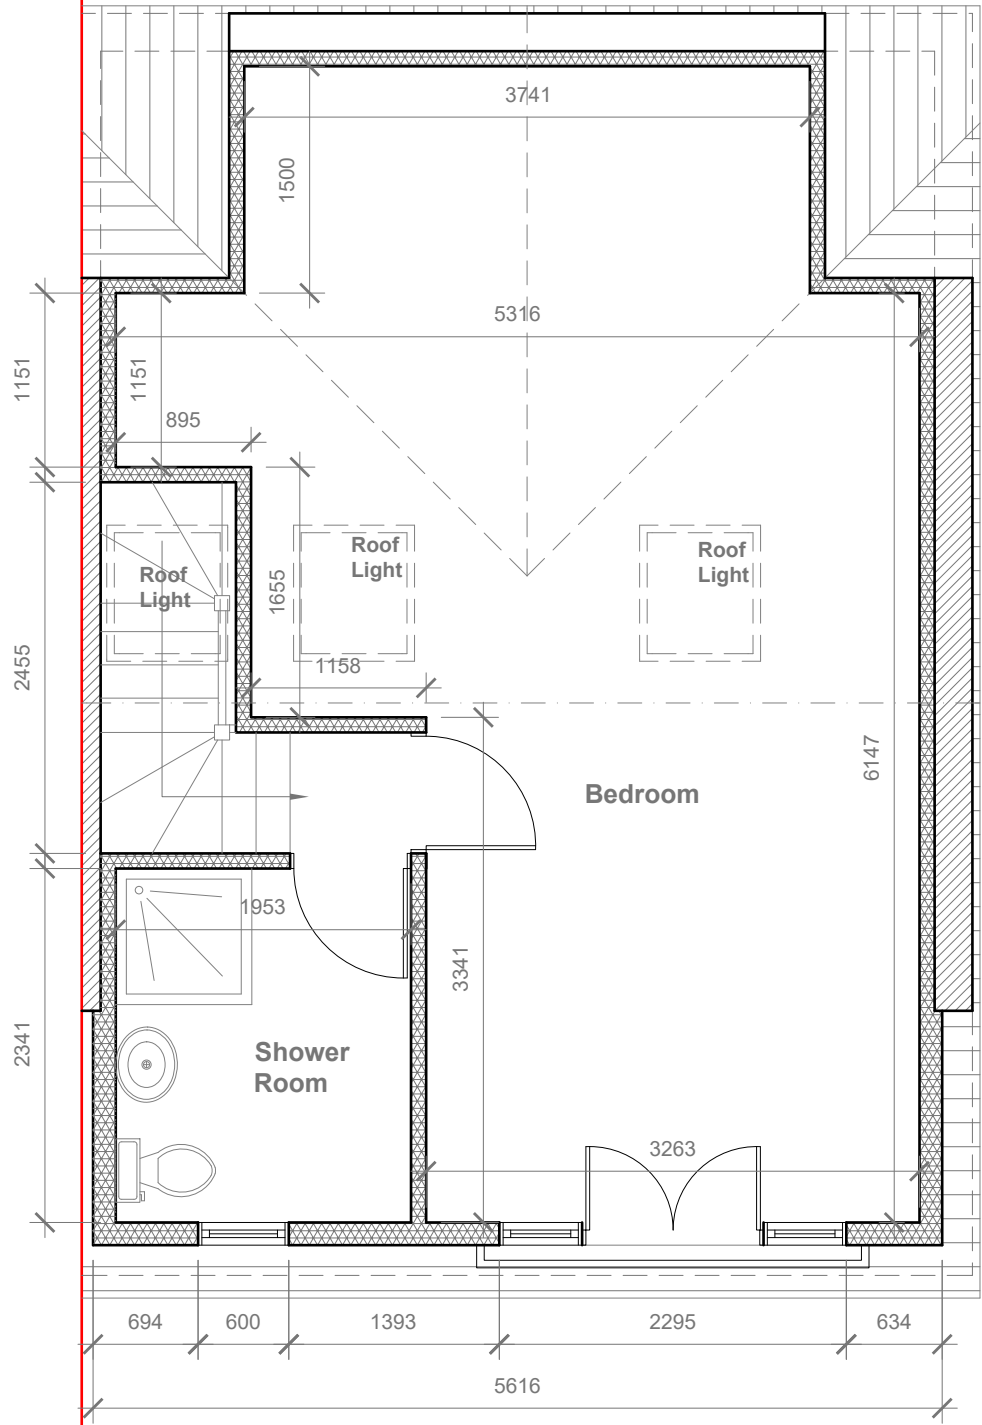

Proposed Loft Plan
Scale 1:50




GENERAL NOTES:
1. ALL DIMENSIONS ARE IN MILLIMETER.
2. VERIFY ALL DIMENSIONS AND CONDITIONS BEFORE BUILDING OR STARTING CONSTRUCTION. NOTIFY THE DESIGNER IMMEDIATELY OF ANY DISCREPANCY OR VARIATION.
3. ALL WORK TO COMPLY WITH CURRENT BUILDING REGULATIONS AND CODES OF PRACTICE

Title:

Proposed First Floor & Loft Plans


Site Address	Scale: 1:50 @A3	Revision Date:
9 Windsor Avenue, Hillingdon, Middlesex UB10 9AT	Date: 15/10/2021	
	Drawing No.: 2021/151 -03PD	
	Drawn By: DP	e:mail - faluckpatel@yahoo.com (M) +44 (0) 7871 466 254



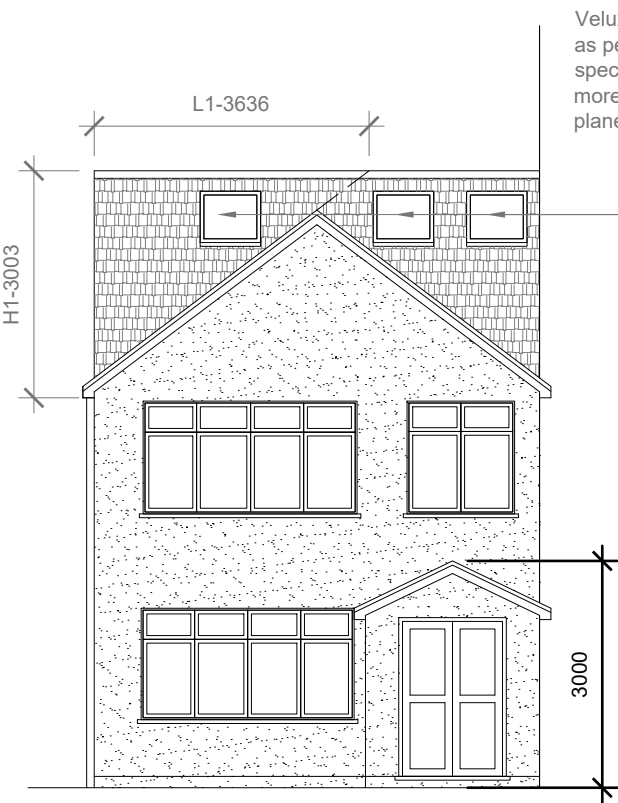

Proposed Front Elevation
Scale 1:100

Velux Window to be installed
as per manufacturer
specification, not projected
more than 150mm from the
plane of roof slop

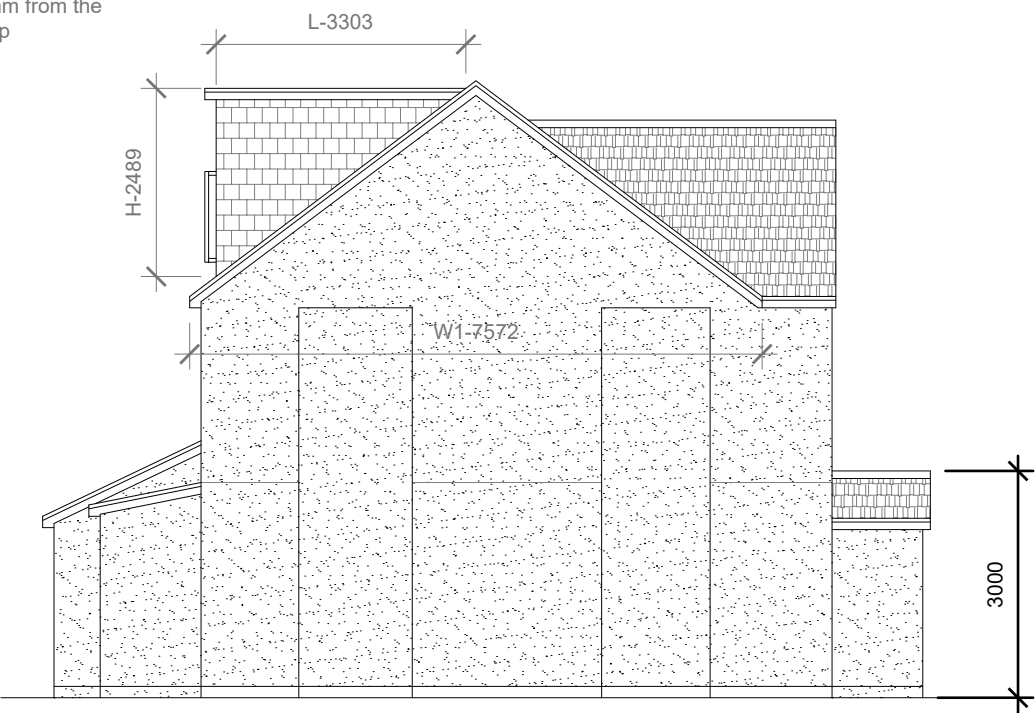

Proposed Side Elevation
Scale 1:100

Proposed External Finish
Materials to Match Existing
External Finish Materials

REAR DORMER VOLUME =

V1 =

$$\frac{W \times H \times L}{2}$$
$$\frac{5.616 \times 2.489 \times 3.303}{2}$$
$$\frac{46.17}{2}$$
$$23.08 \text{ CU.MT.}$$

HIP TO GABLE ROOF VOLUME =

V2 =


$$\frac{W1 \times H1 \times L1}{6}$$
$$\frac{7.572 \times 3.003 \times 3.636}{6}$$
$$\frac{82.67}{6}$$
$$13.77 \text{ CU.MT.}$$

TOTAL ROOF VOLUME =

$$V1 + V2$$
$$23.08 + 13.77$$
$$36.85 \text{ CU.MT.} < 50.00 \text{ CU.MT}$$



Proposed Rear Elevation
Scale 1:100

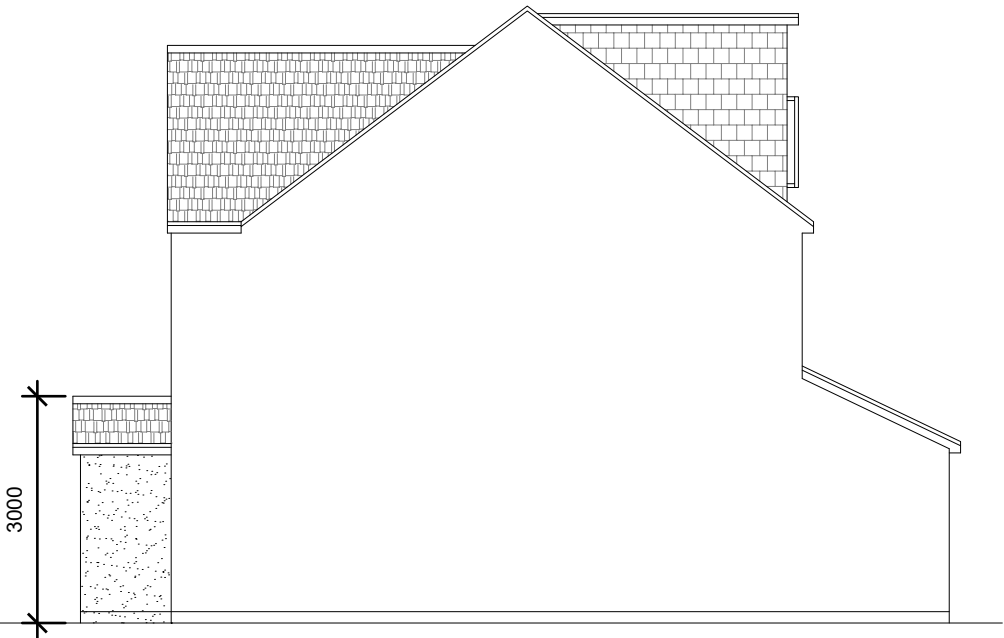

Proposed Side Elevation
Scale 1:100



GENERAL NOTES:
1. ALL DIMENSIONS ARE IN MILLIMETER.
2. VERIFY ALL DIMENSIONS AND CONDITIONS BEFORE BUILDING OR STARTING CONSTRUCTION. NOTIFY THE DESIGNER IMMEDIATELY OF ANY DISCREPANCY OR VARIATION.
3. ALL WORK TO COMPLY WITH CURRENT BUILDING REGULATIONS AND CODES OF PRACTICE

Title:

Proposed Elevations

Site Address

9 Windsor Avenue,
Hillingdon,
Middlesex
UB10 9AT

Scale: 1:100 @A3

Date: 15/10/2021

Drawing No.:
2021/151 -04PD

Drawn By:
DP

Revision Date:

e:mail -
faluckpatel@yahoo.com
(M) +44 (0) 7871 466 254

