


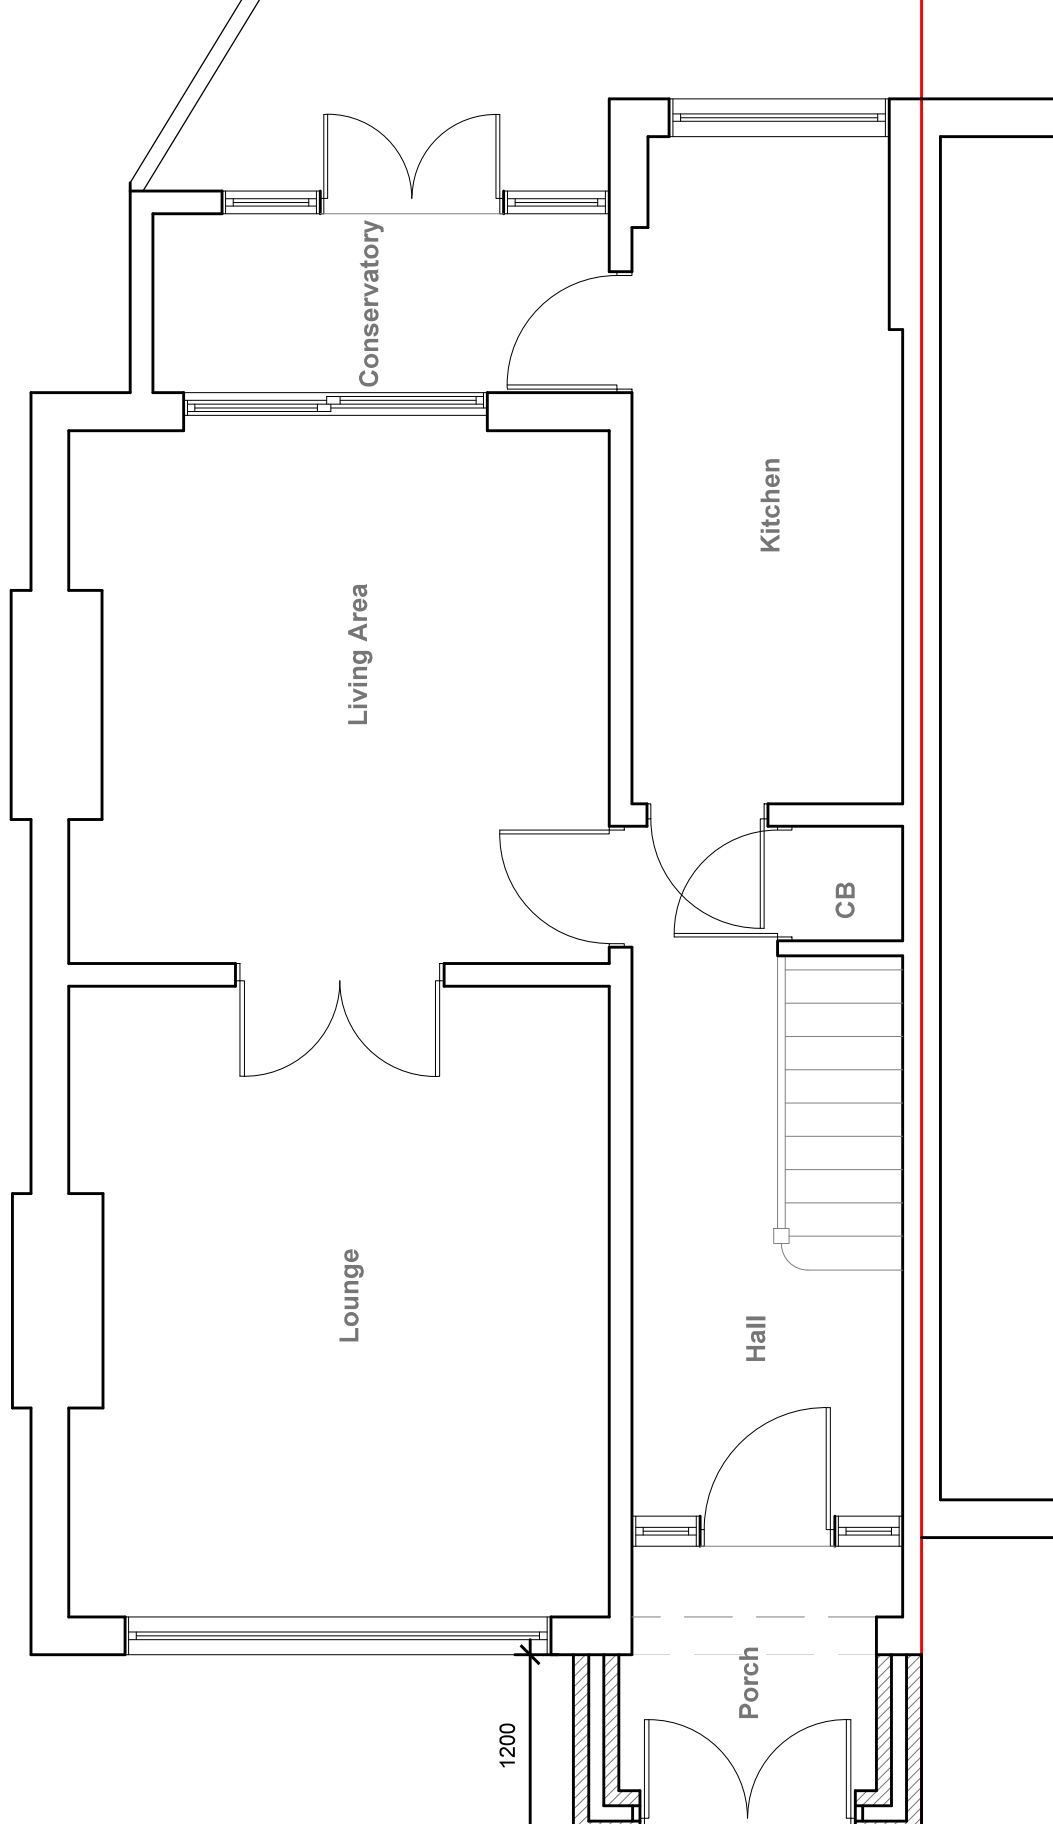

Proposed Ground Floor Plan

Scale 1:50