




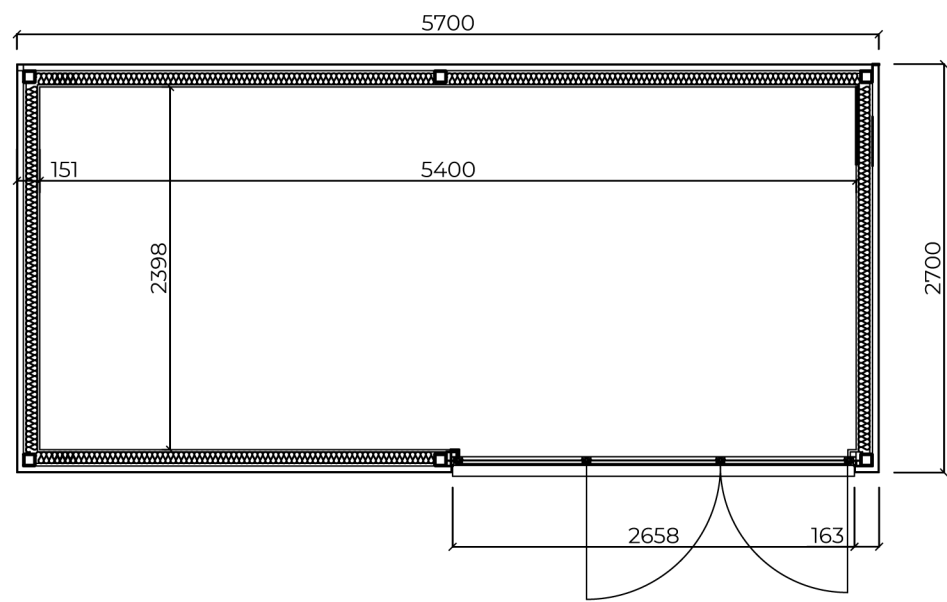


Plan as proposed

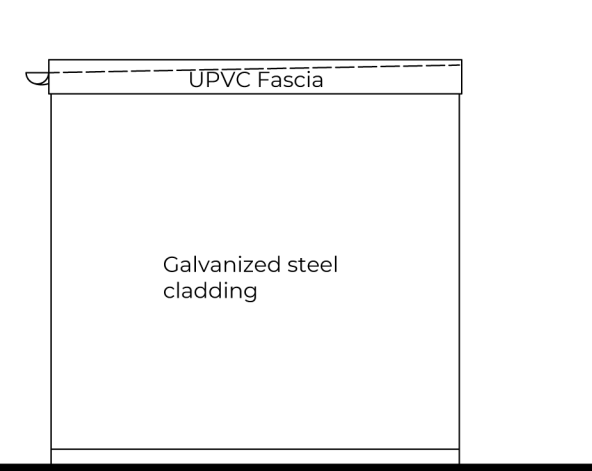


Side Elevation as proposed

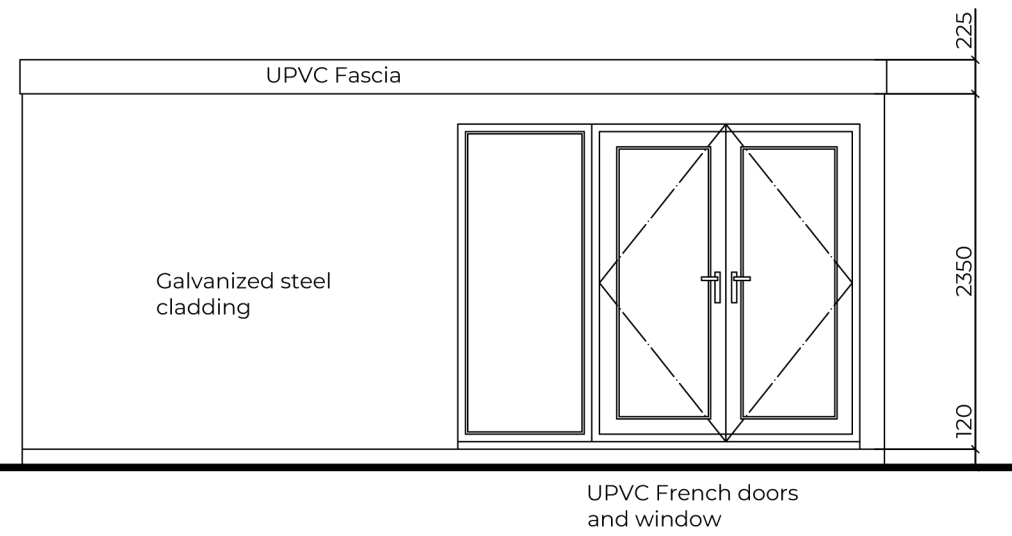


Front Elevation as proposed

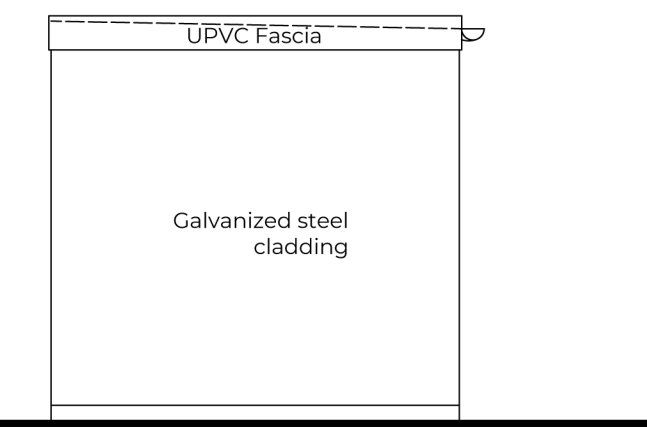


Side Elevation as proposed

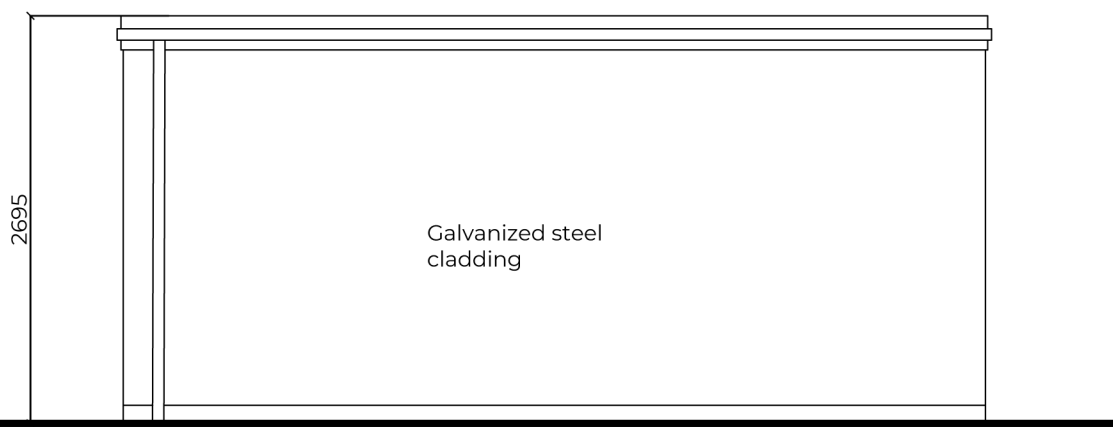

Rear Elevation as proposed

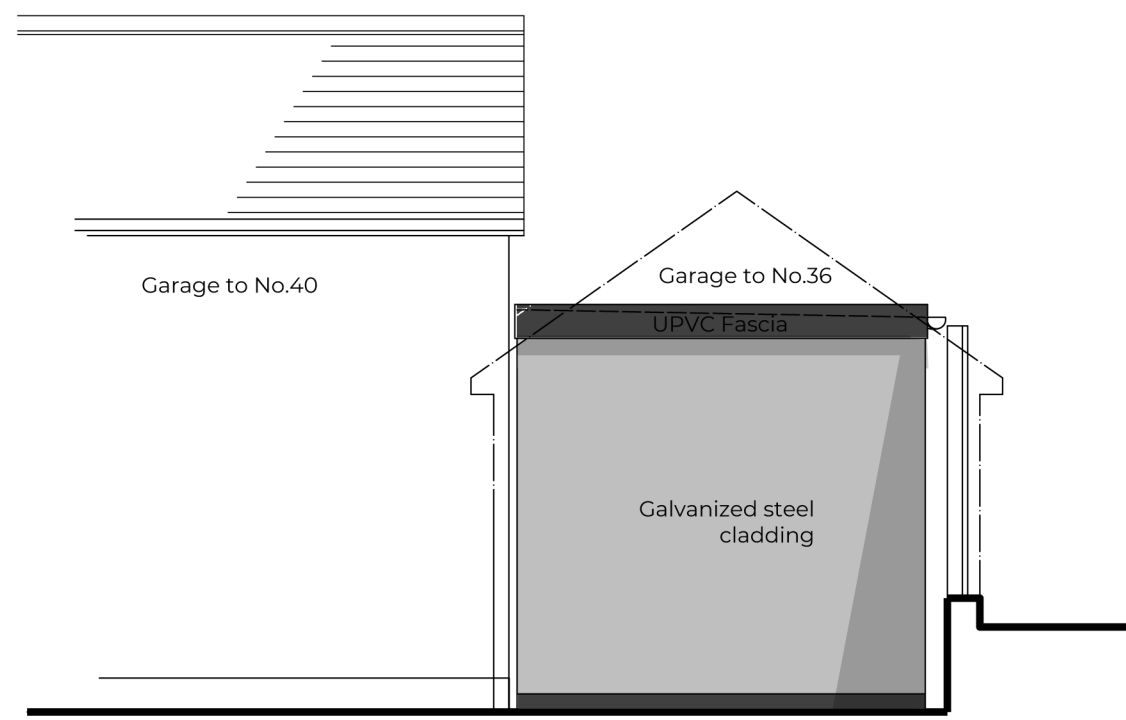



Elevation B - B

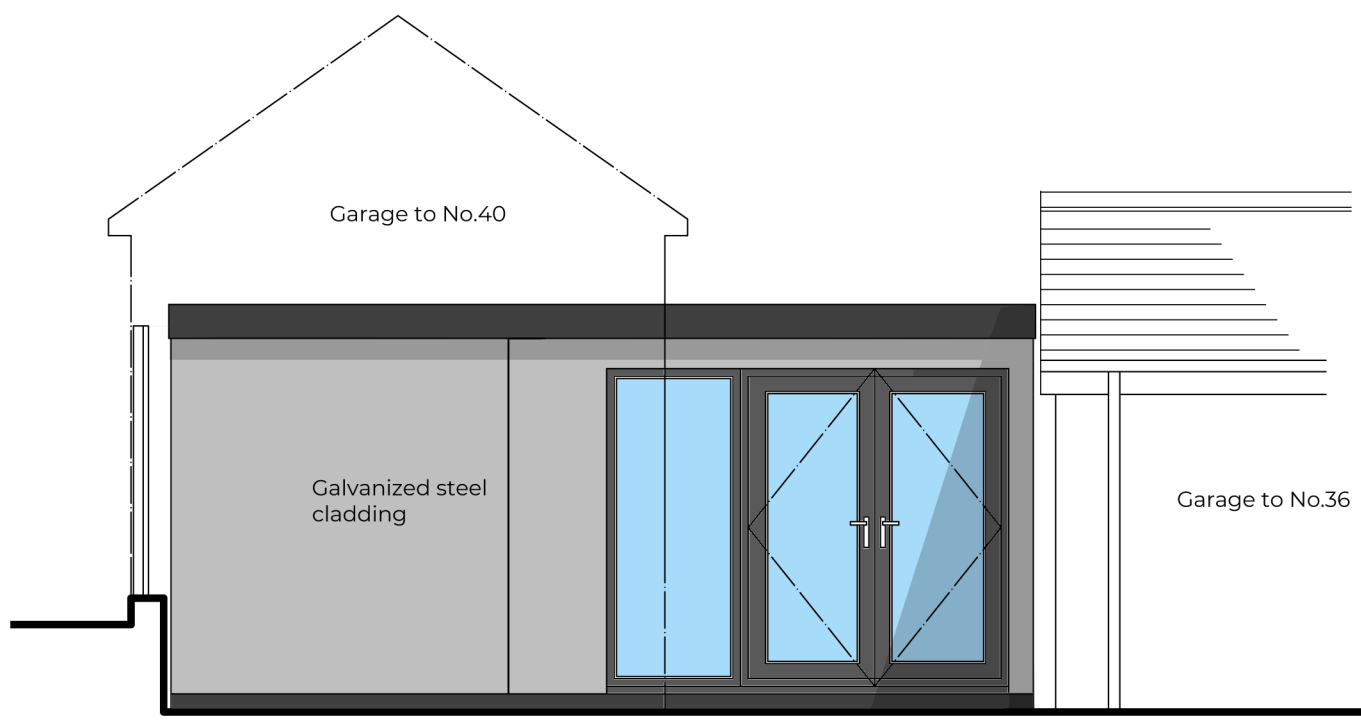

Elevation A - A



Site Plan as proposed  
Scale 1:50

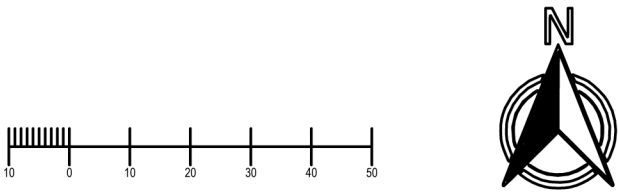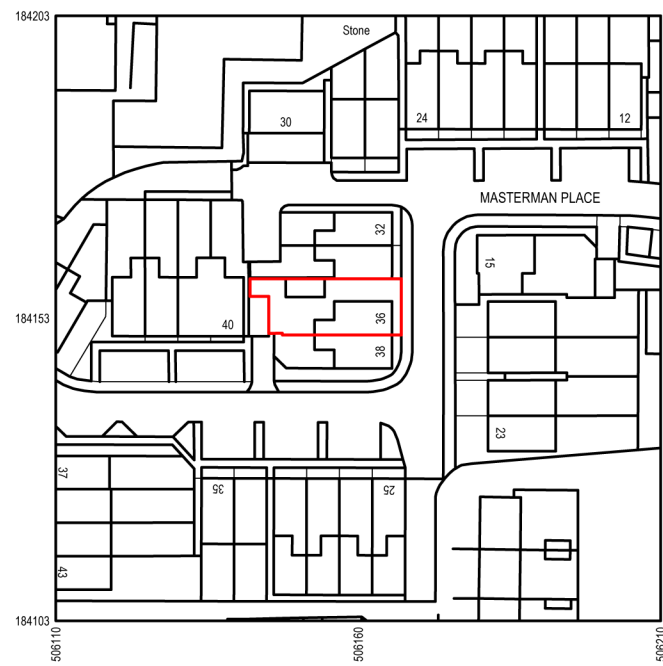

Site Location Plan  
Scale 1:1250

| Rev   | Date              | Comments                |
|---|-------------------|-------------------------|
|   |                   |                         |
|  <b>MACDOUGALL ARCHITECTURE</b>   |                   |                         |
| <b>Job</b><br>Proposed garden room at 36 Masterman Place, Uxbridge, UB10 0QX for Alok Mathur   |                   |                         |
| <b>Dwg Title</b><br>Site Location Plan<br>Site plan, plans and elevations as proposed   |                   |                         |
| <b>Scale</b><br>1:50+1:1250@A1   |                   | <b>Date</b><br>Oct 2021 |
| <b>Job No.</b><br>049   | <b>No.</b><br>001 | <b>Rev.</b>             |
| <small>DISCLAIMER<br/>This drawing was prepared for the Client, Project &amp; Site stated above and for the purposes set out in the Project Particulars.<br/>This drawing is to be read in conjunction with all relevant drawings and specifications.<br/>All measurements are to be checked on site and any discrepancies reported to the MACDOUGALL ARCHITECTURE</small> |                   |                         |