


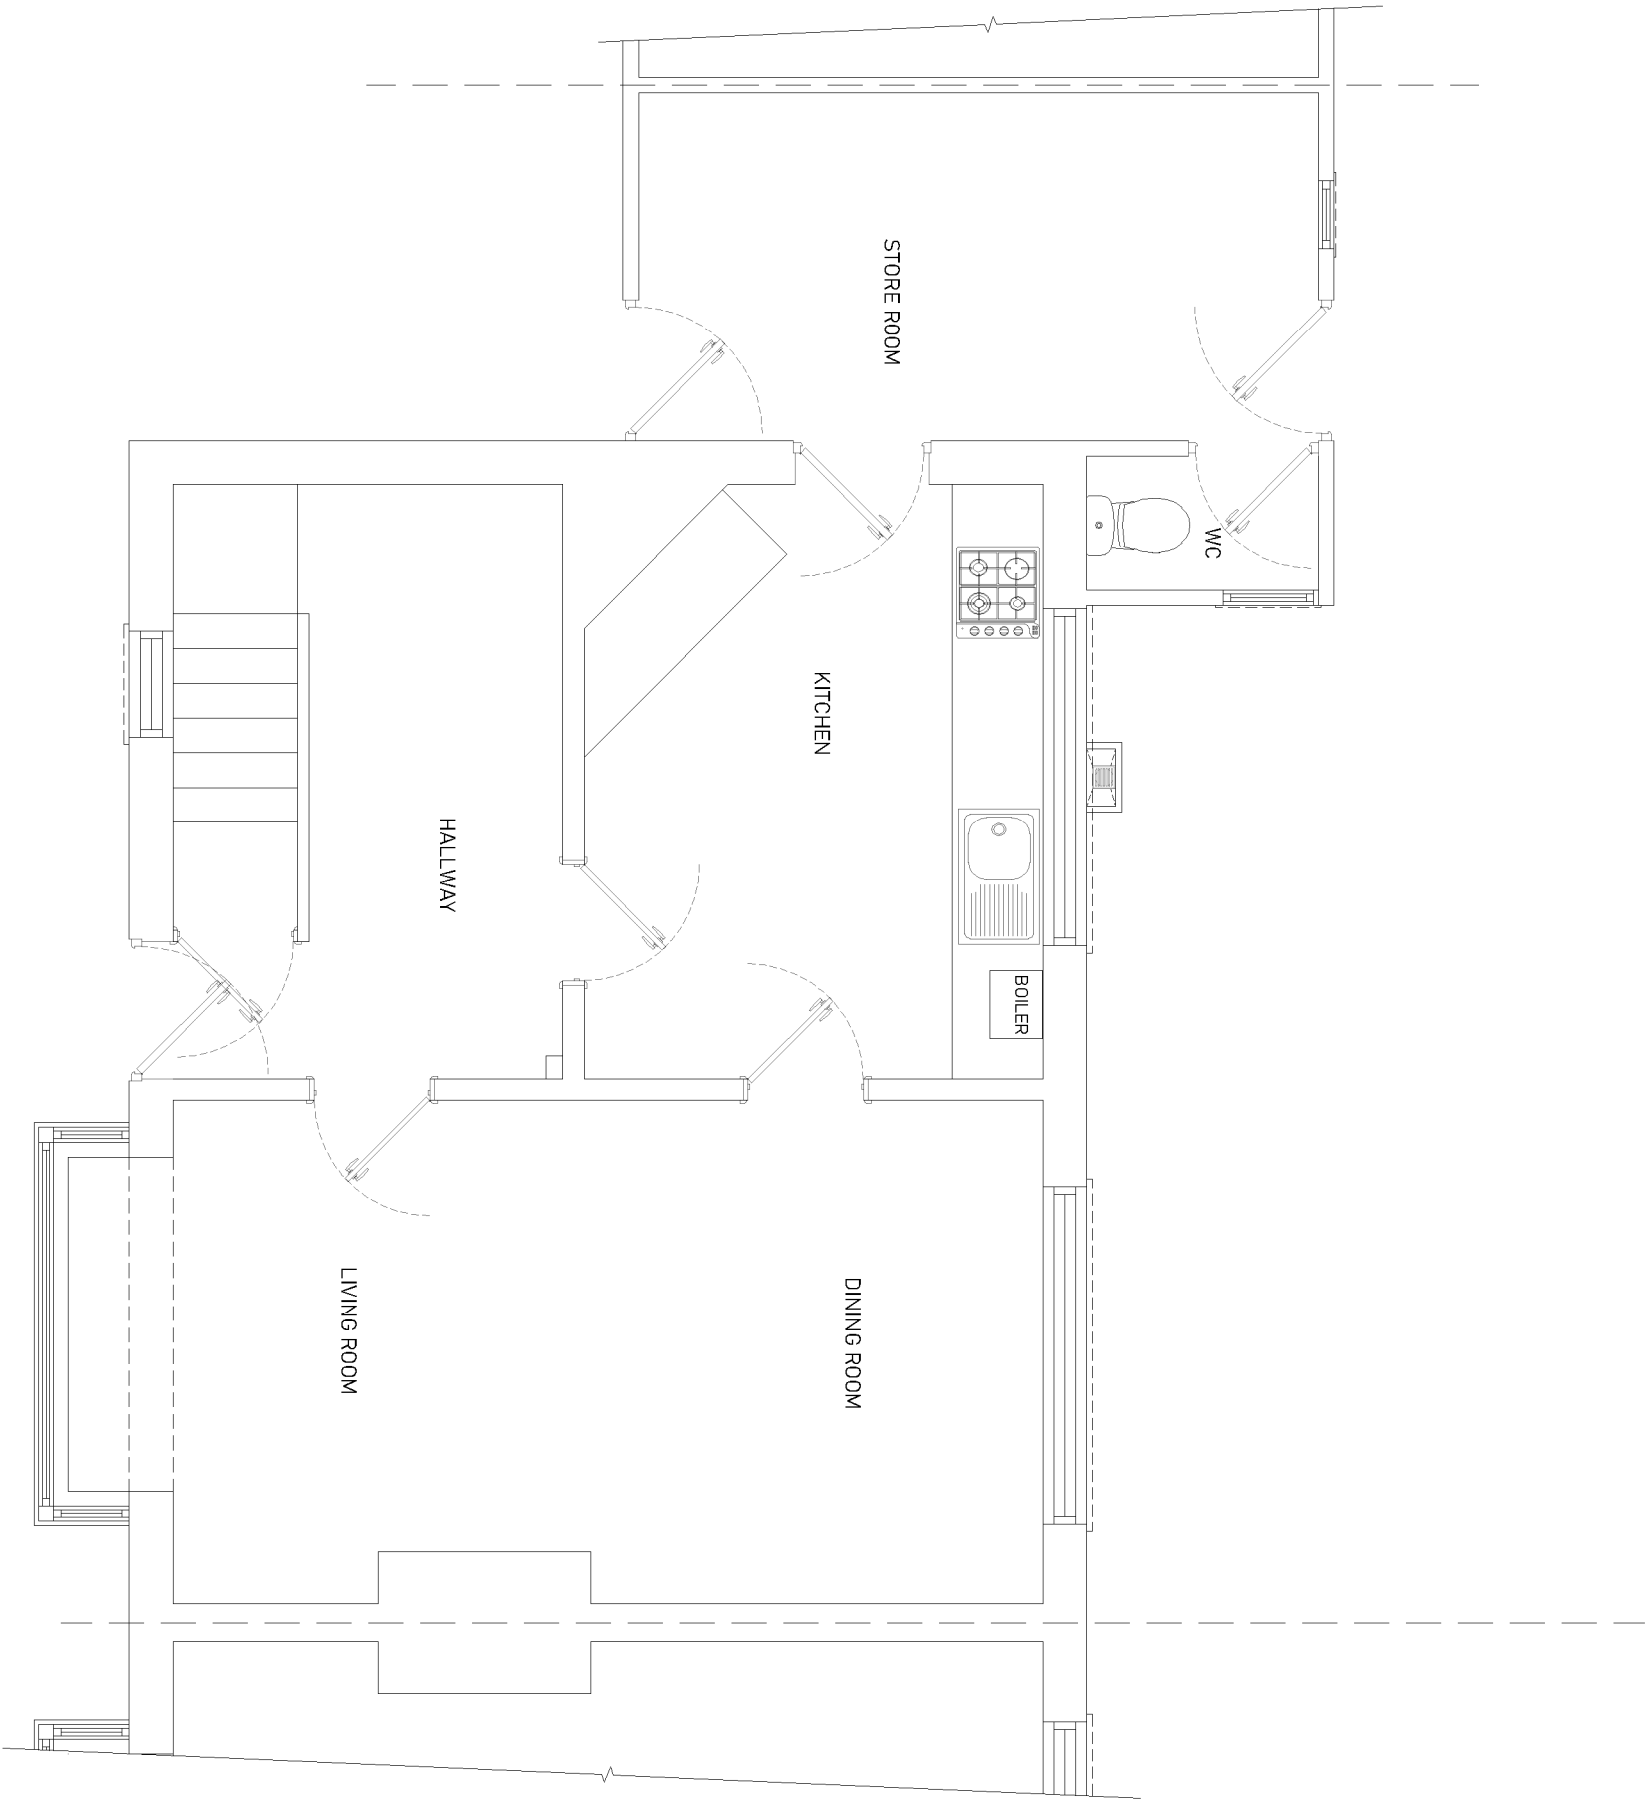

EXISTING GROUND FLOOR PLAN

DRAWING REFERENCE: 1020/001/LBH/01

Client: LB HILLINGDON /

Property Details:
10 THE THICKET
WEST DRAYTON
MIDDLESEX
UB7 8AS

Dwg Date: 26-10-2021

Dwg Title: GROUND FLOOR AS EXISTING

Proposed Project:
SINGLE STOREY EXTENSION TO REAR
ELEVATION

Scale Bar 1 : 50 (A3)

