
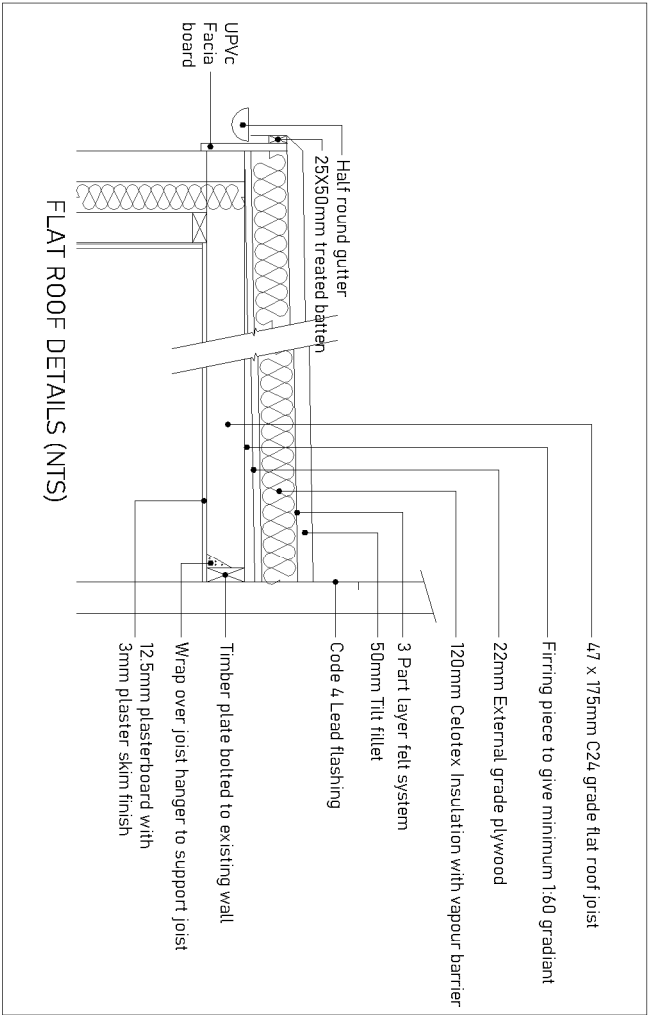
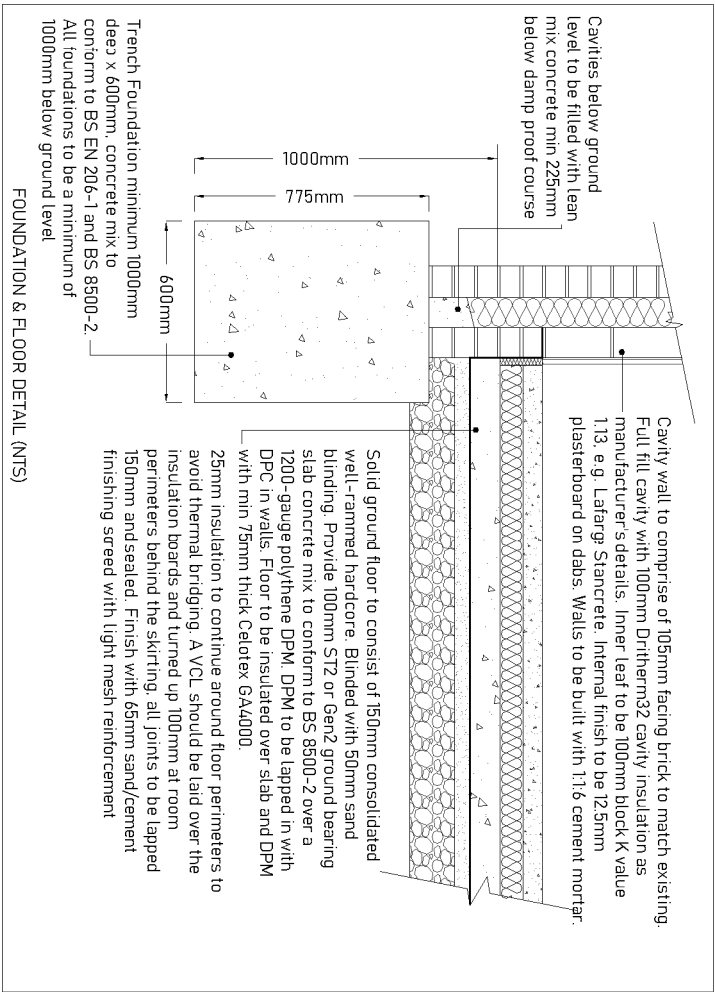


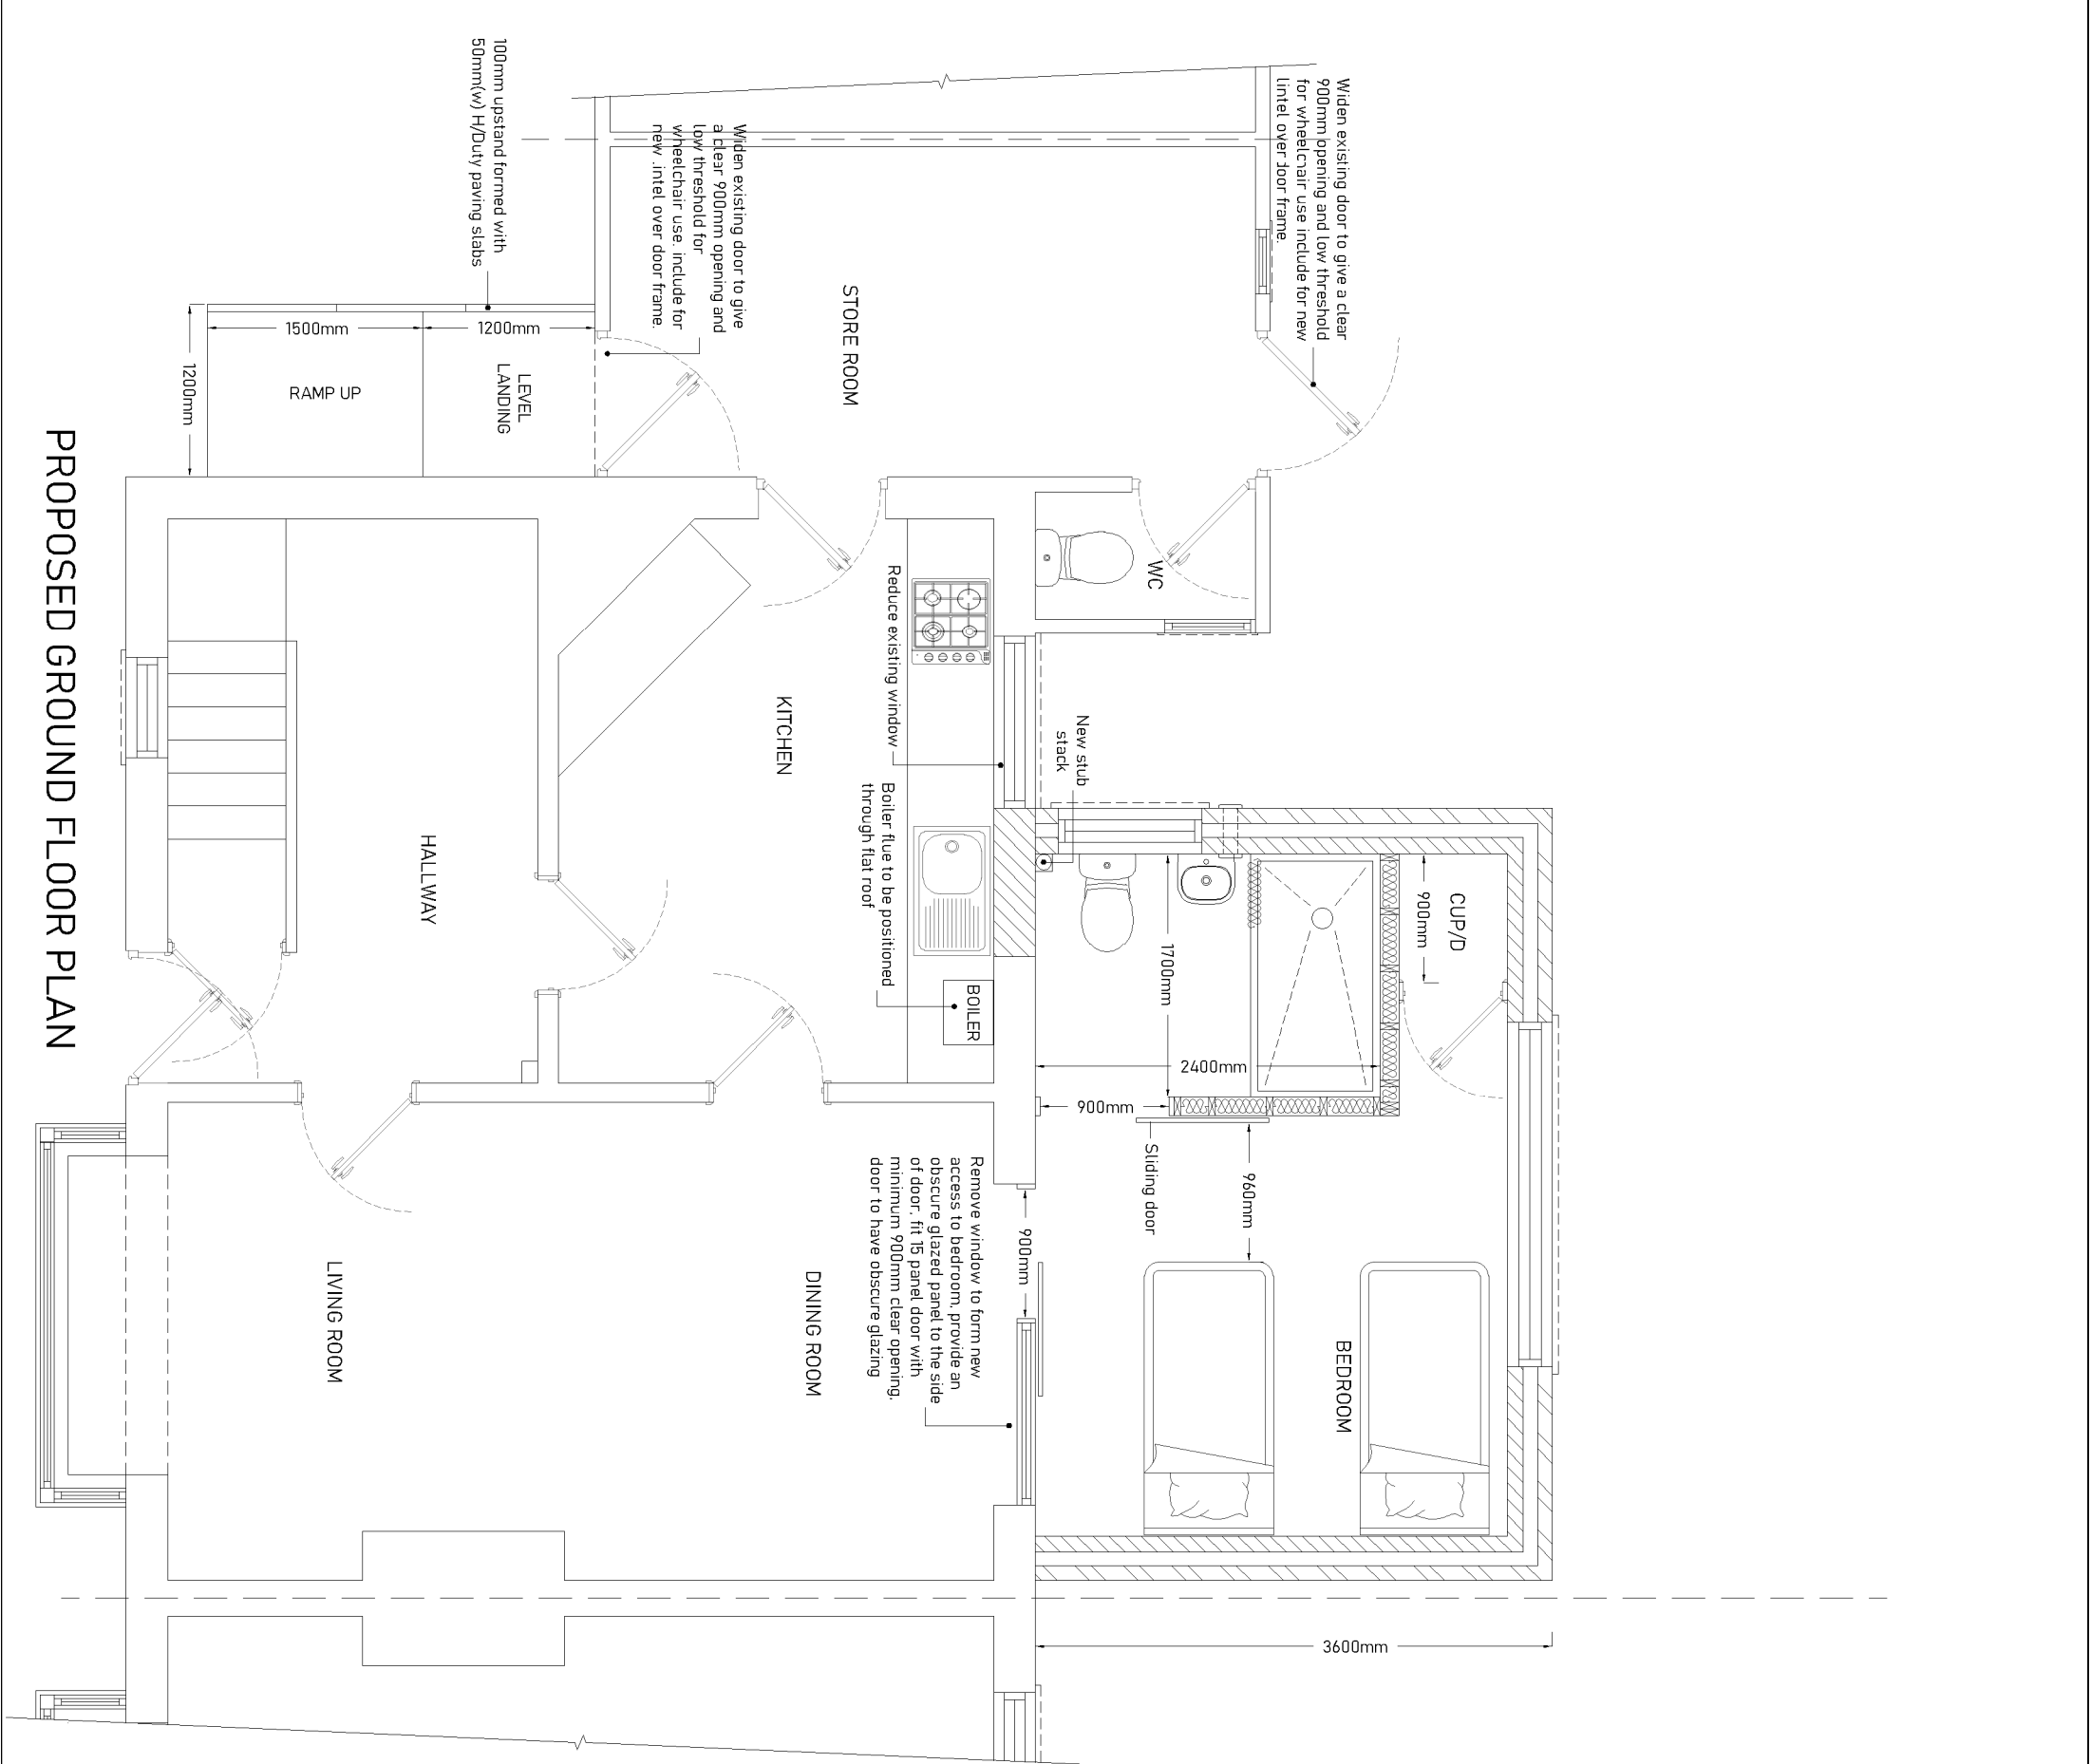

DRAWING REFERENCE: 1020/001/LBH/02 Rev 3

Client: LB HILLINGDON /

Property Details:  
10 THE THICKET  
WEST DRAYTON  
MIDDLESEX  
UB7 8AS

Dwg Date: 26-10-2021

Dwg Title: GROUND FLOOR PLAN AS PROPOSED

Proposed Project:  
SINGLE STOREY EXTENSION TO REAR  
ELEVATION

Scale Bar 1 : 50 (A3)

