


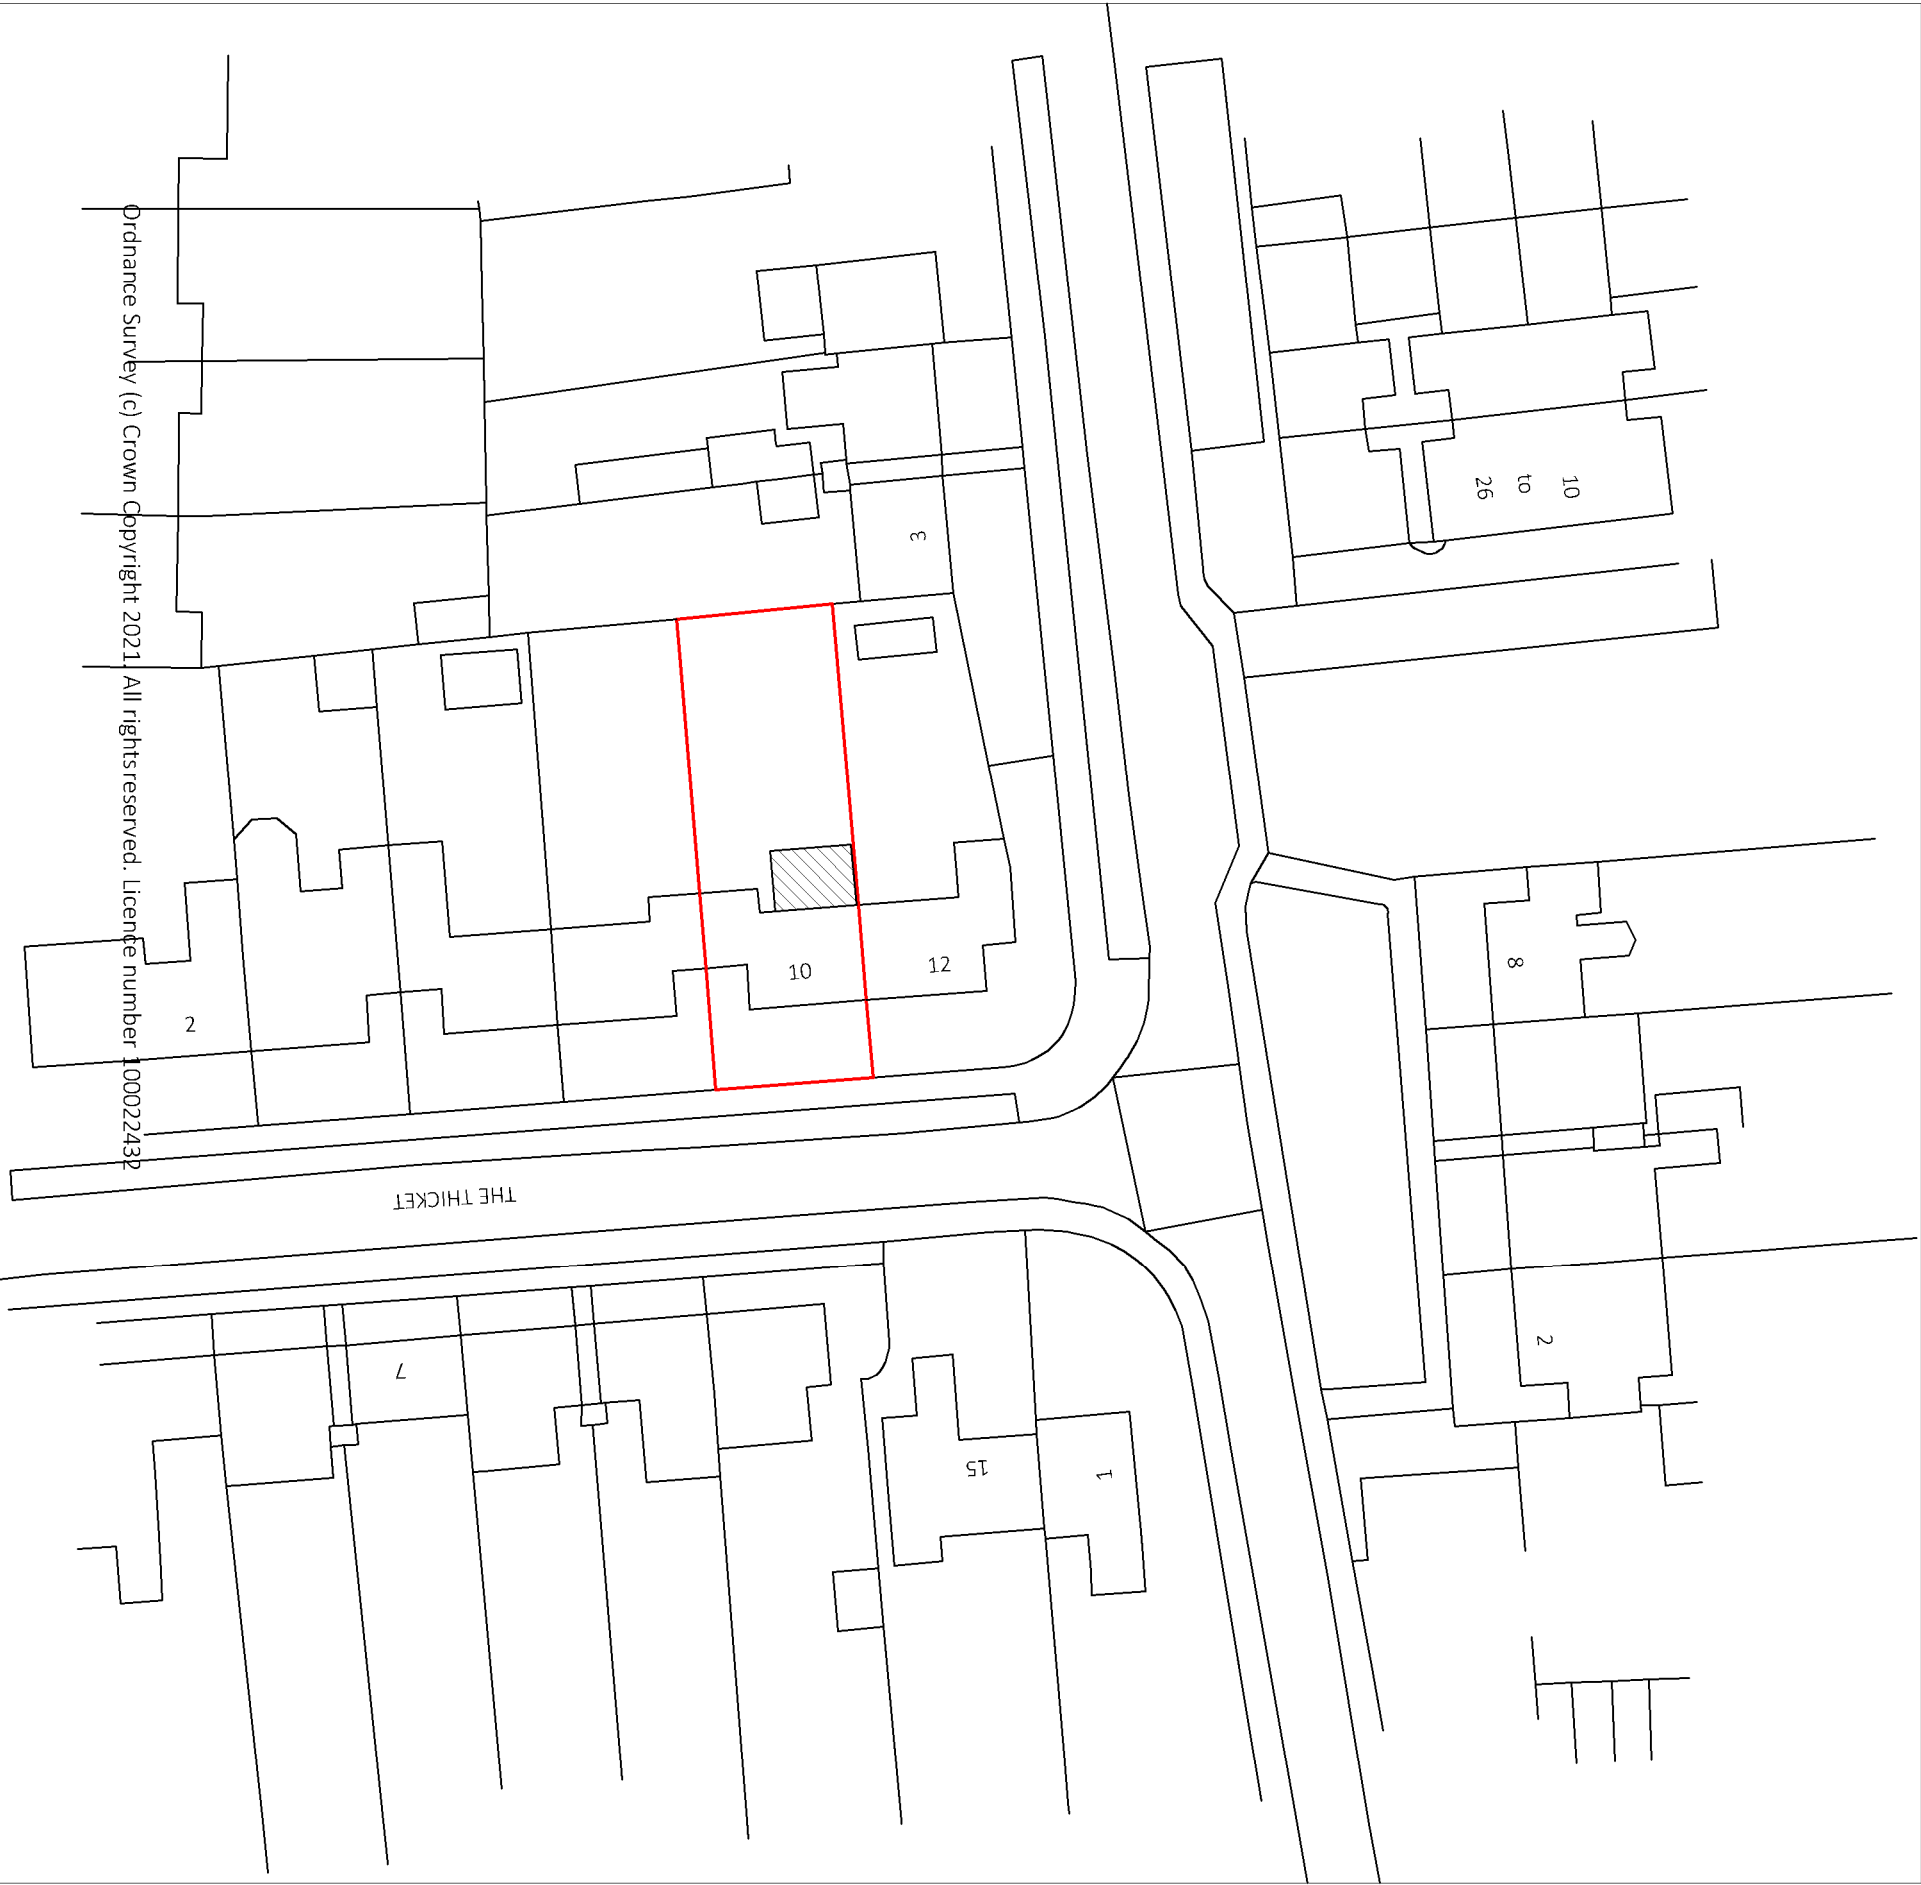

Ordnance Survey (c) Crown Copyright 2021. All rights reserved. Licence number 100022432

THE THICKET

DRAWING REFERENCE: 1020/001/LBH/06


Client: LB HILLINGDON /

Property Details:
10 THE THICKET
WEST DRAYTON
MIDDLESEX
UB7 8AS

Dwg Date: 26-10-2021

Dwg Title: SITE BLOCK PLANS (1 - 500)

Proposed Project:
SINGLE STOREY EXTENSION TO REAR ELEVATION

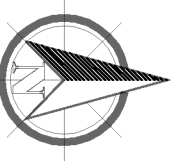

Scale Bar 1 : 500 (A3)

0 5m 10m 15m 20m 25m

