
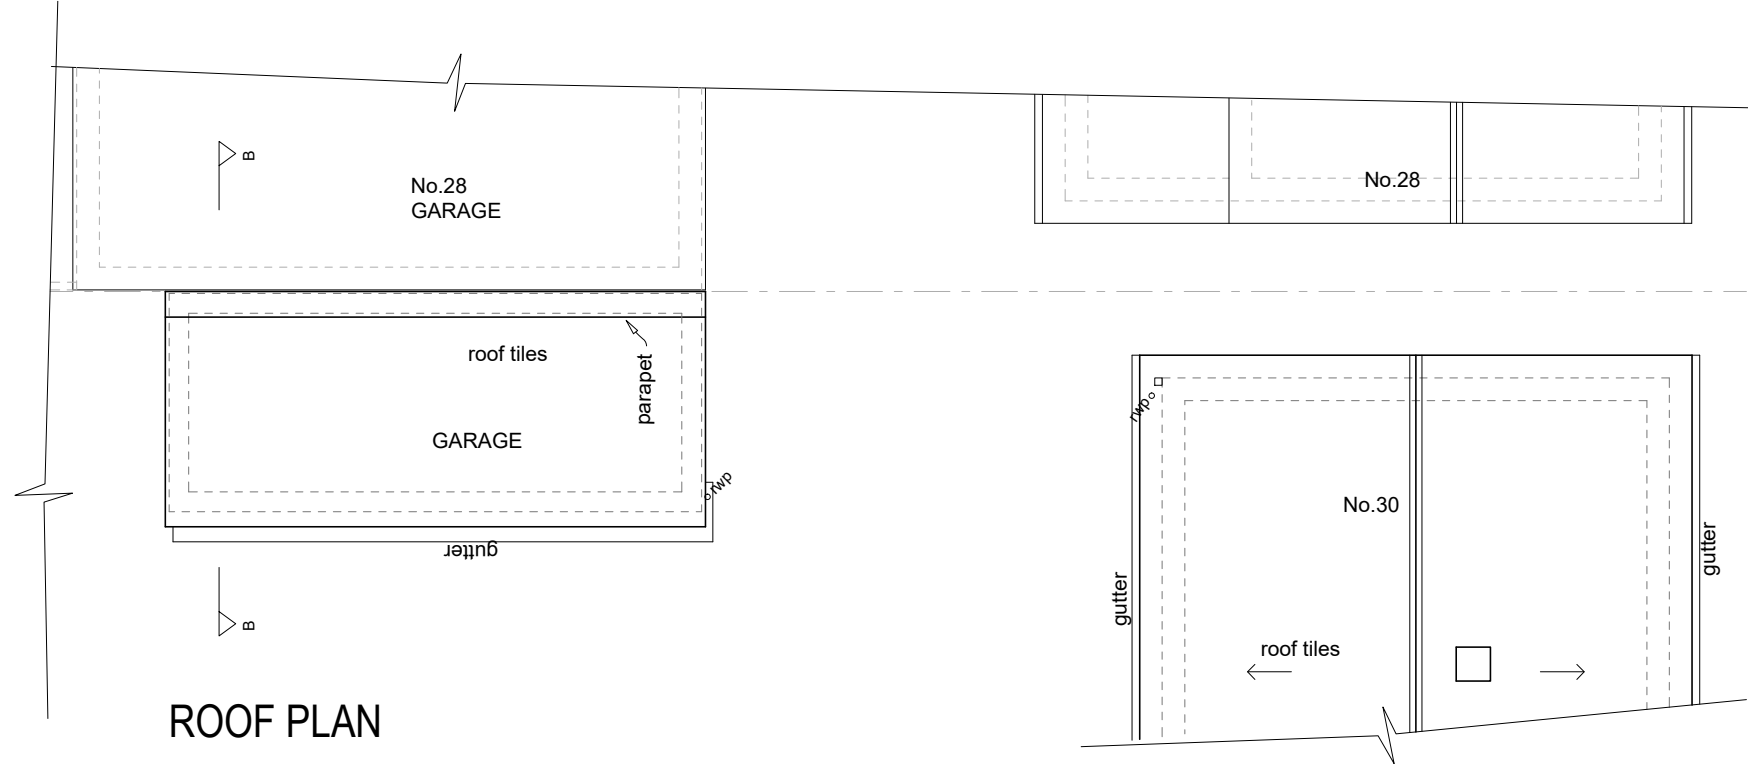


ROOF PLAN

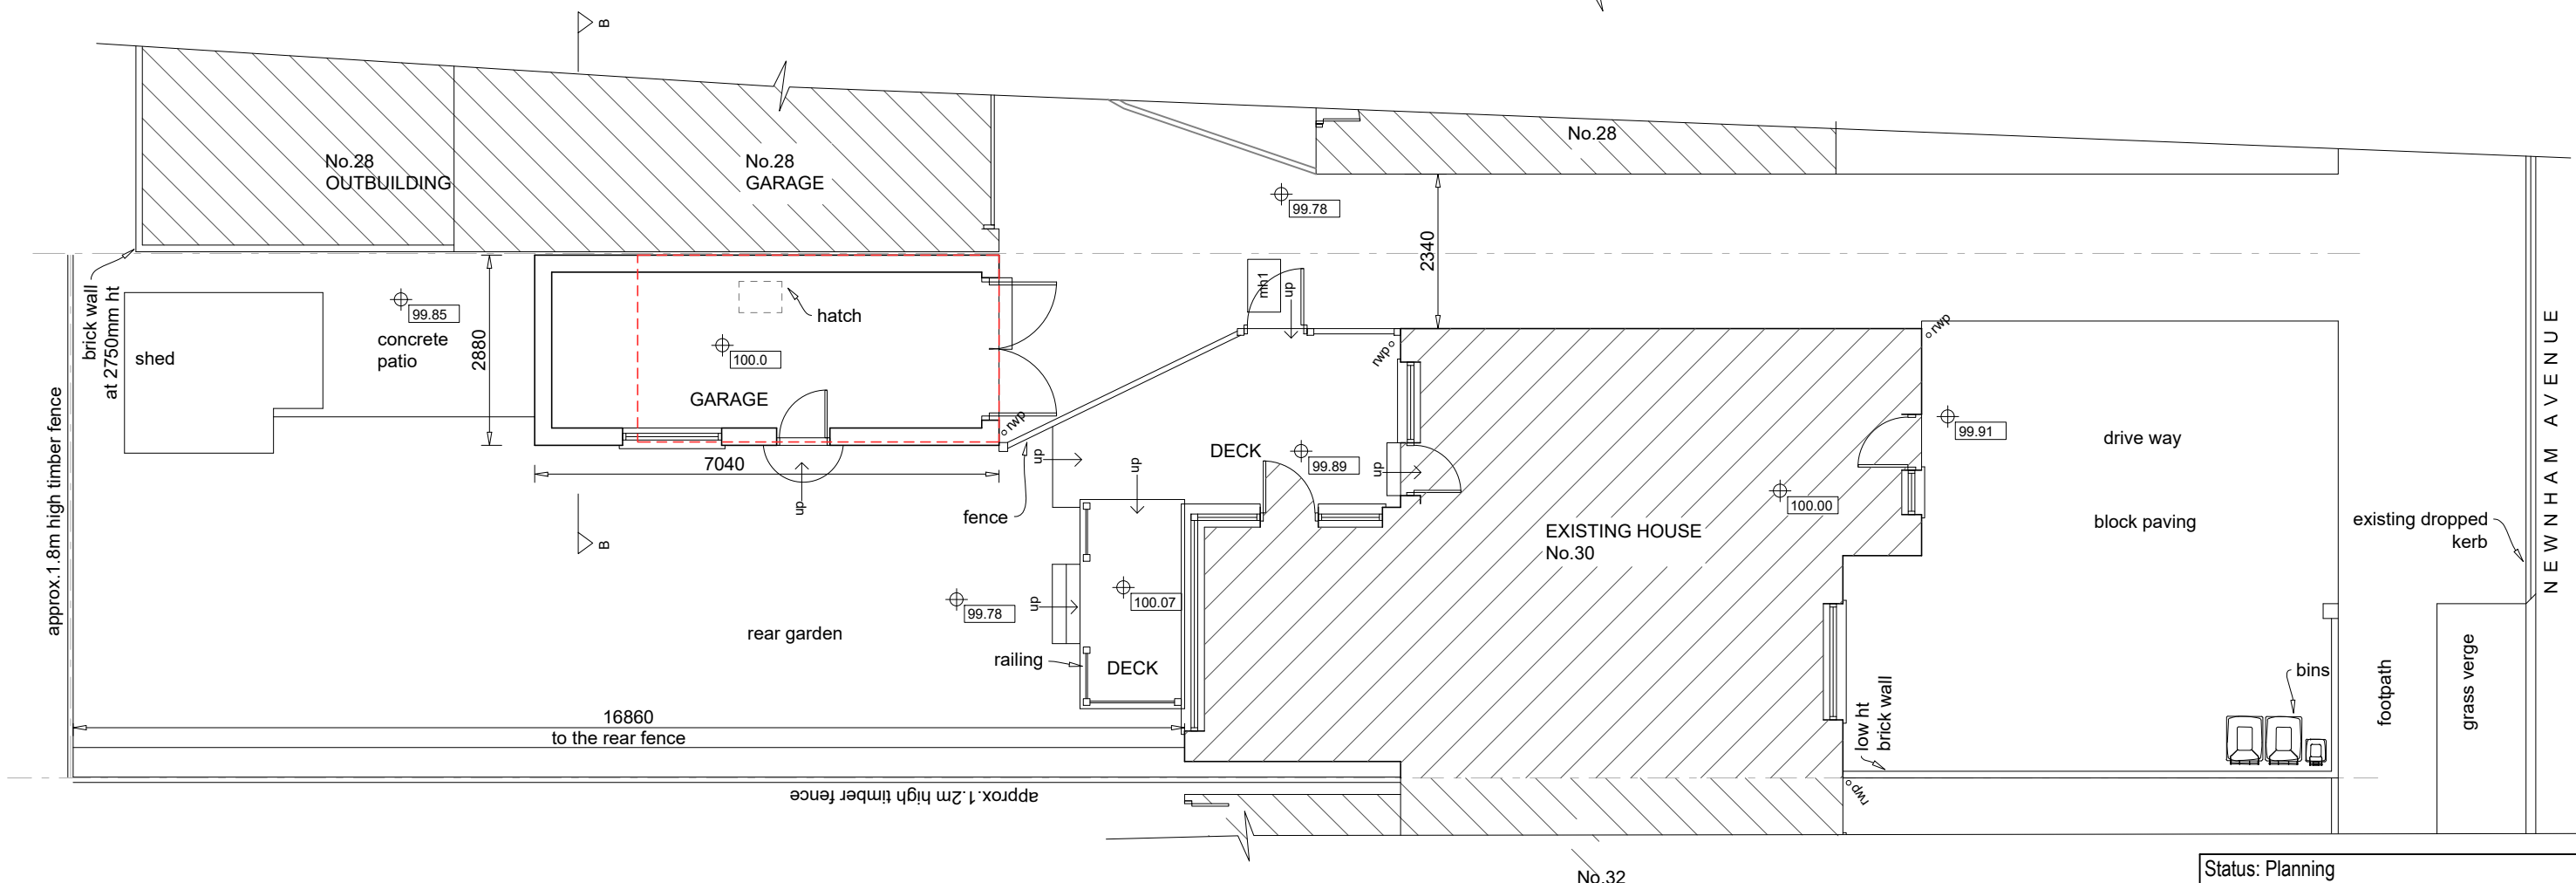

GROUND FLOOR PLAN

Status: Planning		
Sarita Dixit Architectural & Planning Consultant 23, Courtenay Road, Worcester Park, KT4 8RY, Tel: 020 3524 7048, email: hdesign997@gmail.com		
site: 30 NEWNHAM AVENUE RUISILIP HA4 9RN		
drawing: FLOOR PLANS AS EXISTING AND PROPOSED		
scale: 1:100 @ A3	date: 25/10/2021	drawn by: VK
project no: 1063	drawing no: 05	rev: -

-	drawn	SD	VK	25/10/21
Rev	Description	CHK	By	Date