



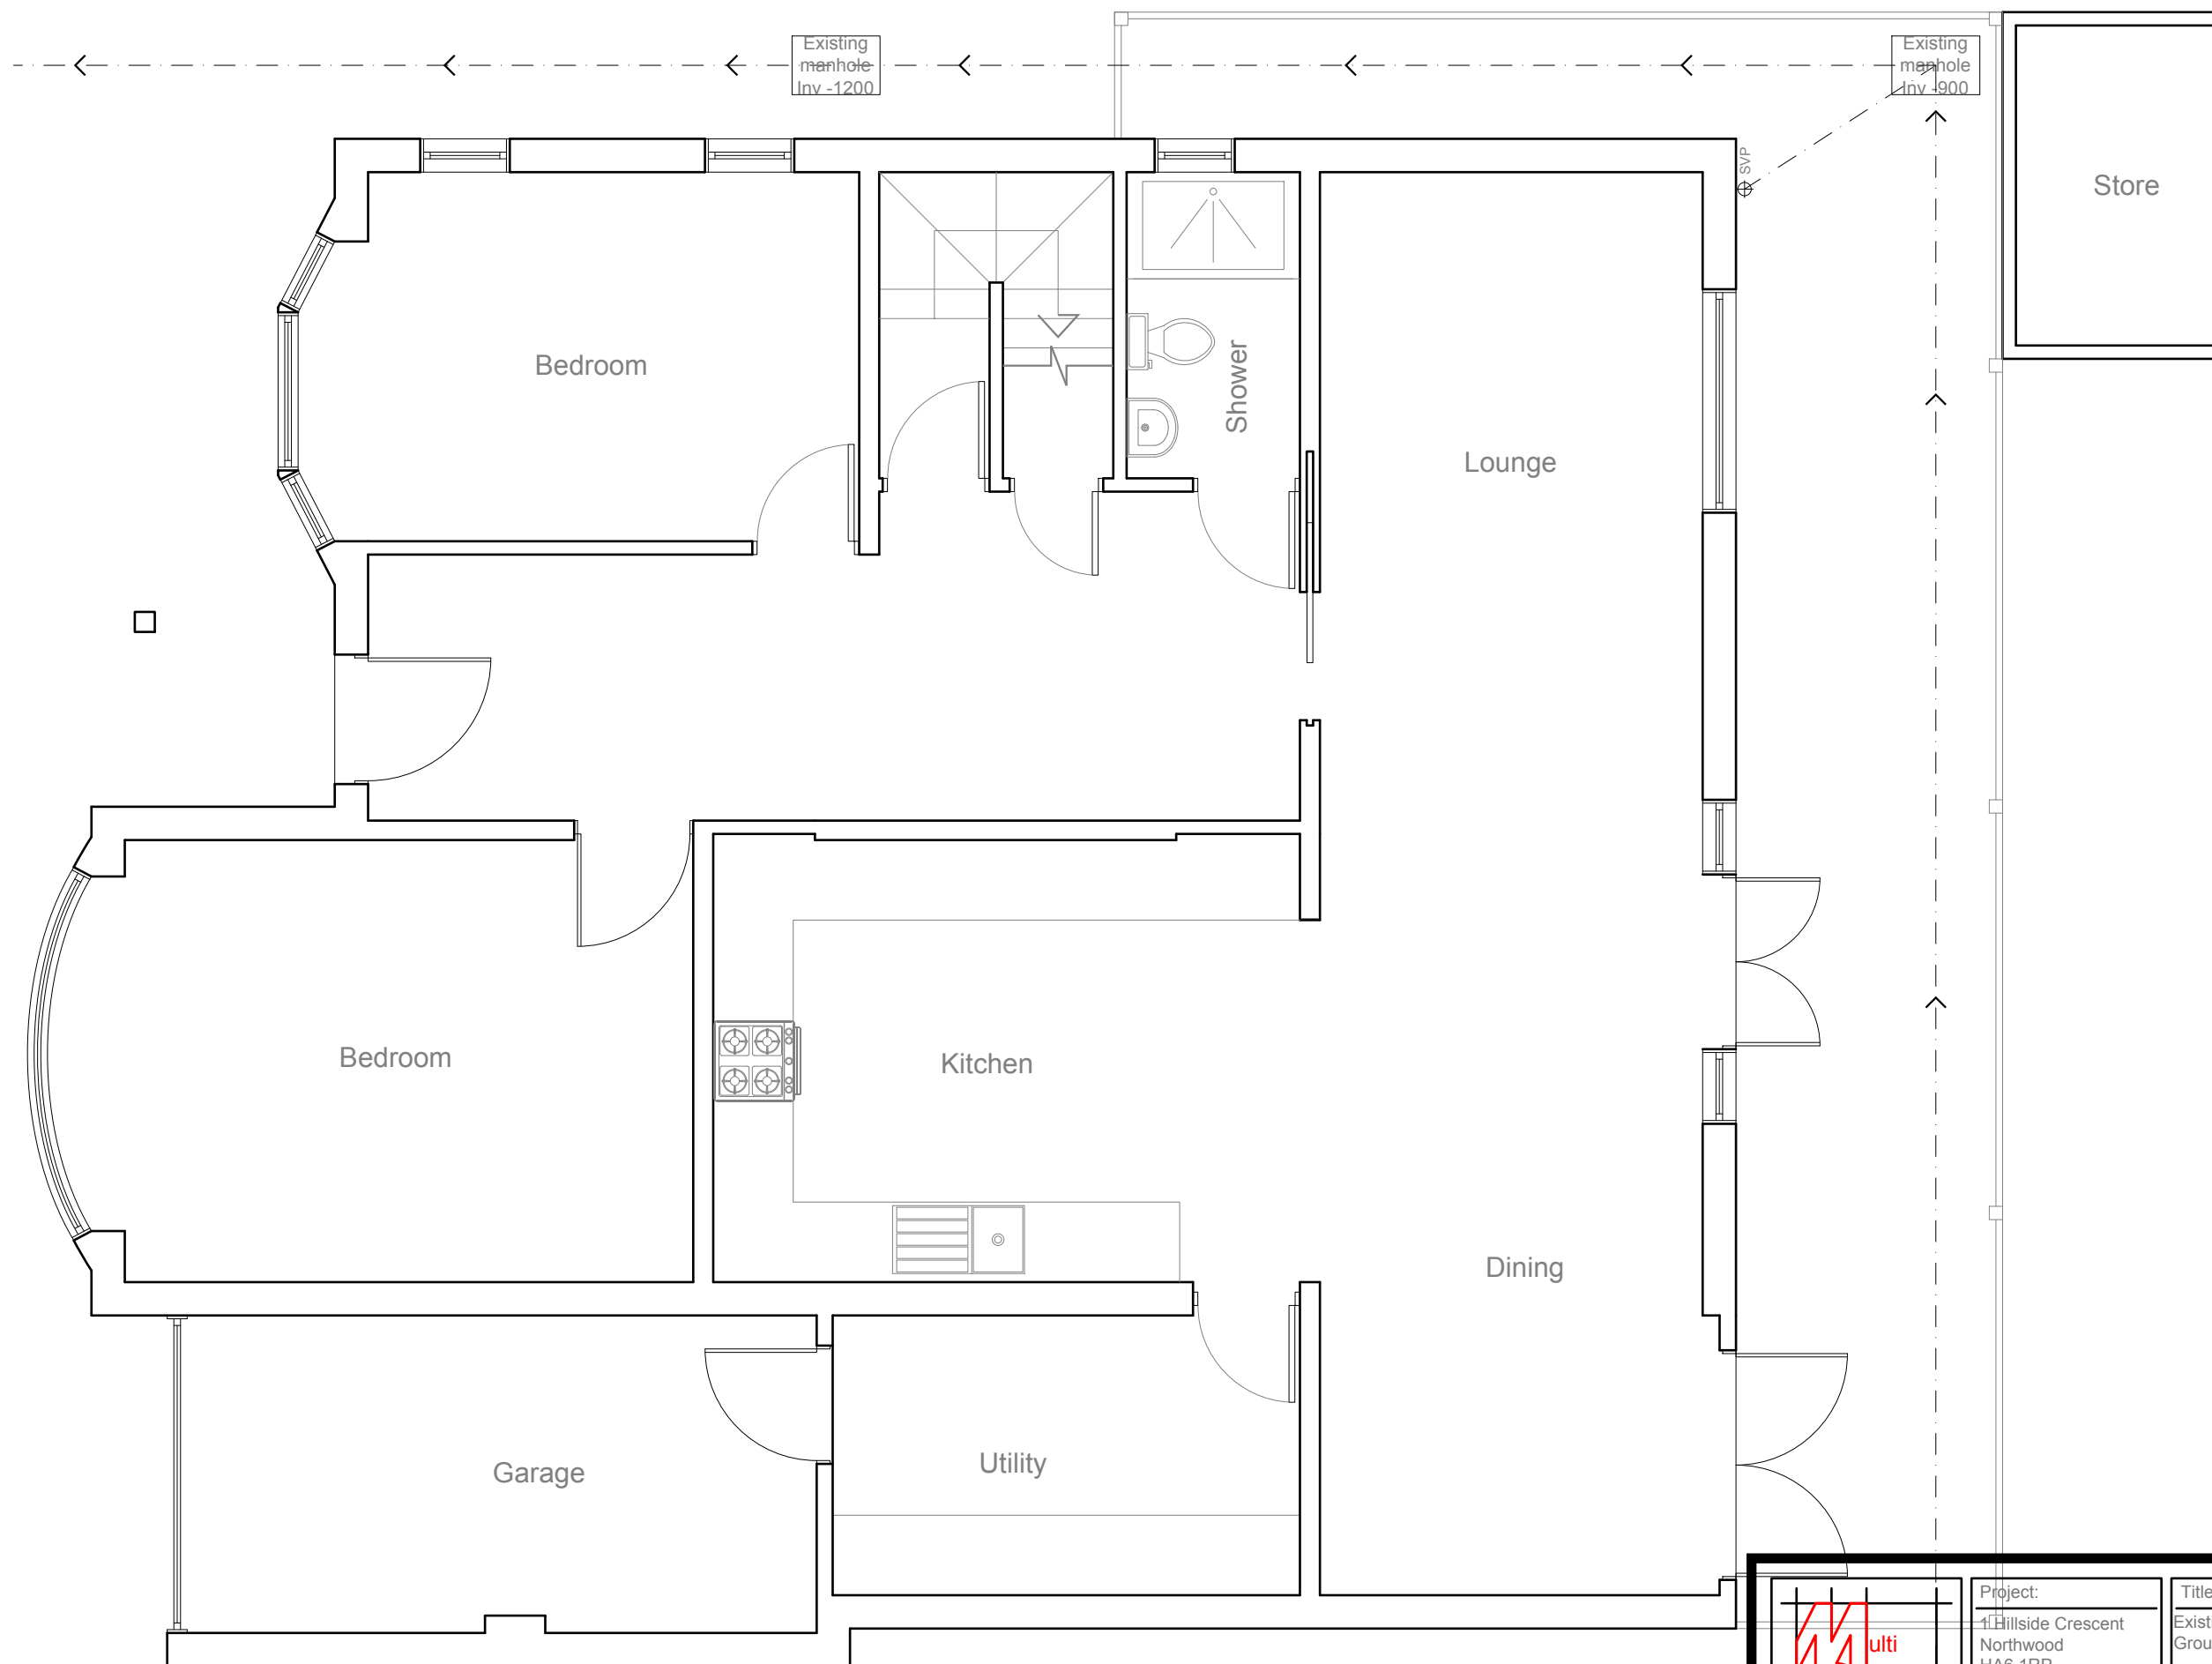


EXISTING
GROUND FLOOR PLAN 1:50


1:50

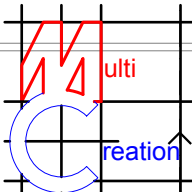


	Project:	Title:	Scale: 1:50 @ A3
	1 Hillside Crescent	Existing Ground floor plan	Date: Oct 2021
	Northwood		Drawing No.: 3504/EXT-02/SP
	HA6 1RP		Revision
239 Western Road, Southall, Middx, UB2 5HS Tel: 020 8571 1369 info@multicreation.co.uk			

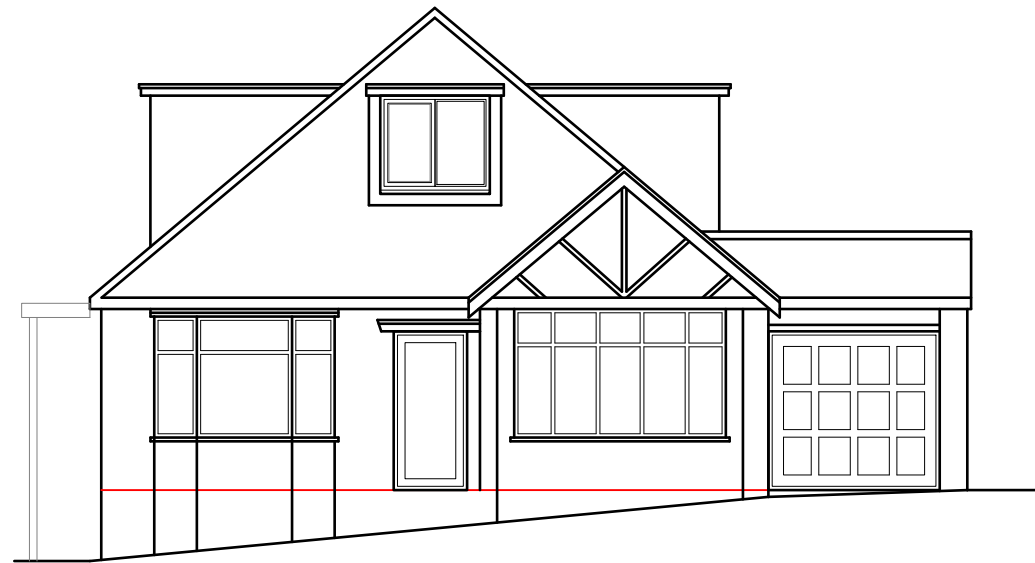


EXISTING
FRONT ELEVATION 1:100

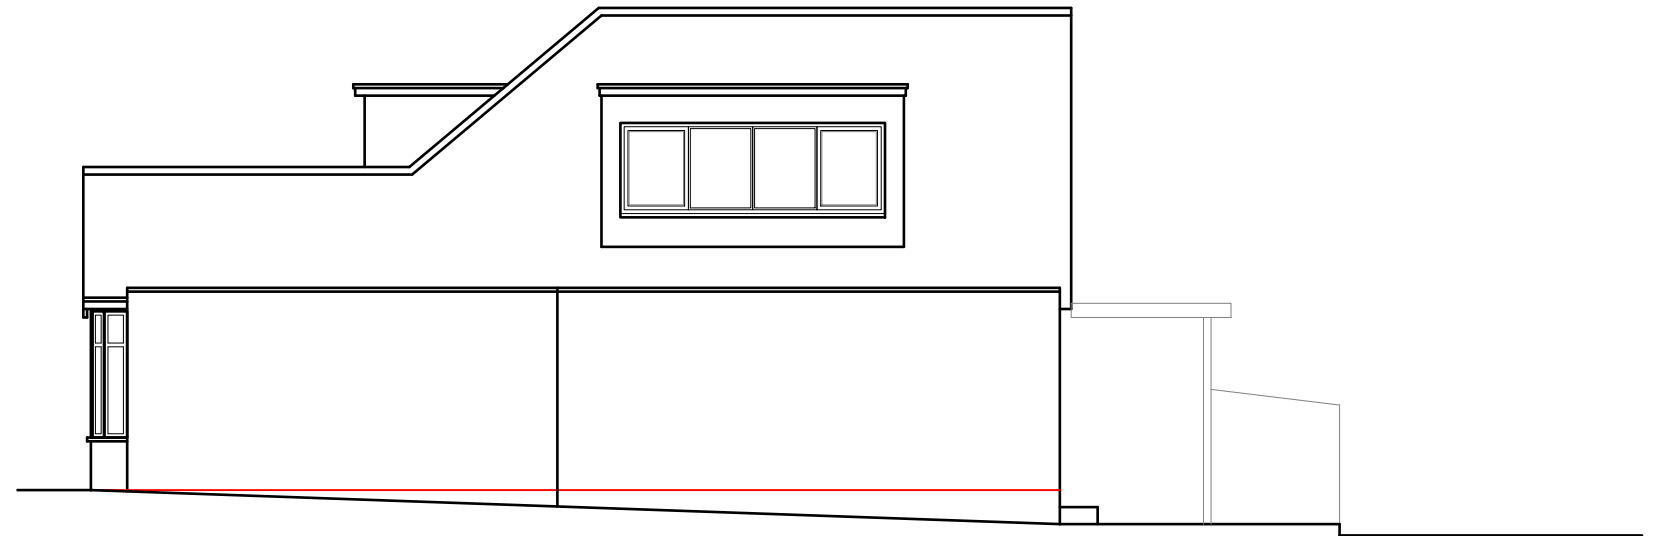

EXISTING
SIDE ELEVATION 1:100

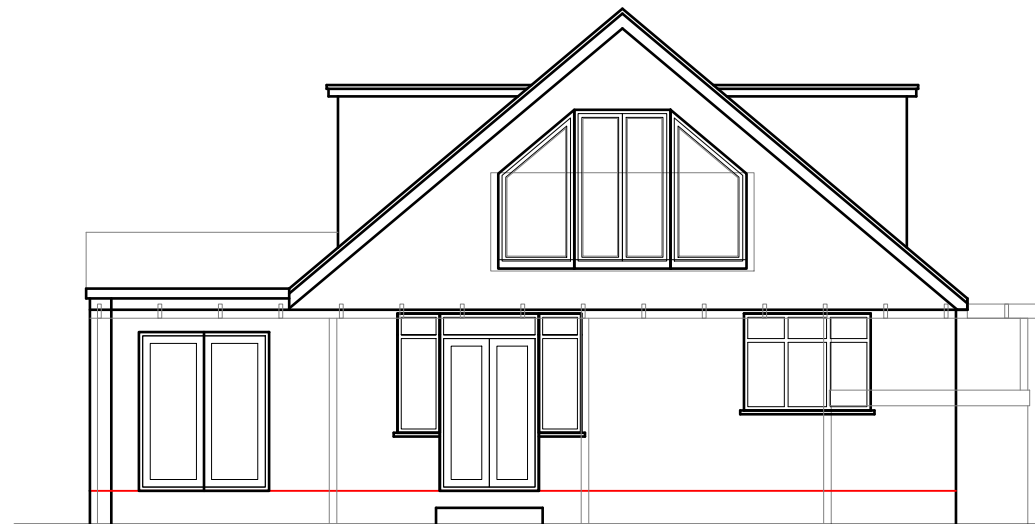

EXISTING
REAR ELEVATION 1:100

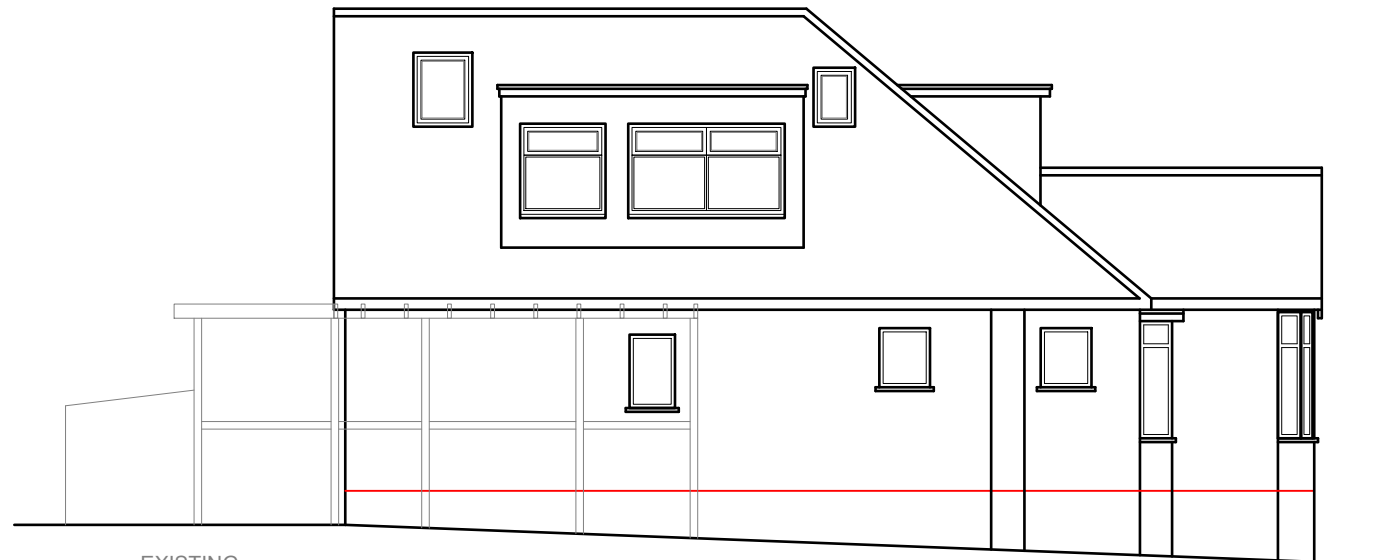

EXISTING
SIDE ELEVATION 1:100



	Project:	Title:	Scale: 1:100 @ A3
	1 Hillside Crescent	Existing	Date: Oct 2021
	Northwood	Elevations	Drawing No.:
	HA6 1RP		3504/EXT-03/SP
			Revision
239 Western Road, Southall, Middx, UB2 5HS Tel: 020 8571 1369 info@multicreation.co.uk			