


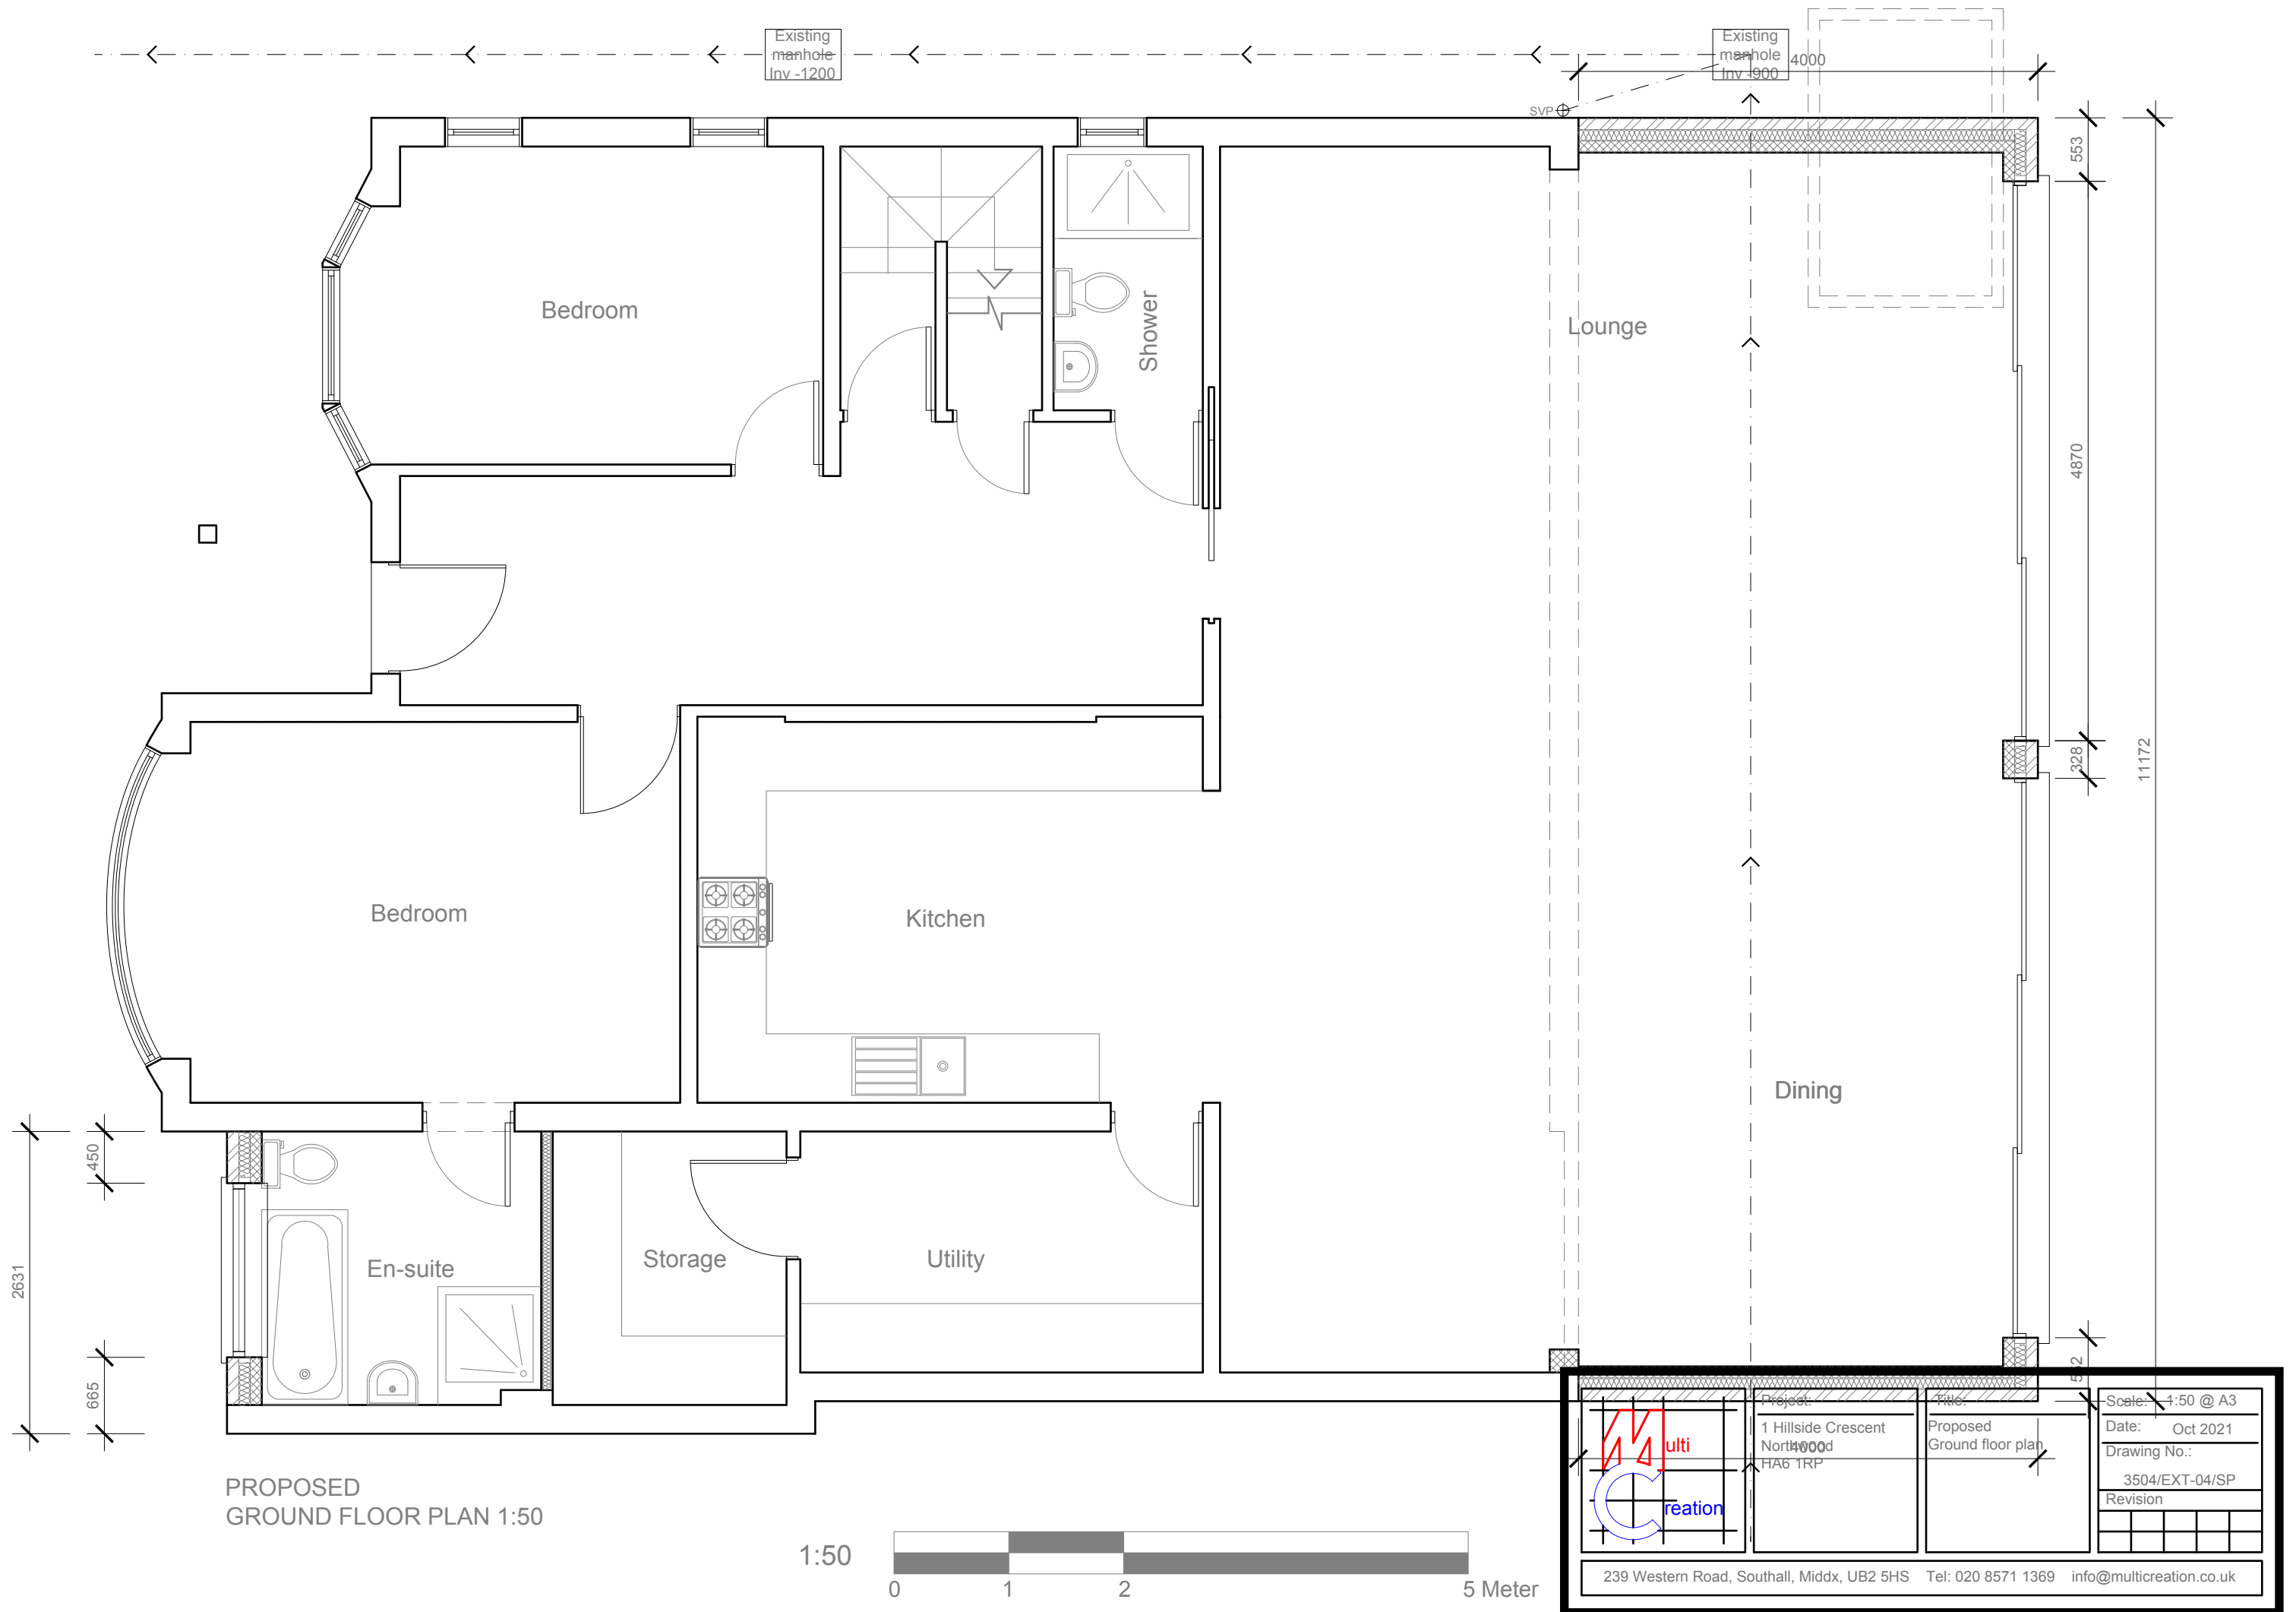


Roof pitch and tiles to match existing

External finish to be vertical hanging tiles to match existing

External finish to be facing brickwork to match existing

DPC to be no less than 150mm above ground level

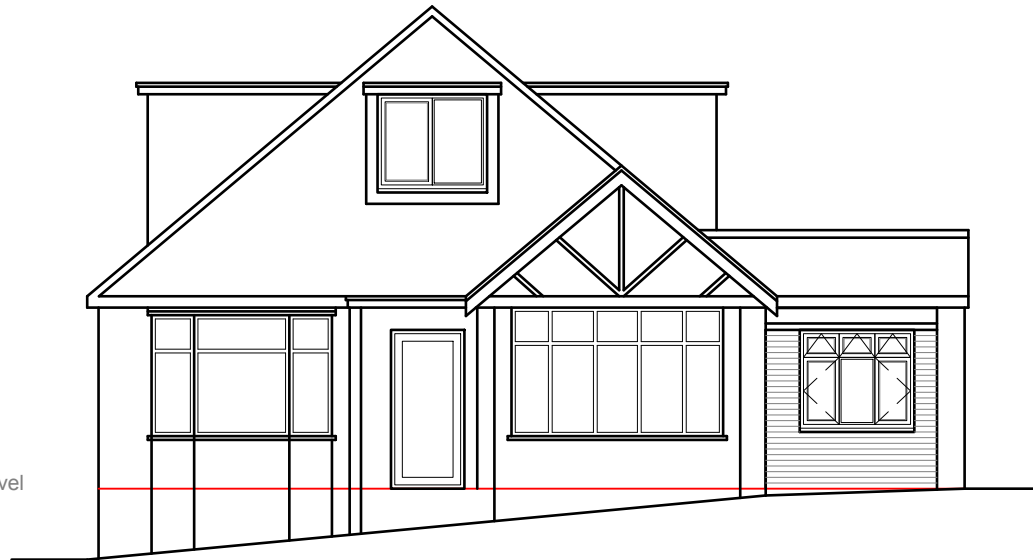


PROPOSED
FRONT ELEVATION 1:100

Roof pitch and tiles to match existing

External finish to be vertical hanging tiles to match existing

External finish to be facing brickwork to match existing

DPC to be no less than 150mm above ground level

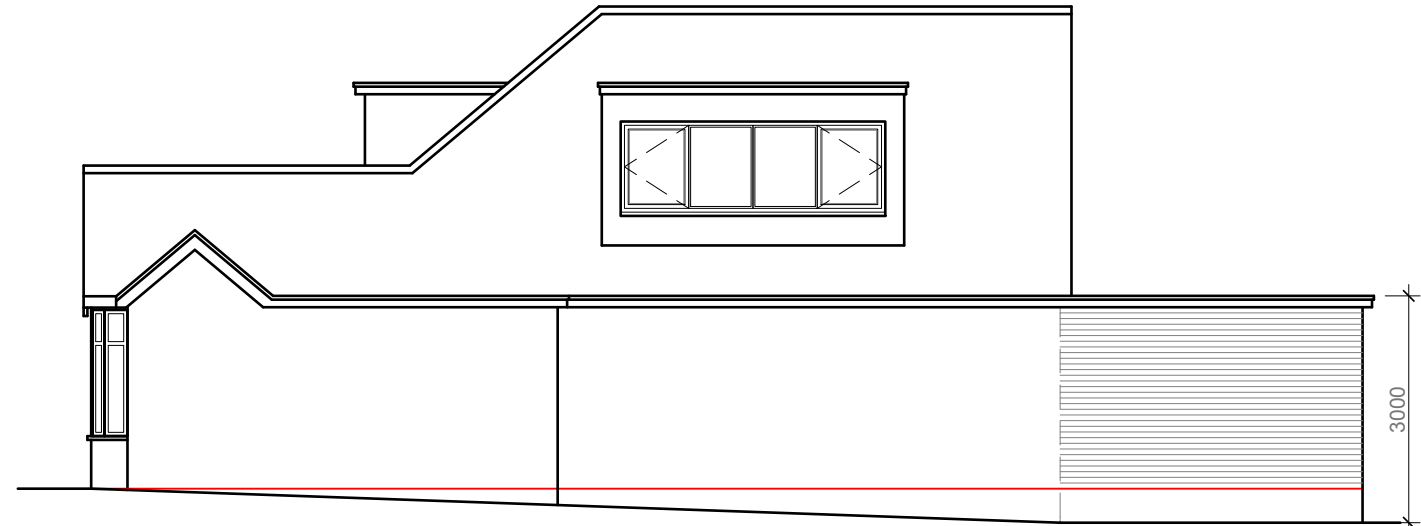

PROPOSED
SIDE ELEVATION 1:100

Roof pitch and tiles to match existing

External finish to be vertical hanging tiles to match existing

External finish to be rendered and painted to match existing

DPC to be no less than 150mm above ground level




PROPOSED
REAR ELEVATION 1:100

Roof pitch and tiles to match existing

External finish to be vertical hanging tiles to match existing


External finish to be rendered and painted to match existing

DPC to be no less than 150mm above ground level

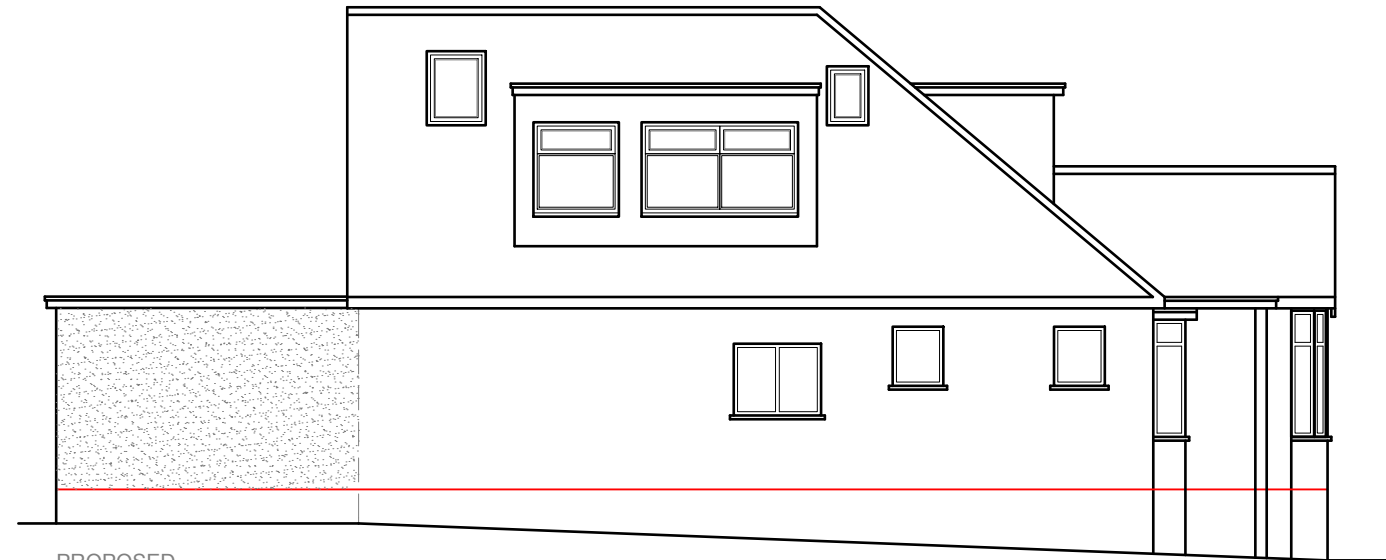


PROPOSED
SIDE ELEVATION 1:100

1:100

 

10 Meter

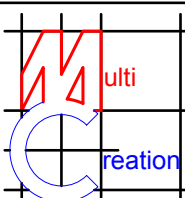	Project: 1 Hillside Crescent Northwood HA6 1RP	Title: Proposed Elevations	Scale: 1:100 @ A3			
			Date: Oct 2021			
			Drawing No.: 3504/EXT-05/SP			
			Revision			
239 Western Road, Southall, Middx, UB2 5HS Tel: 020 8571 1369 info@multicreation.co.uk						