
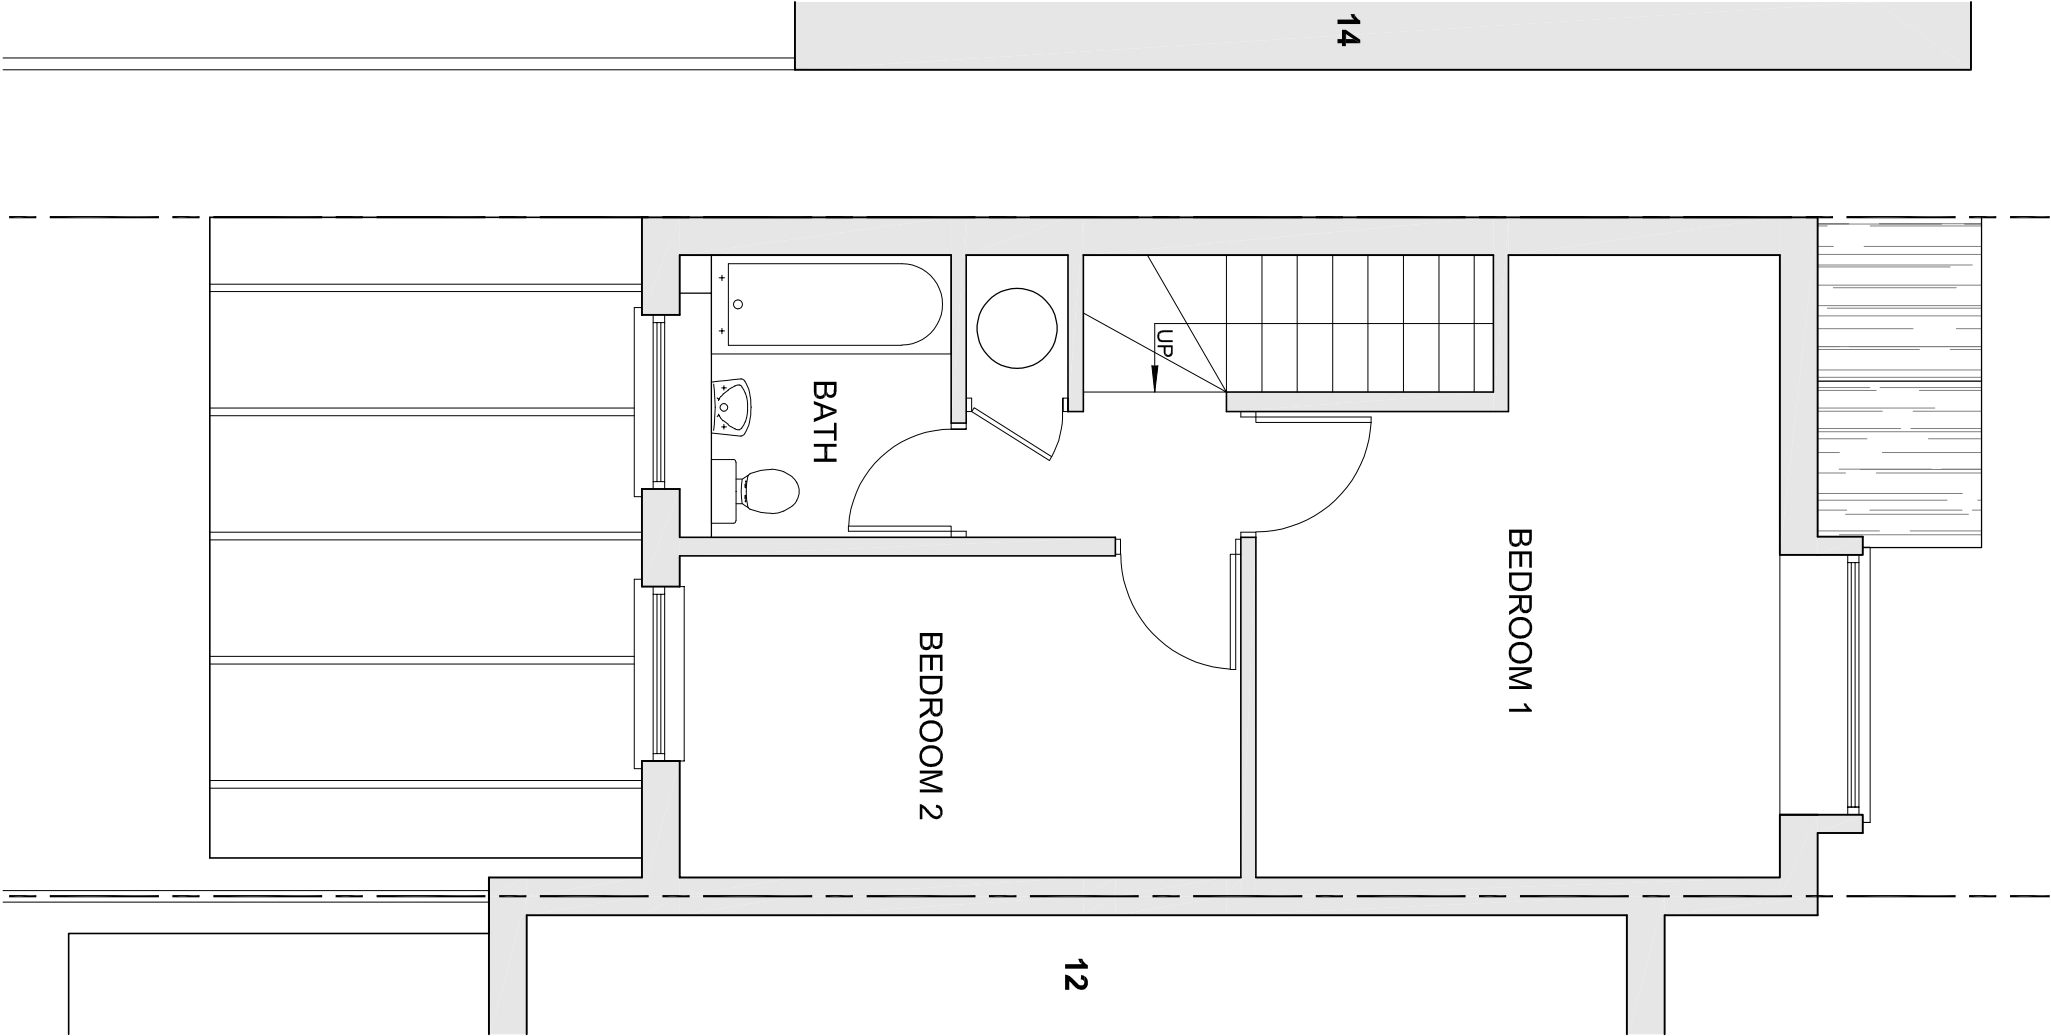


| AMENDMENTS   |  | DATE | REV. |
|---|--|------|------|
| Changes, areas and levels shown shall be only approximate and subject to site survey. All dimensions are to be based on the finished ground level and to be taken from the centre of the wall unless otherwise stated. The drawing is not to be used for any other purpose without the written consent of the architect. The drawing is not to be used for any other purpose without the written consent of the architect. |  |      |      |

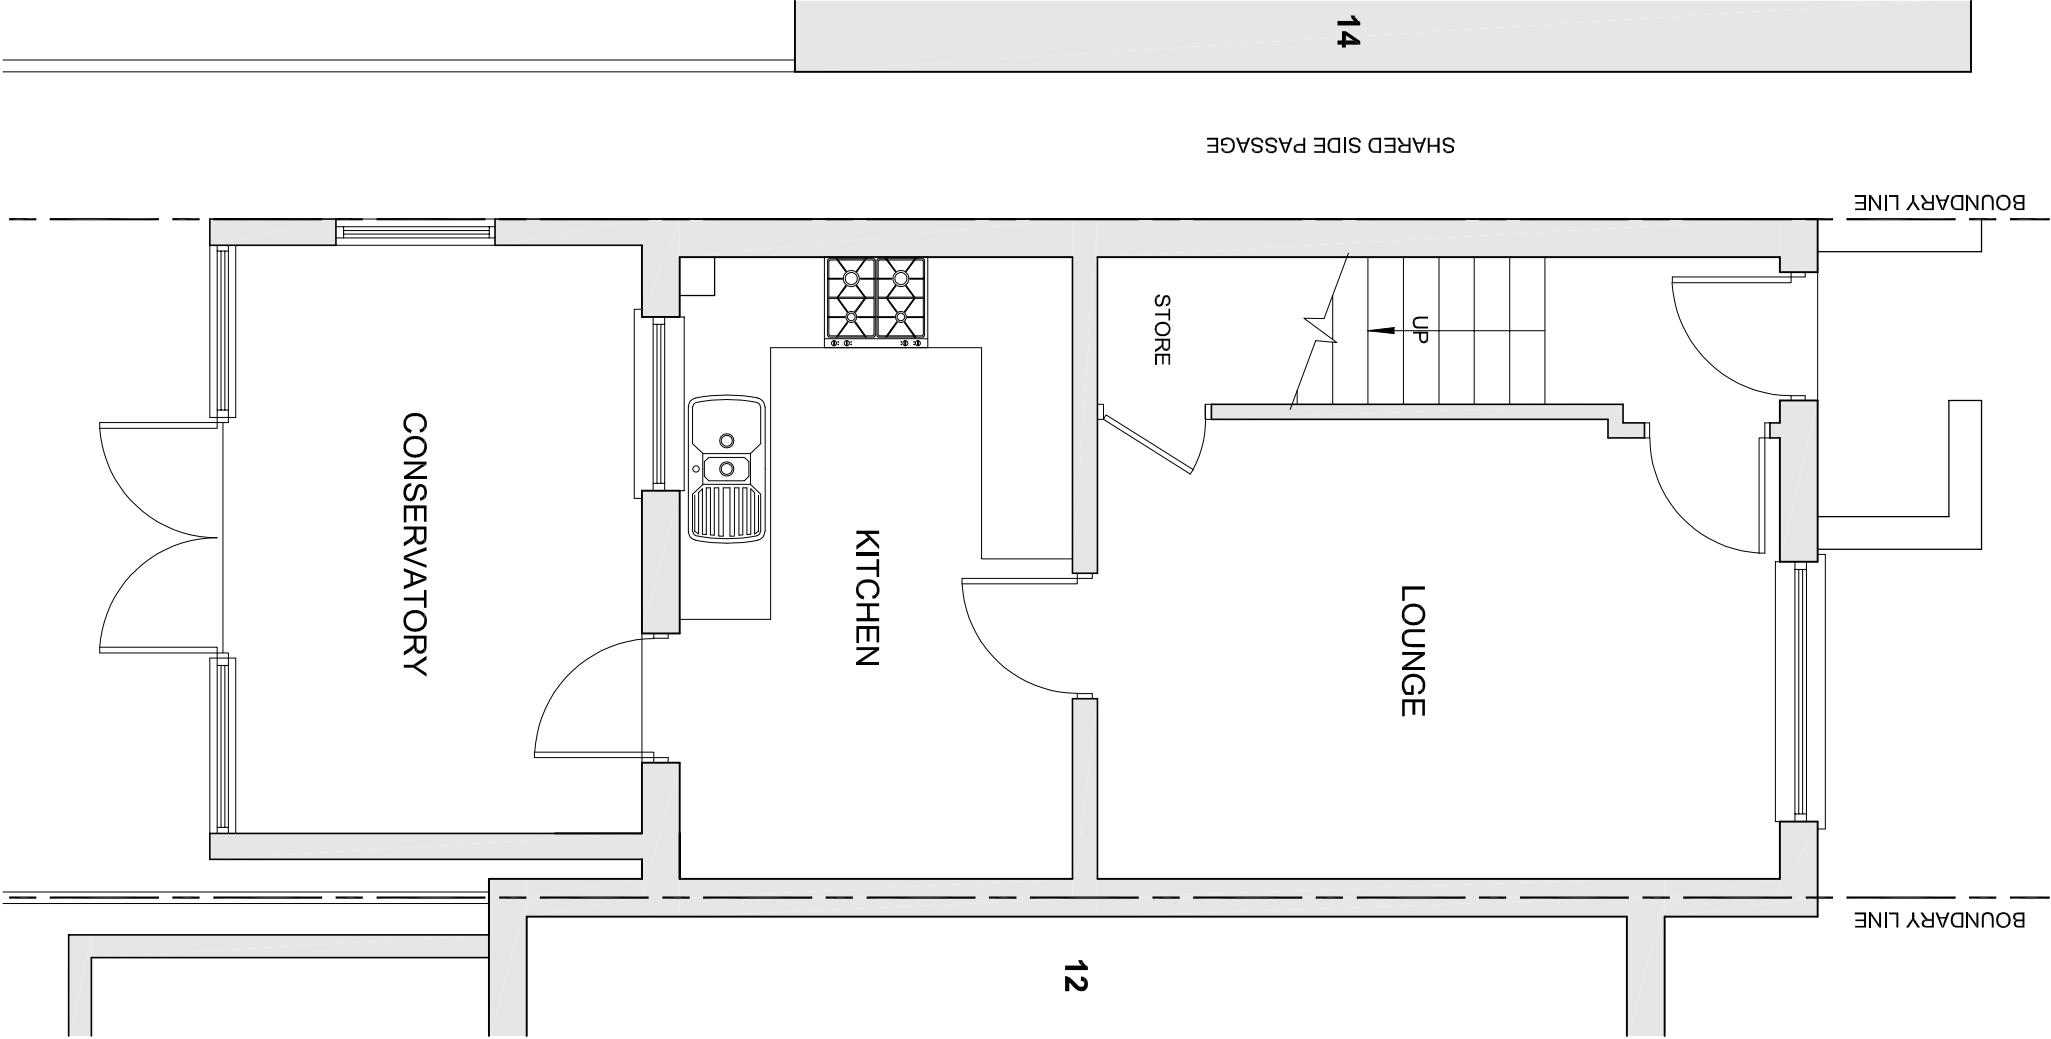

bernard murray design  
chartered architect

WWW.BMURRAYDESIGN.CO.UK  
78 BRIDGE ROAD, UXBRIDGE, MIDDLESEX UB8 3QW  
TEL: 07958 477174 EMAIL: BMURRAYDESIGN@YAHOO.CO.UK

PROJECT  
13 BLISWORTH CLOSE  
HAYES  
UB4 9RF

CLIENT  
S. SRIGANESHAMOORTHY

|         |           |                                       |      |
|---------|-----------|---------------------------------------|------|
| DRAWING |           | EXISTING GROUND AND FIRST FLOOR PLANS |      |
| SCALE   | 1:50 @ A3 | DRAWING NUMBER                        | REV. |
| DATE    | OCT 2021  | 1159-2                                |      |
| DRAWN   | BM        |                                       |      |