


PROPOSED MATERIALS
ROOF: BROWN PANTILES
DORMER WALLS: BROWN PLAIN
TILES
FLAT ROOF: BROWN GRP
WALLS: RED FACING BRICK TO
MATCH

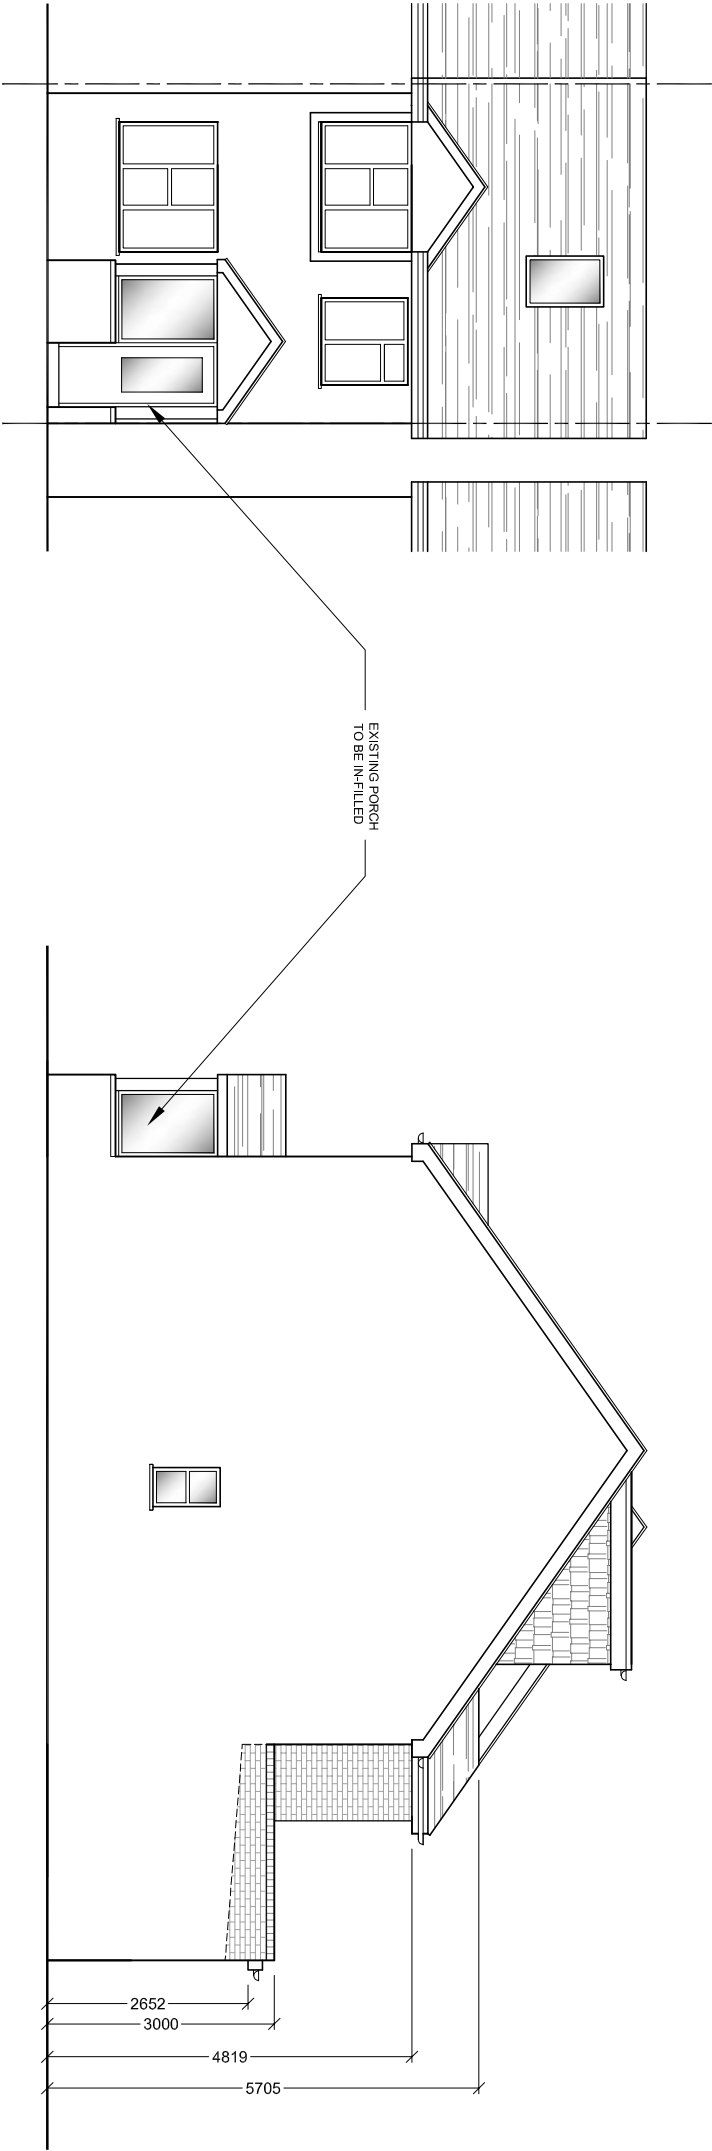

SOUTH ELEVATION

EAST ELEVATION



KITCHEN WINDOW			
AMENDMENTS	DATE	REV.	
	NOV 2021	A	

Dimensions, areas and levels where given are only approximate and subject to site survey.
All dimensions are to be finished and true. The above dimensions refer to the external face of walls, unless otherwise stated. 




bernard murray design
chartered architect
www.bmurraydesign.co.uk
78 BRIDGE ROAD, UXBRIDGE, MIDDLESEX UB8 3QW
TEL: 07988 477174 EMAIL: bmmurraydesign@yahoo.co.uk

PROJECT
13 BLISWORTH CLOSE
HAYES
UB4 9RF

CLIENT
S. SRIGANESHAMOORTHY

DRAWING
PROPOSED ELEVATIONS

SCALE	1:100 @ A3	DRAWING NUMBER	REV.
DATE	NOV 2021	1159-8	A
DRAWN	BM		

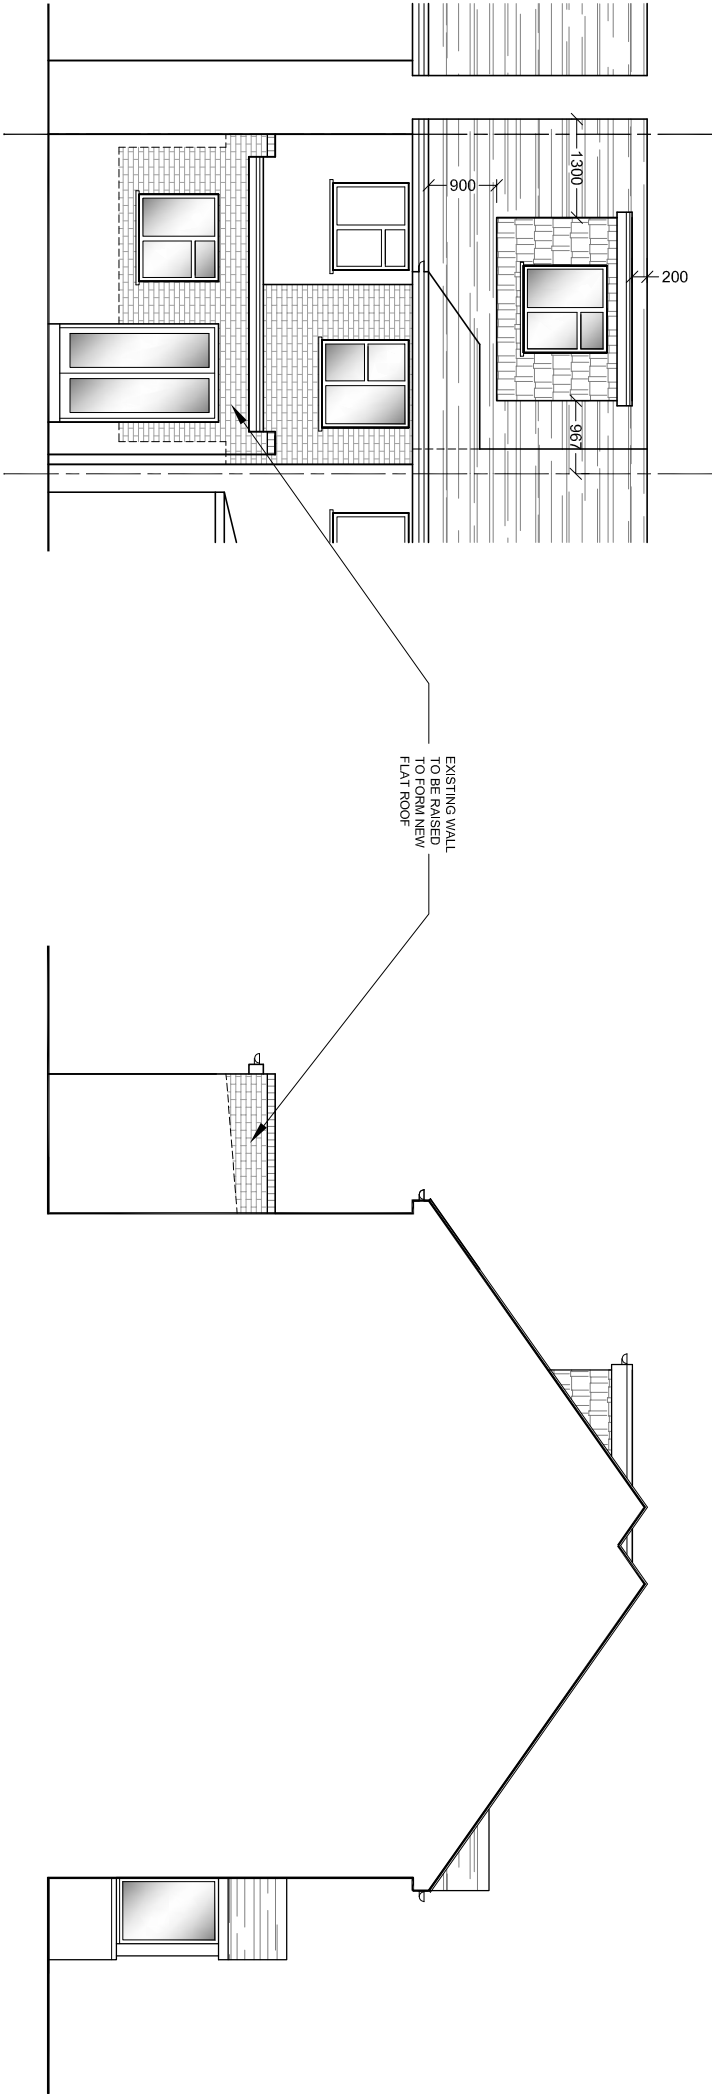

NORTH ELEVATION

WEST ELEVATION