


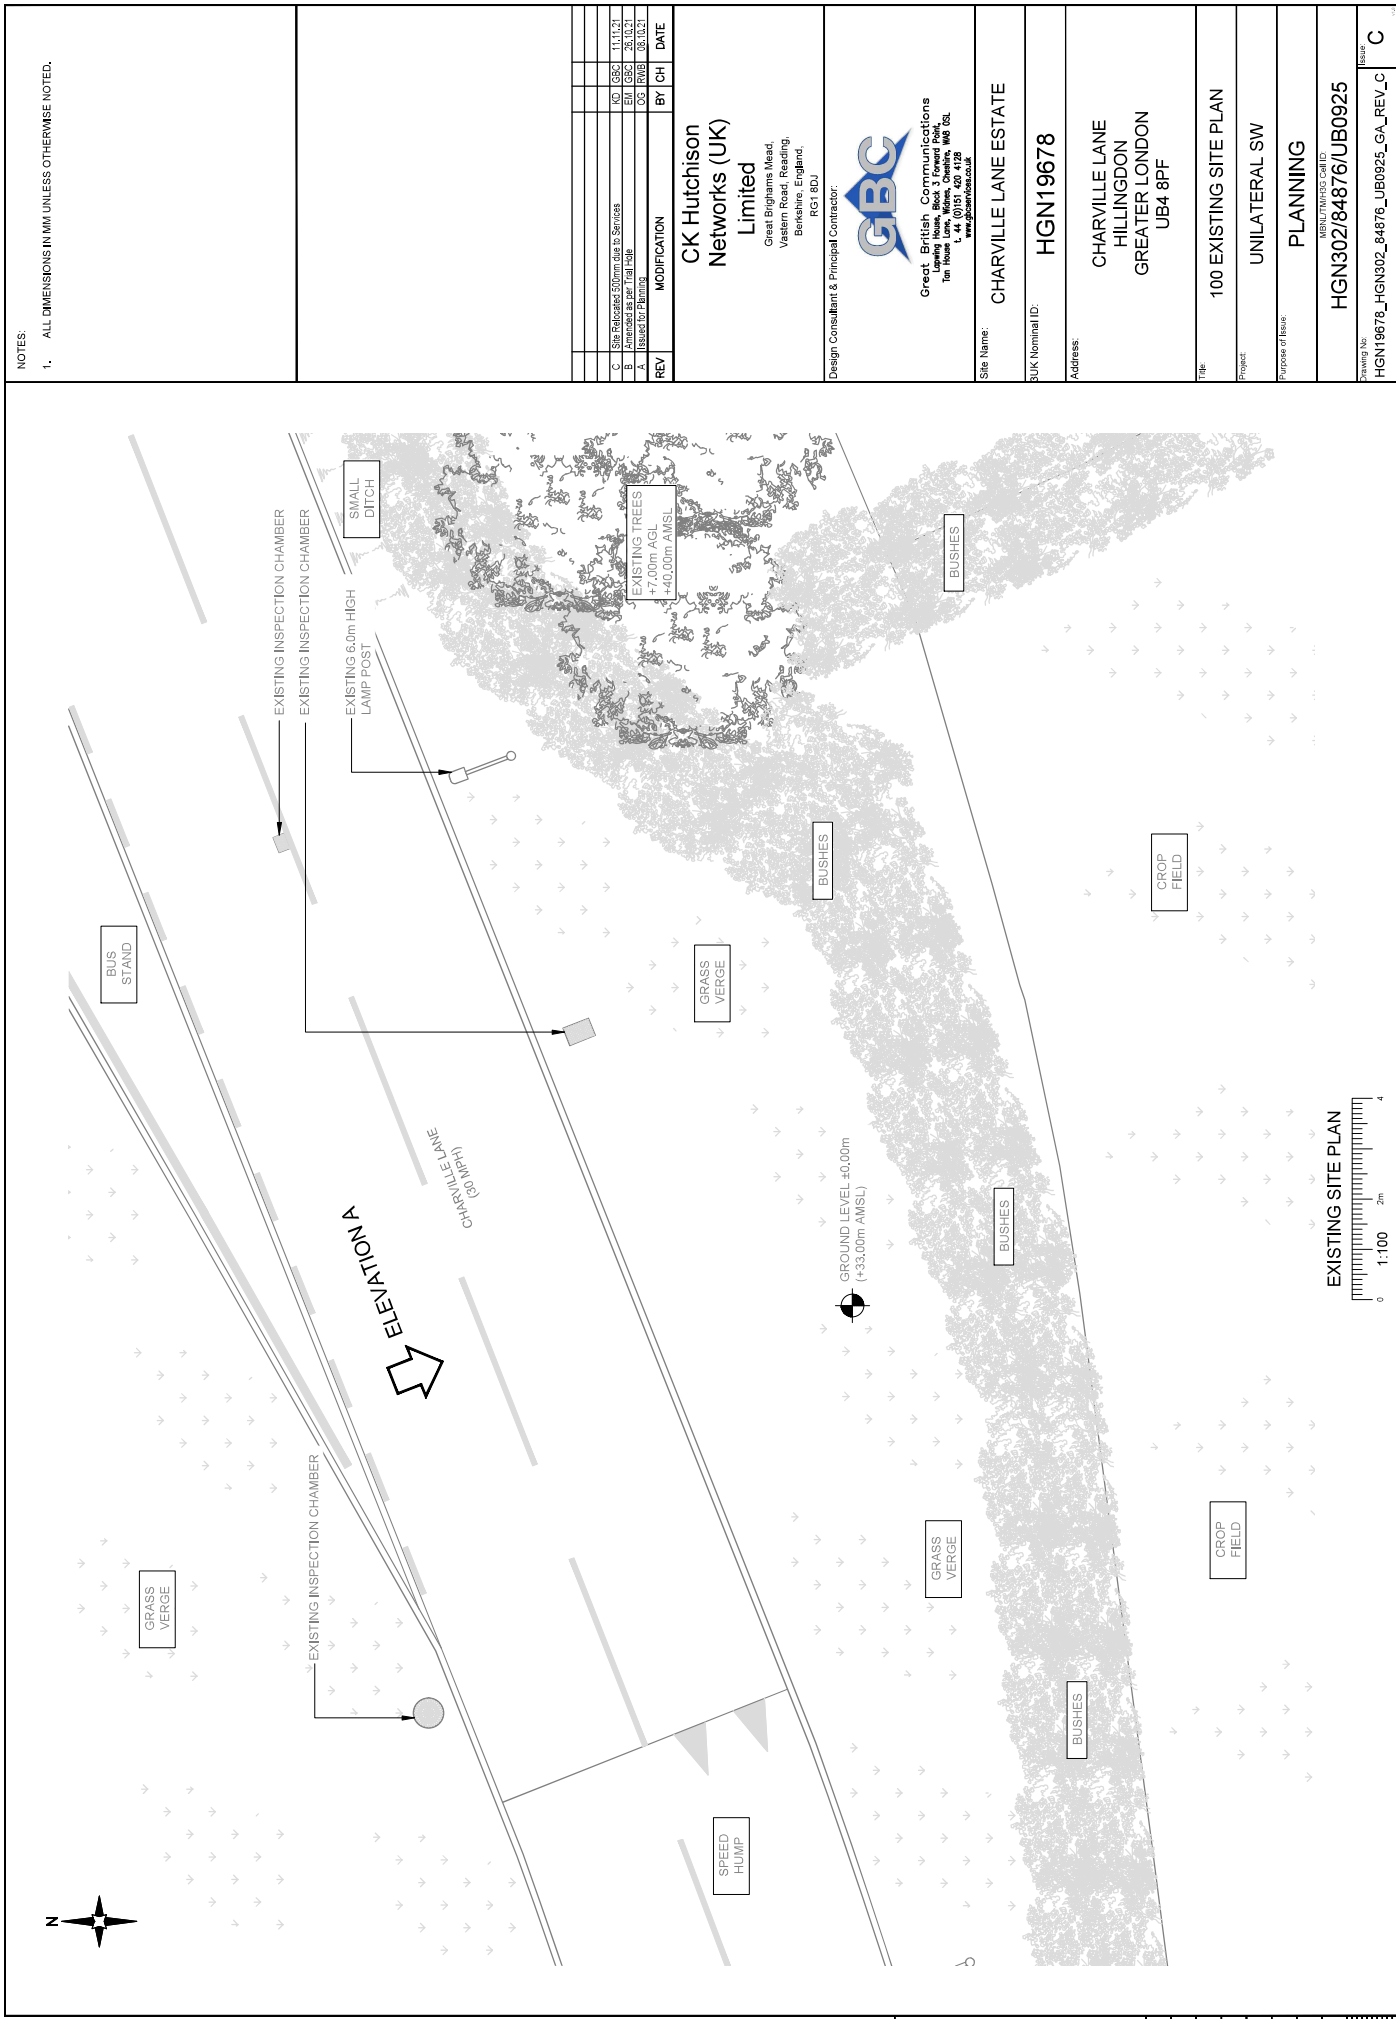

NOTES:
1. ALL DIMENSIONS IN MM UNLESS OTHERWISE NOTED.

REV	MODIFICATION	BY	CH	DATE
C	Site Relocated 500mm due to Services	KD	GBC	11.11.21
B	Amended as per final hole	EM	GBC	26.10.21
A	Issued for Planning	OS	RWB	28.10.21

CK Hutchison
Networks (UK)
Limited
Great Brighams Mead,
Vauxhall Road, Reading,
Berkshire, England,
RG1 8DQ

Design Consultant & Principal Contractor:



Great British Communications
Lapwing House, Box 3 Forward Post,
Ten Howe Lane, Wotton, Cheshire, M60 0GL
Tel: 0161 275 0000
www.gbcnetworks.co.uk

Site Name:

CHARVILLE LANE ESTATE

BUK Nominal ID:

HGN19678

Address:

CHARVILLE LANE
HILLINGDON
GREATER LONDON
UB4 8PF

Title:

100 EXISTING SITE PLAN

Project:

UNILATERAL SW

Purpose of Issue:

PLANNING

MSN / MNSGS Call ID

HGN302/84876/UB0925

Drawing No:

HGN19678_HGN302_84876_UB0925_GA_REV_C

Issue:

C