


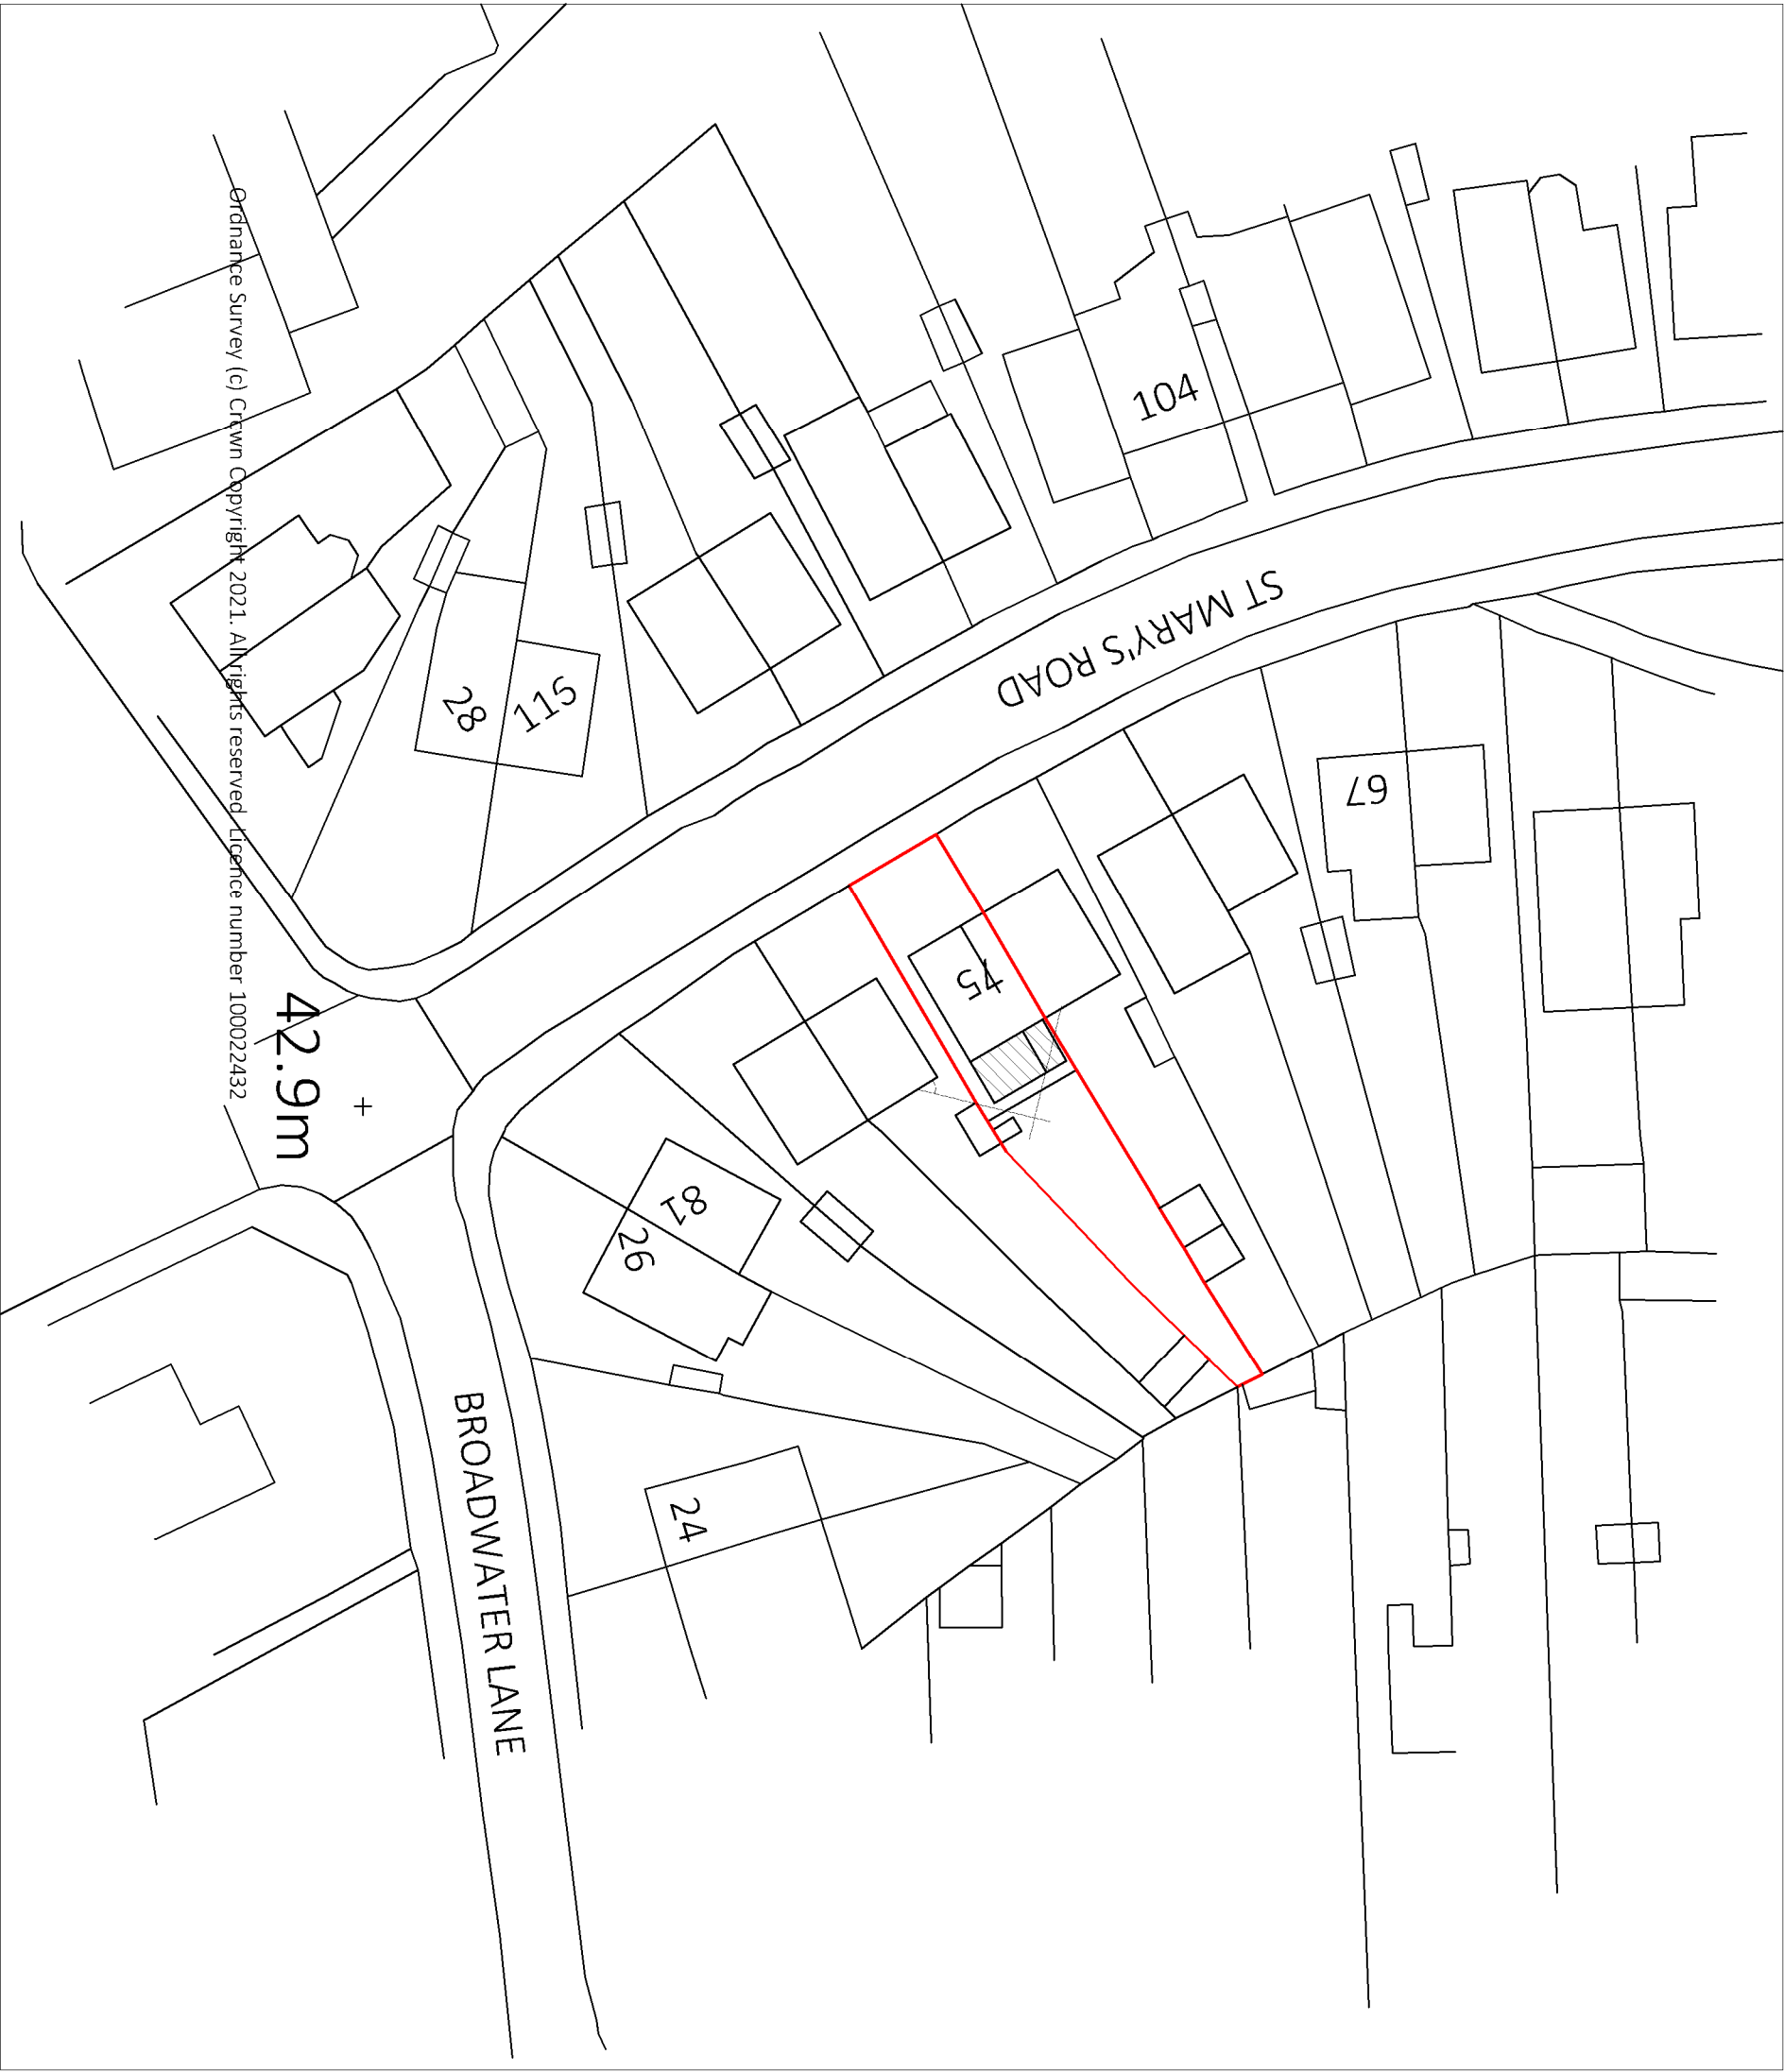

Ordnance Survey (c) Crown Copyright 2021. All rights reserved. Licence number 100022432

42.9m

+

BROADWATER LANE

ST MARY'S ROAD

104

67

28


115

87

26

24

75

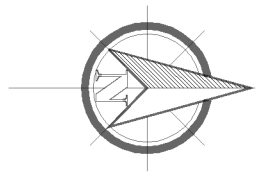

Property Details:
75 ST MARYS ROAD
HAREFIELD UB9 6AE

Project:
2 STOREY EXTENSION TO REAR ELEVATION

DWG REF: 007 REV: 2

CLIENT: LONDON BOROUGH OF HILLINGDON

DWG TITLE: SITE BLOCK PLAN 1 : 500
DATE: 01-09-2021

N P WALFORD (Architectural Drawing Services)
T: 01865 423721 M: 07860700318
E: npwalford@npwplanning.com
44 Ash Grove, Headington, Oxford, OX3 9JL

Scale Bar 1 : 500 (A3)