


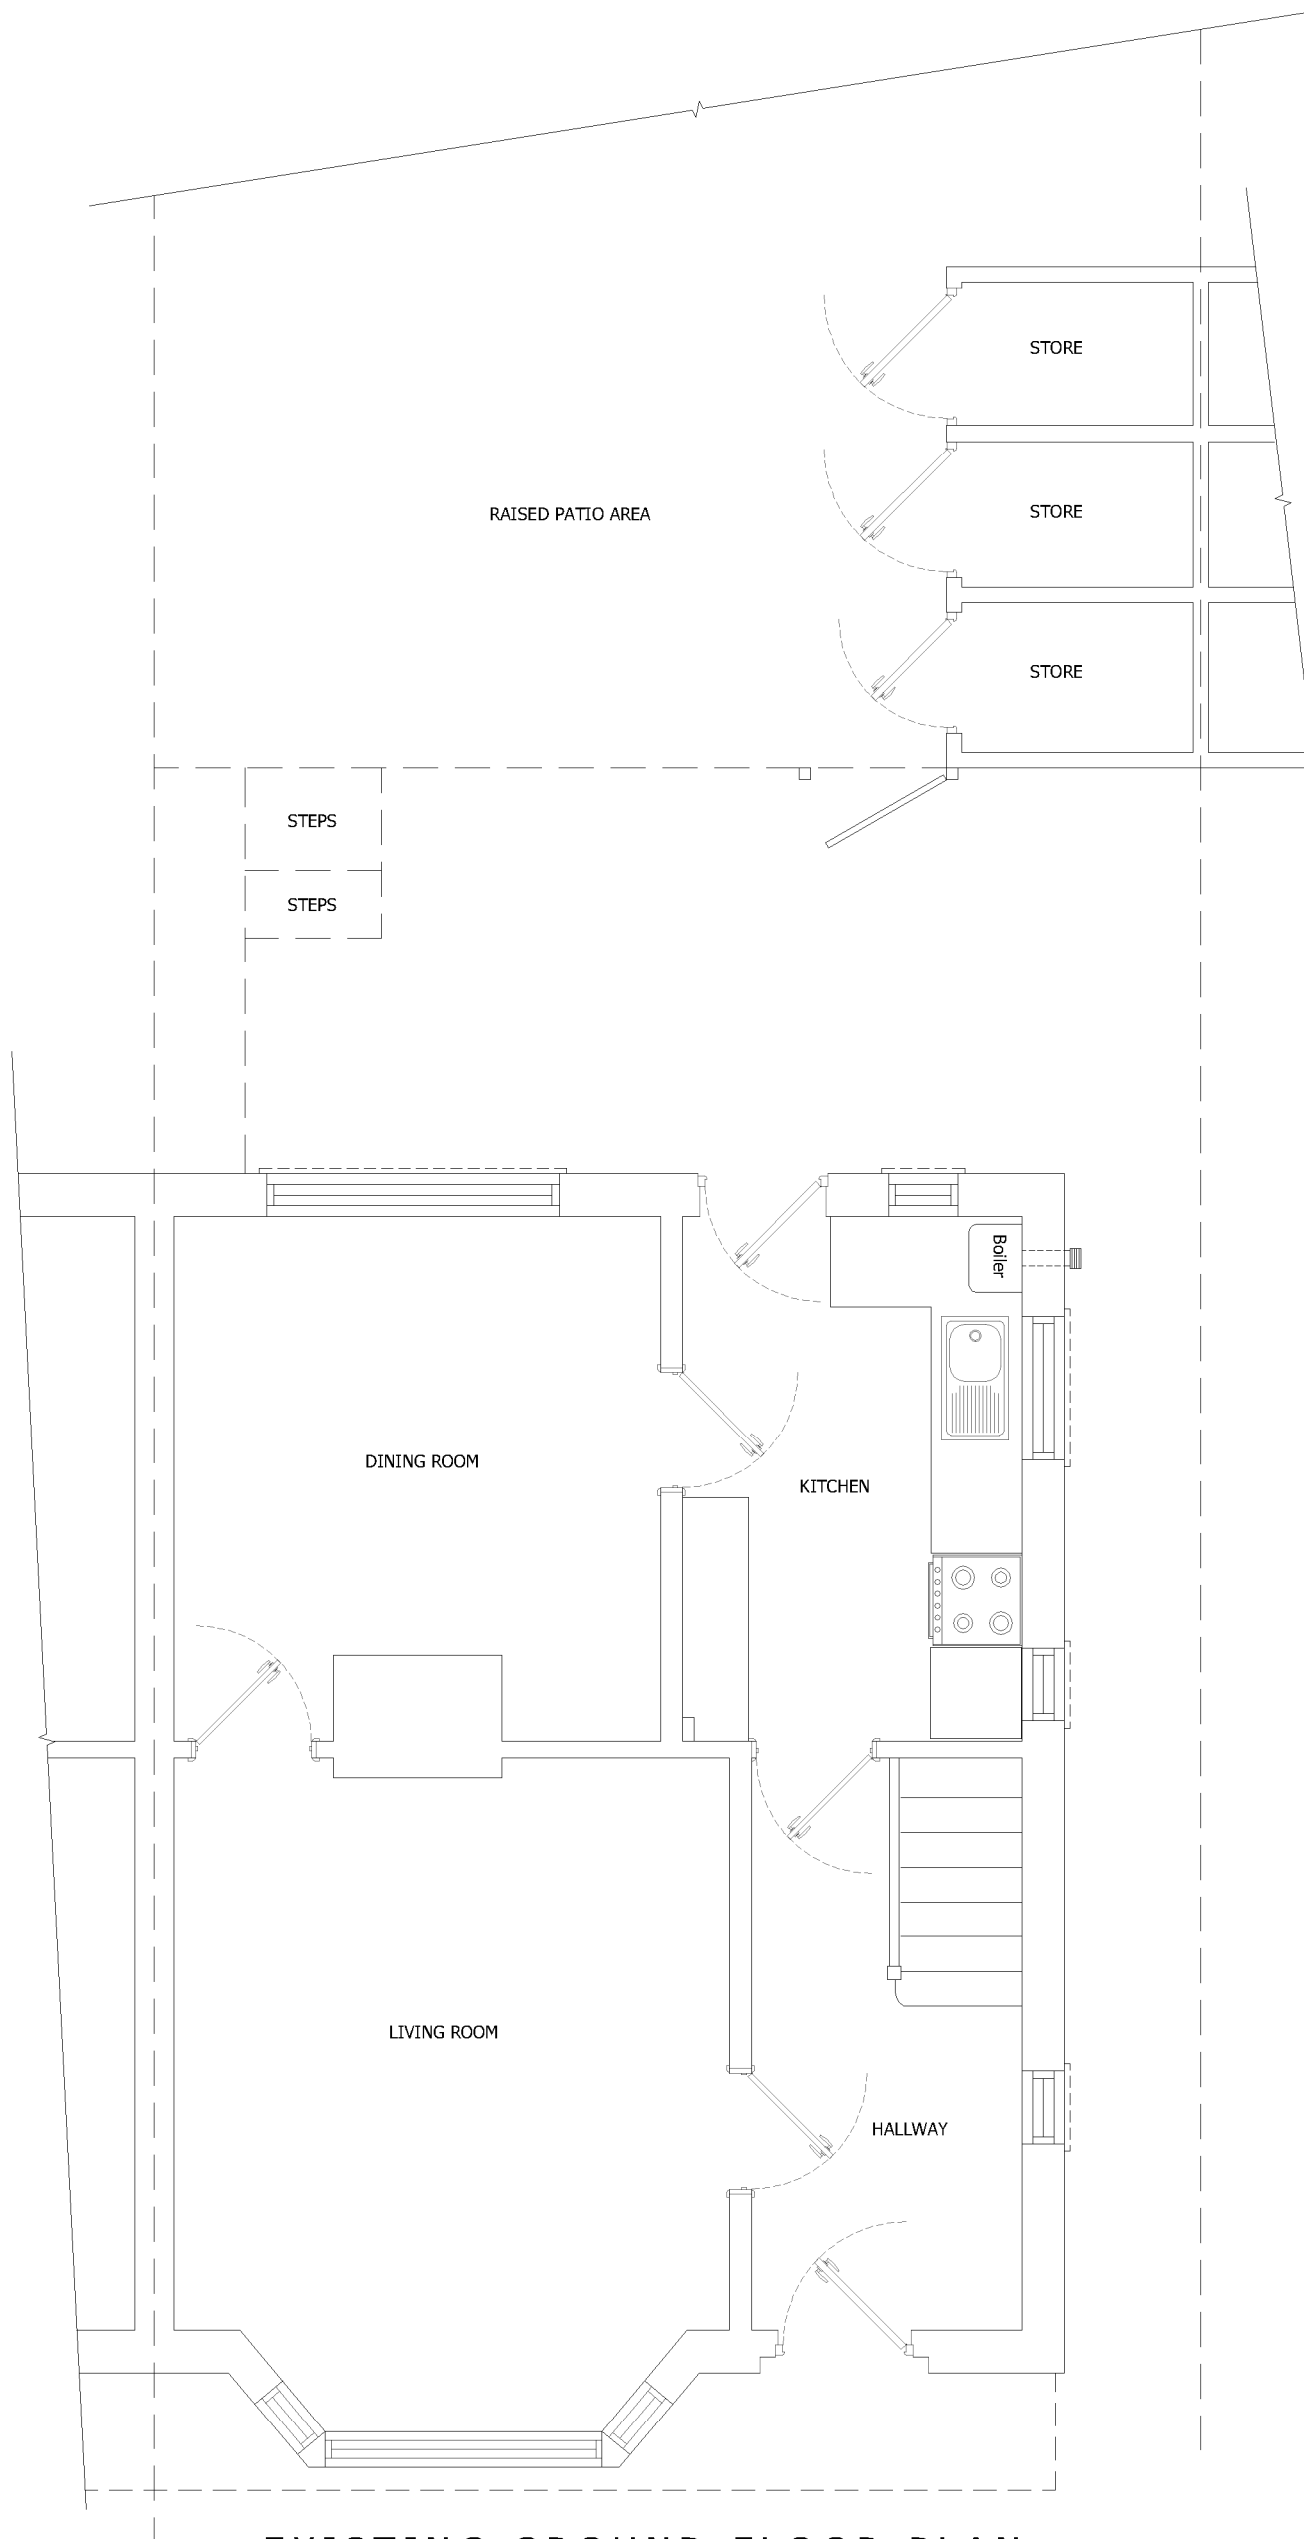

EXISTING GROUND FLOOR PLAN

Property Address:
75 ST MARYS ROAD
HAREFIELD UB9 6AE

Project:
2 STOREY EXTENSION TO REAR
ELEVATION

Dwg REF: 001 REV: 1
CLIENT: LONDON BOROUGH OF HILLINGDON

Dwg TITLE: EXISTING GROUND FLOOR
DATE: 01-09-2021

N P WALFORD (Architectural Drawing Services)
T: 01865 423721 M: 07860700318
E: nwalford@npwplanning.com
44 Ash Grove, Headington, Oxford, OX3 9JL

