
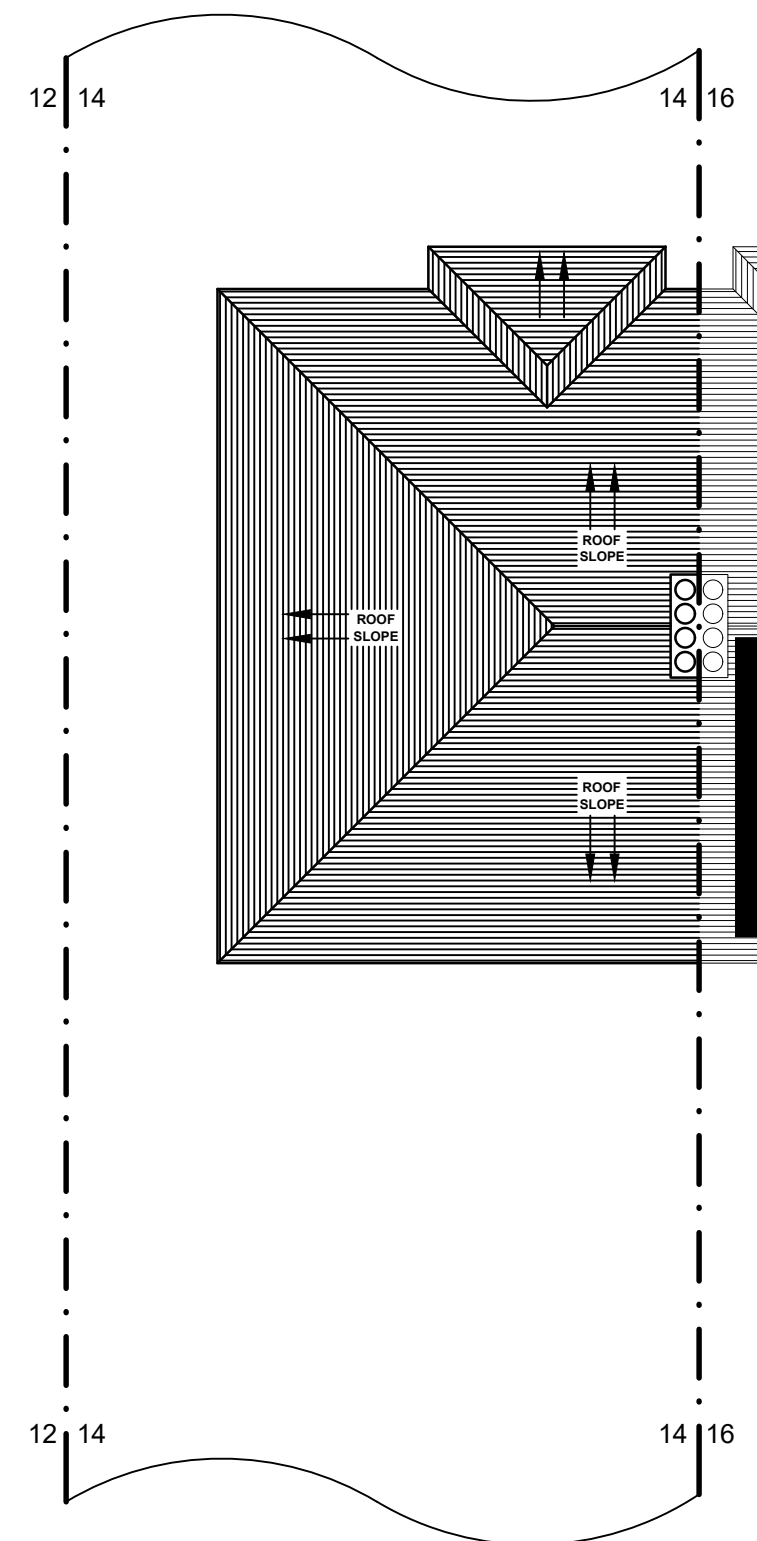
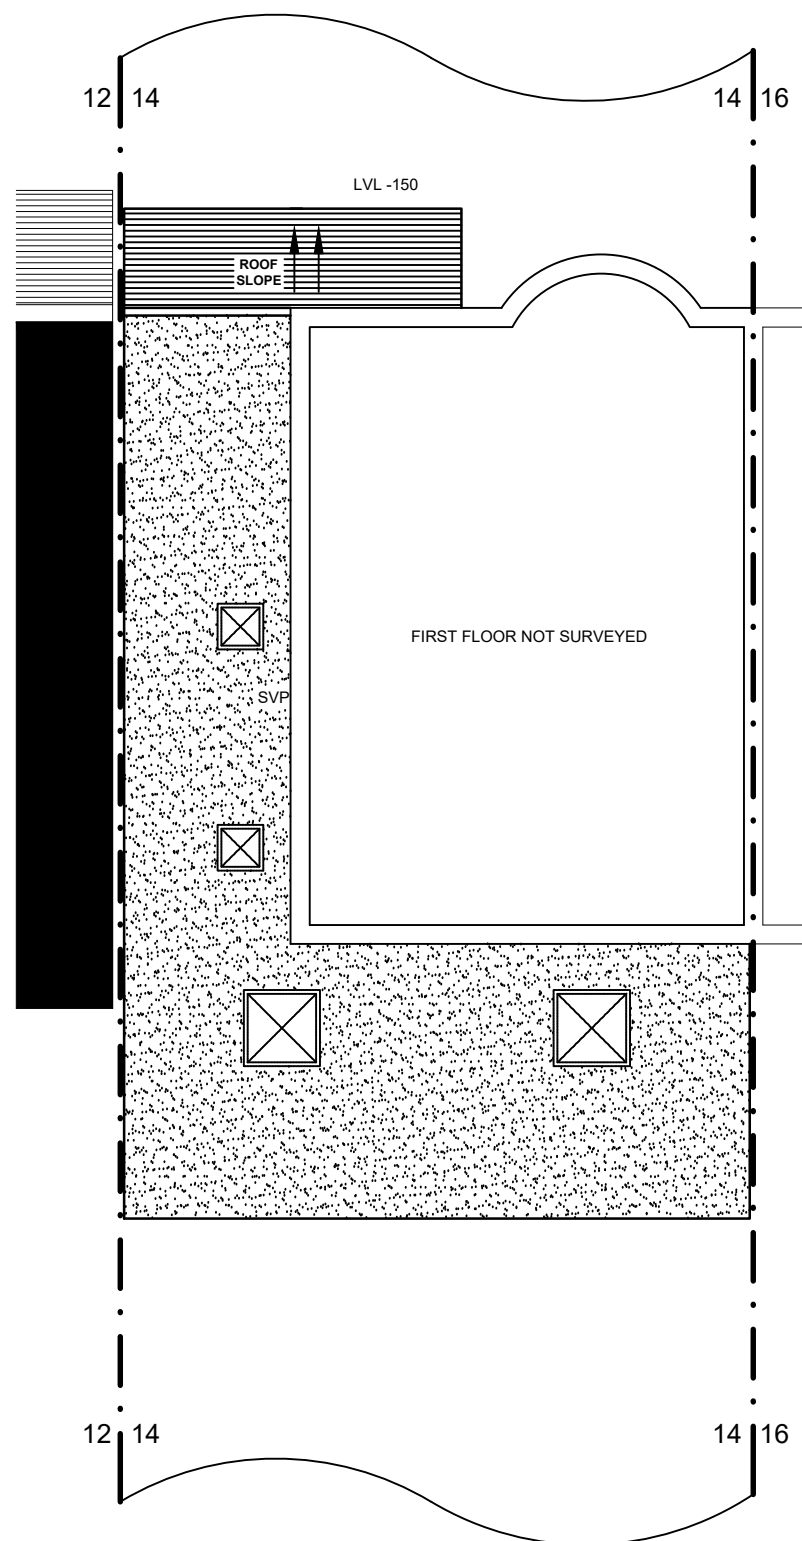


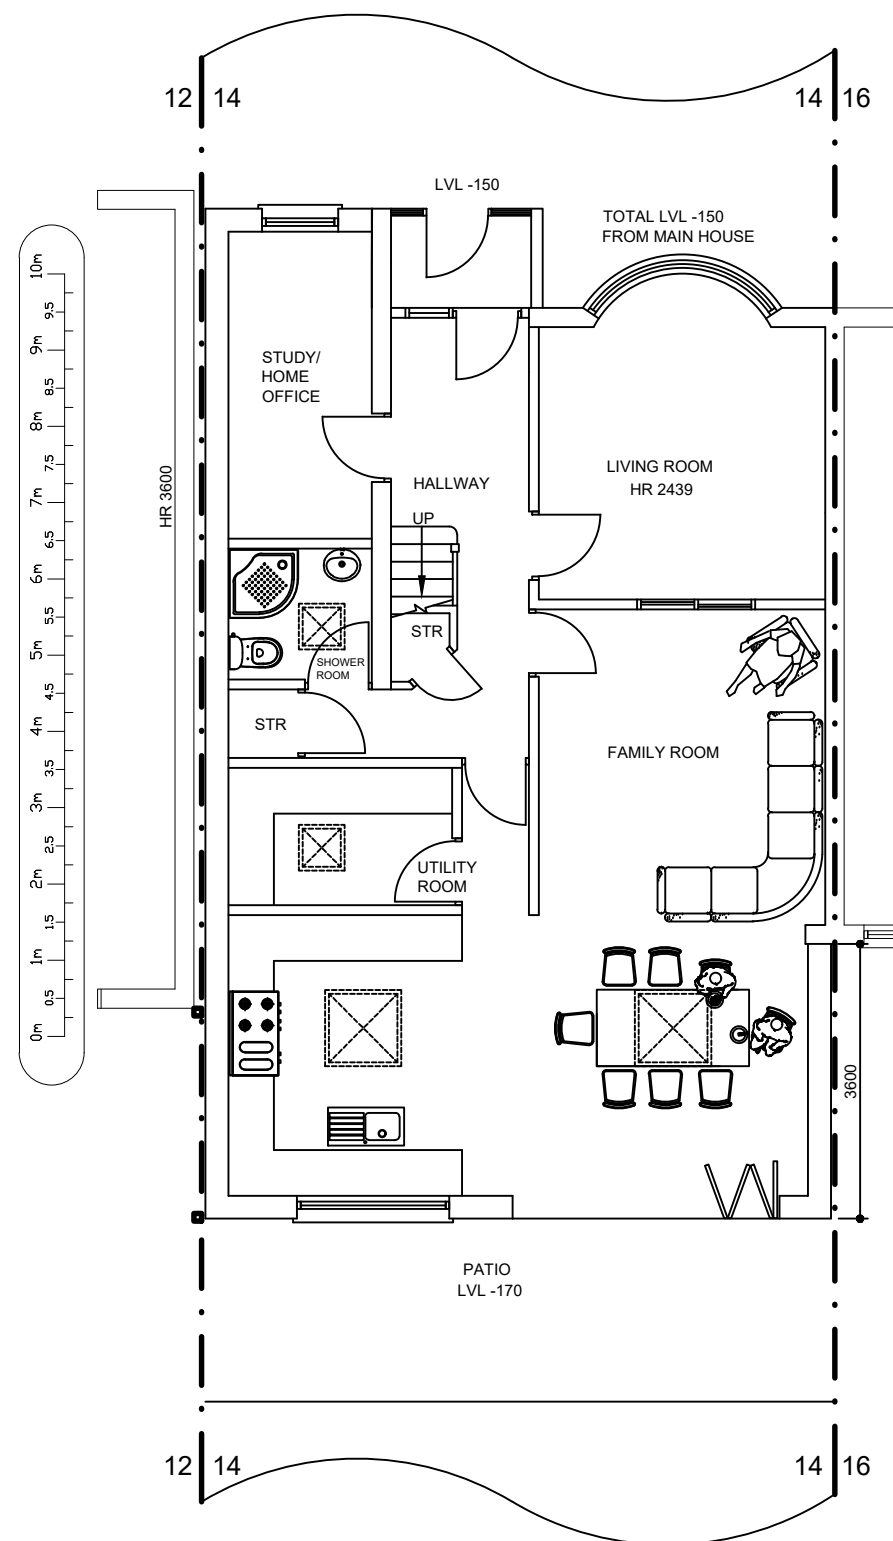

PROPOSED GROUND FLOOR PLAN

PROPOSED FIRST FLOOR PLAN

PROPOSED ROOF PLAN

ICREATE DESIGN LIMITED Planning & Designing of All Types of Building Works 13 ROBB ROAD, STANMORE, HA7 3SQ Tel: 07886759400 ; EM: ikreated@gmail.com ©			CLIENT 14 NEWHAM AVENUE, RUISLIP HA4 9RN	PROJECT/TITLE	
				SINGLE STOREY REAR, SIDE AND FRONT EXTENSION INCLUDING PORCH AND ASSOCIATED INTERNAL	
				ALTERATIONS	
				SCALE:	DRG NO :
				1:100@A3	14NEWHAMAVE-001
		17.11.2021		FOR PLANNING APPLICATION	
		16.07.2021		CLIENT REVIEW / PLANNING APPLICATION	
	REV	DATES		COMMENTS	