




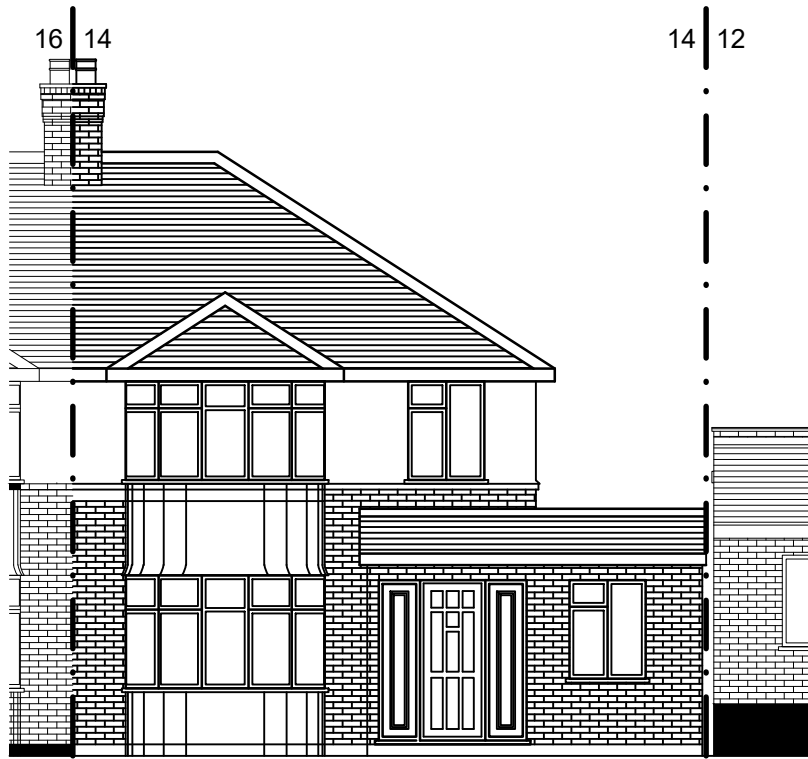

FRONT ELEVATION
PROPOSED


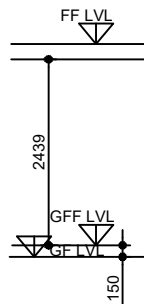


TOTAL LVL -150
FROM MAIN HOUSE

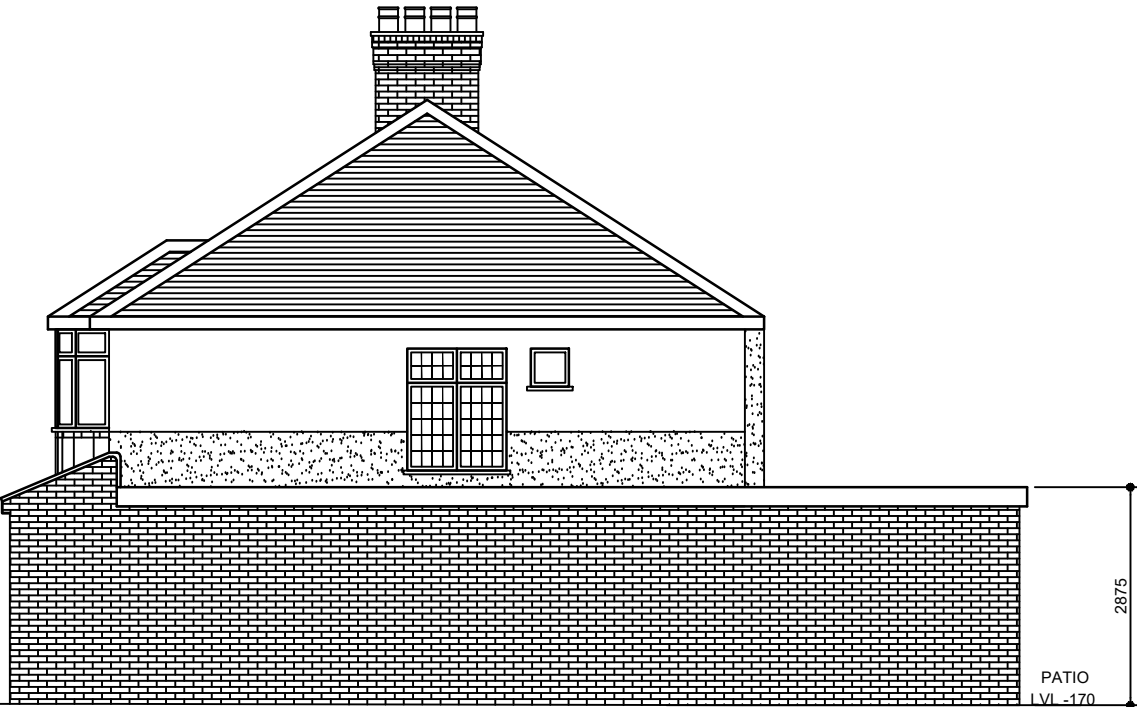


SIDE ELEVATION PROPOSED
(AS VIEWED FROM NO.12)

2875
PATIO
LVL -170

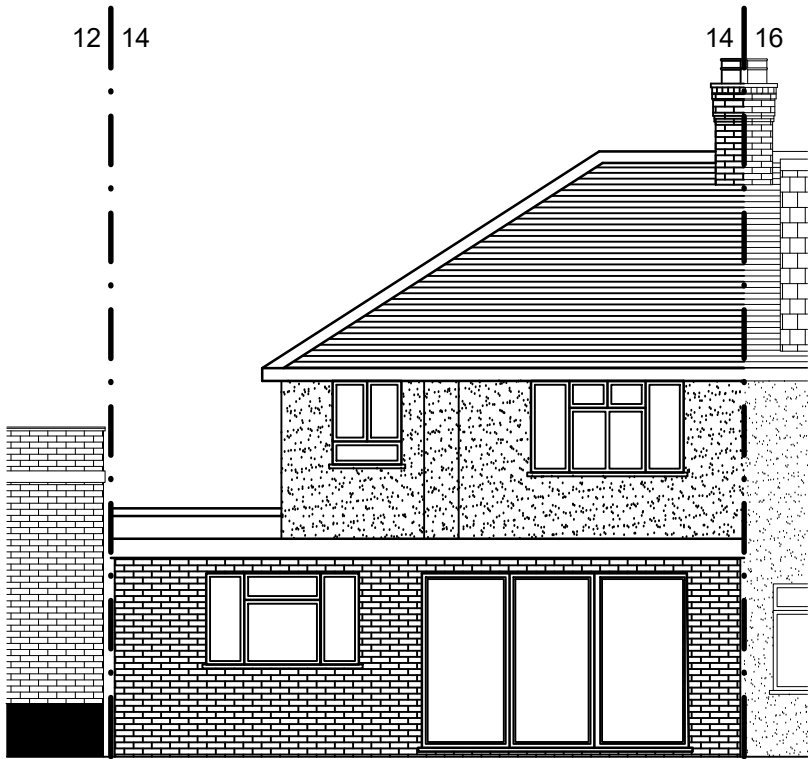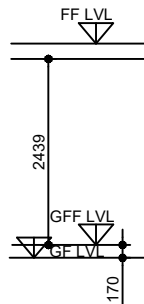

REAR ELEVATION
PROPOSED

2875
PATIO
LVL -170

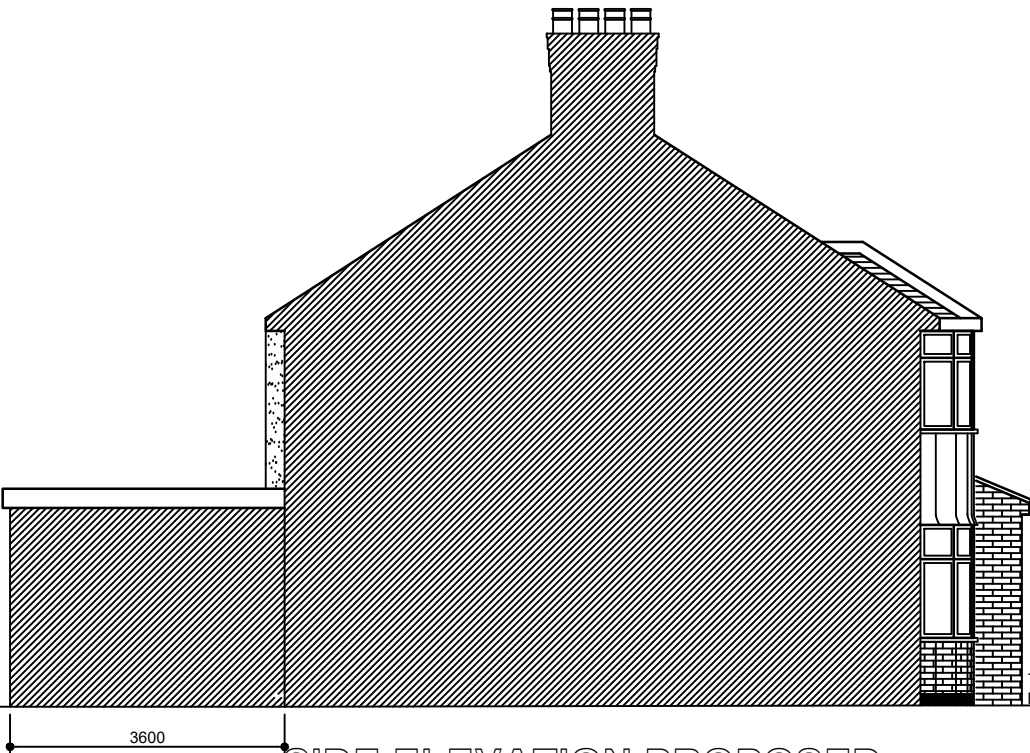

SIDE ELEVATION PROPOSED
(AS VIEWED FROM NO.16)

3600
TOTAL LVL -150
FROM MAIN HOUSE

PROJECT/TITLE
SINGLE STOREY REAR, SIDE AND
FRONT EXTENSION INCLUDING PORCH
AND ASSOCIATED INTERNAL
ALTERATIONS
SCALE: 1:100@A3
DRG NO: 14NEWHAMAVE-003

CLIENT
14 NEWHAM AVENUE,
RUJSLIP
HA4 9RN

REV	DATES	COMMENTS
	17.11.2021	FOR PLANNING APPLICATION
	16.07.2021	CLIENT REVIEW / PLANNING APPLICATION

©
ICREATE
DESIGN LIMITED
Planning & Designing of All Types of Building Works
13 ROBB ROAD, STANMORE, HA7 3SQ
Tel: 07886759400 ; EM: ikreated@gmail.com