





20 existing south-west (front) elevation
Scale: 1:100

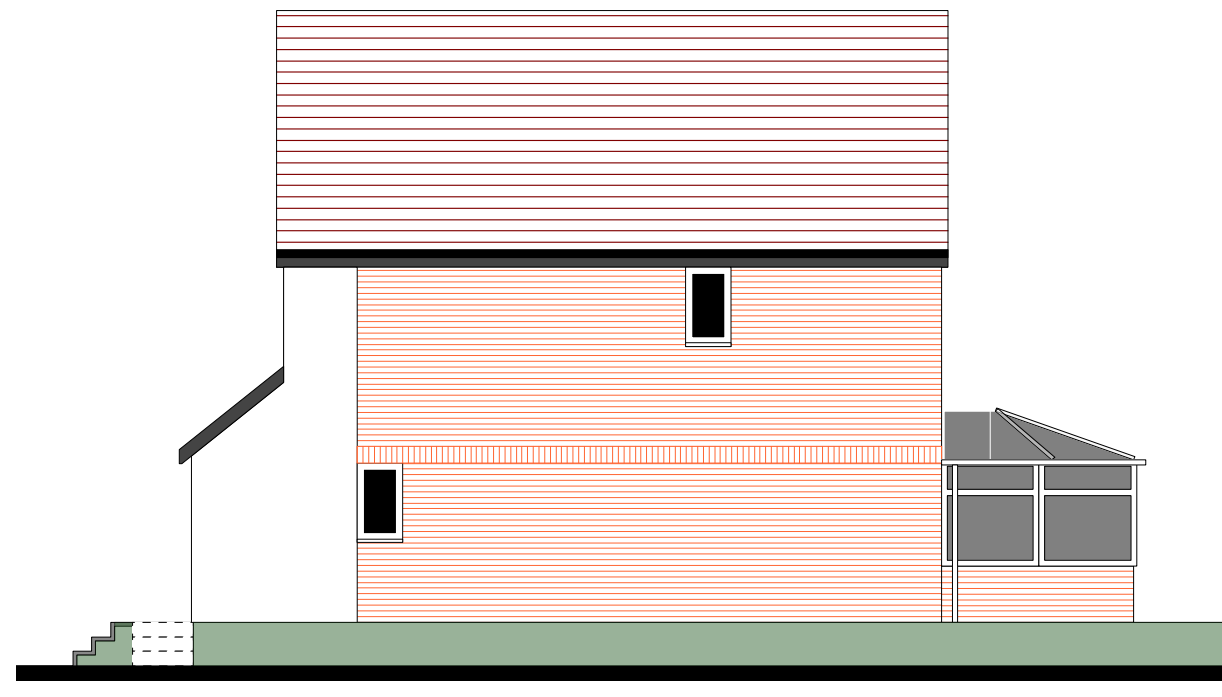

21 existing south-east (flank) elevation
Scale: 1:100




22 existing north-east (rear) elevation
Scale: 1:100

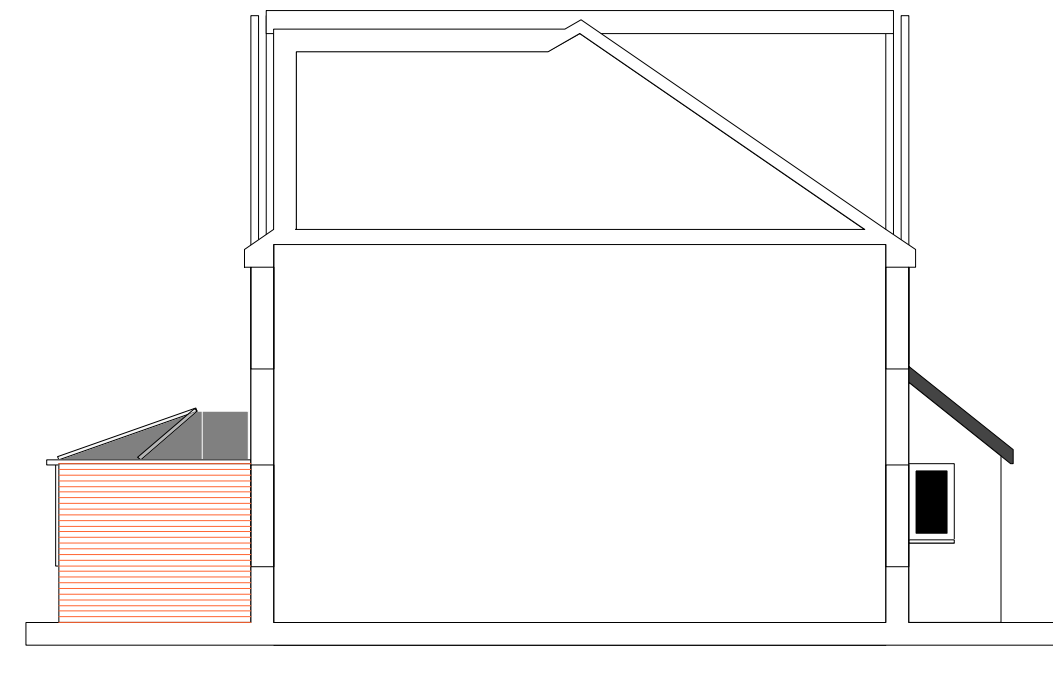


19 existing north-west (flank) elevation, section through neighbors
Scale: 1:100




0 25 35 45 55 65 75 M

 


18 existing block plan
Scale: 1:500

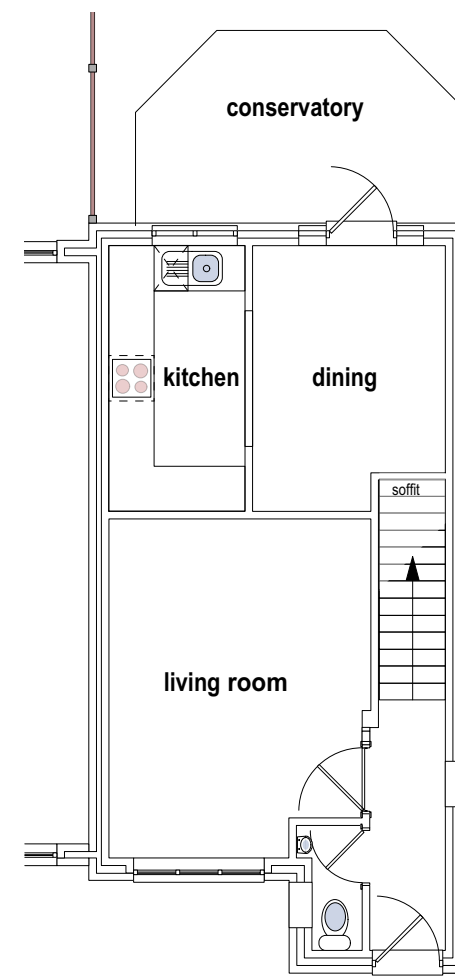

8 existing ground floor plan
Scale: 1:100

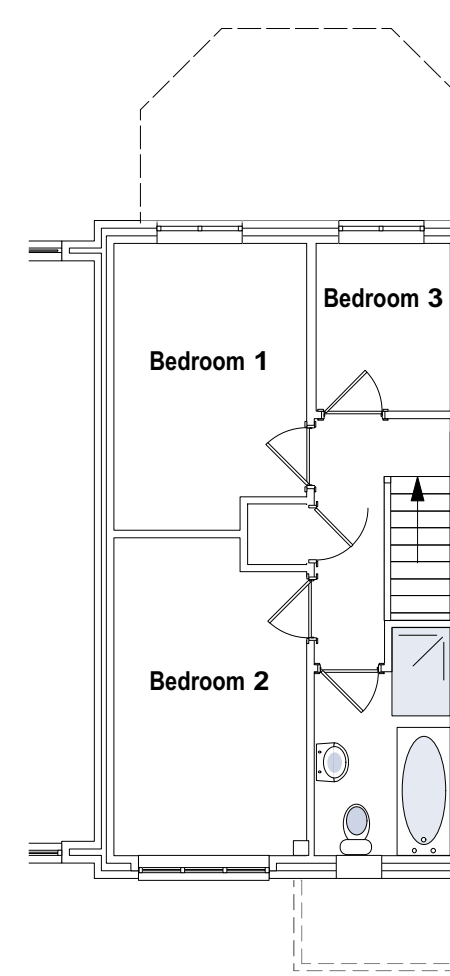

16 existing first floor plan
Scale: 1:100

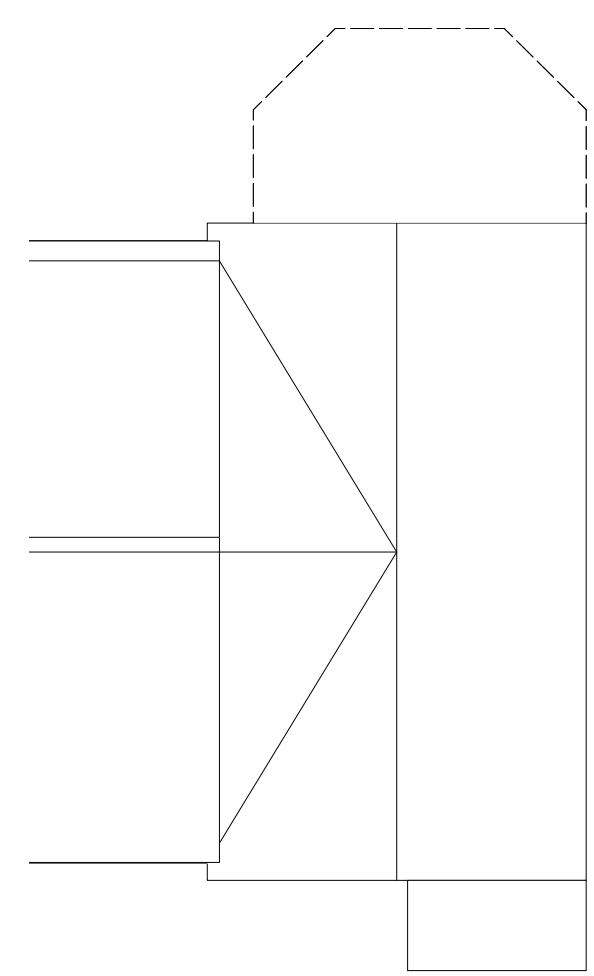

17 existing roof plan
Scale: 1:100

0 5 M

loft conversion - Lawful Development Certificate application.
Ground Floor extension - subject of a separate planning application.

CLIENT; Mr and Mrs Naran
PROJECT; 25 Heatherfold Way, Eastcote, PINNER, Middlesex, HA5 2LG
TITLE; Existing Plans
SCALE; see drw.on A2 DATE; Nov 2021 DRAWN; CV
DRAWING NUMBER; 21-36-11 REV

