



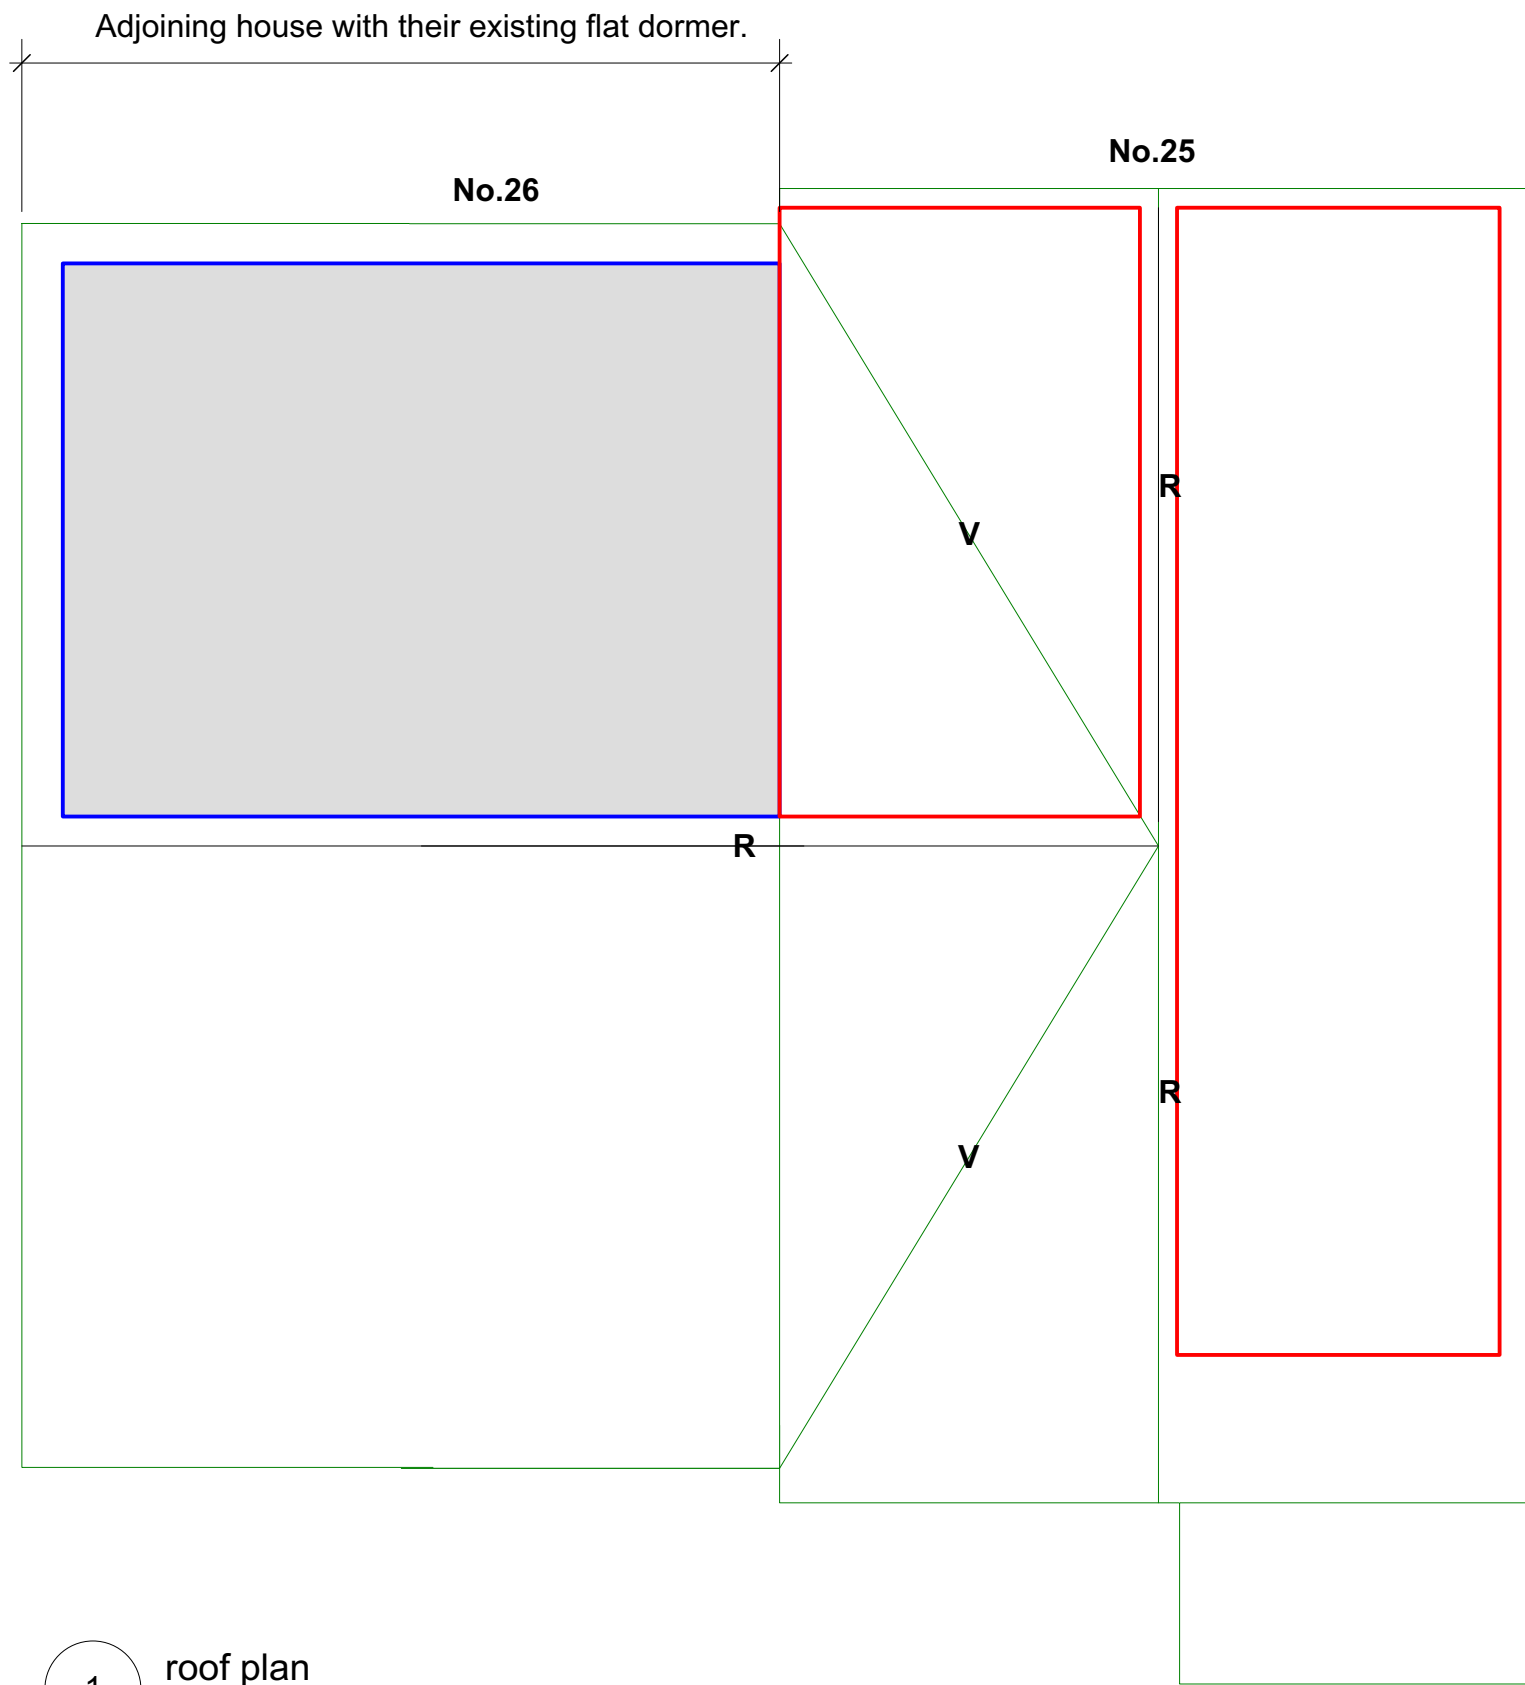

1 roof plan
Scale: 1:50

notes:
Green - existing original building lines.
Blue - dormer space in neighbours house
Red - proposed dormer in applicant's house.
R - ridge
V - valley

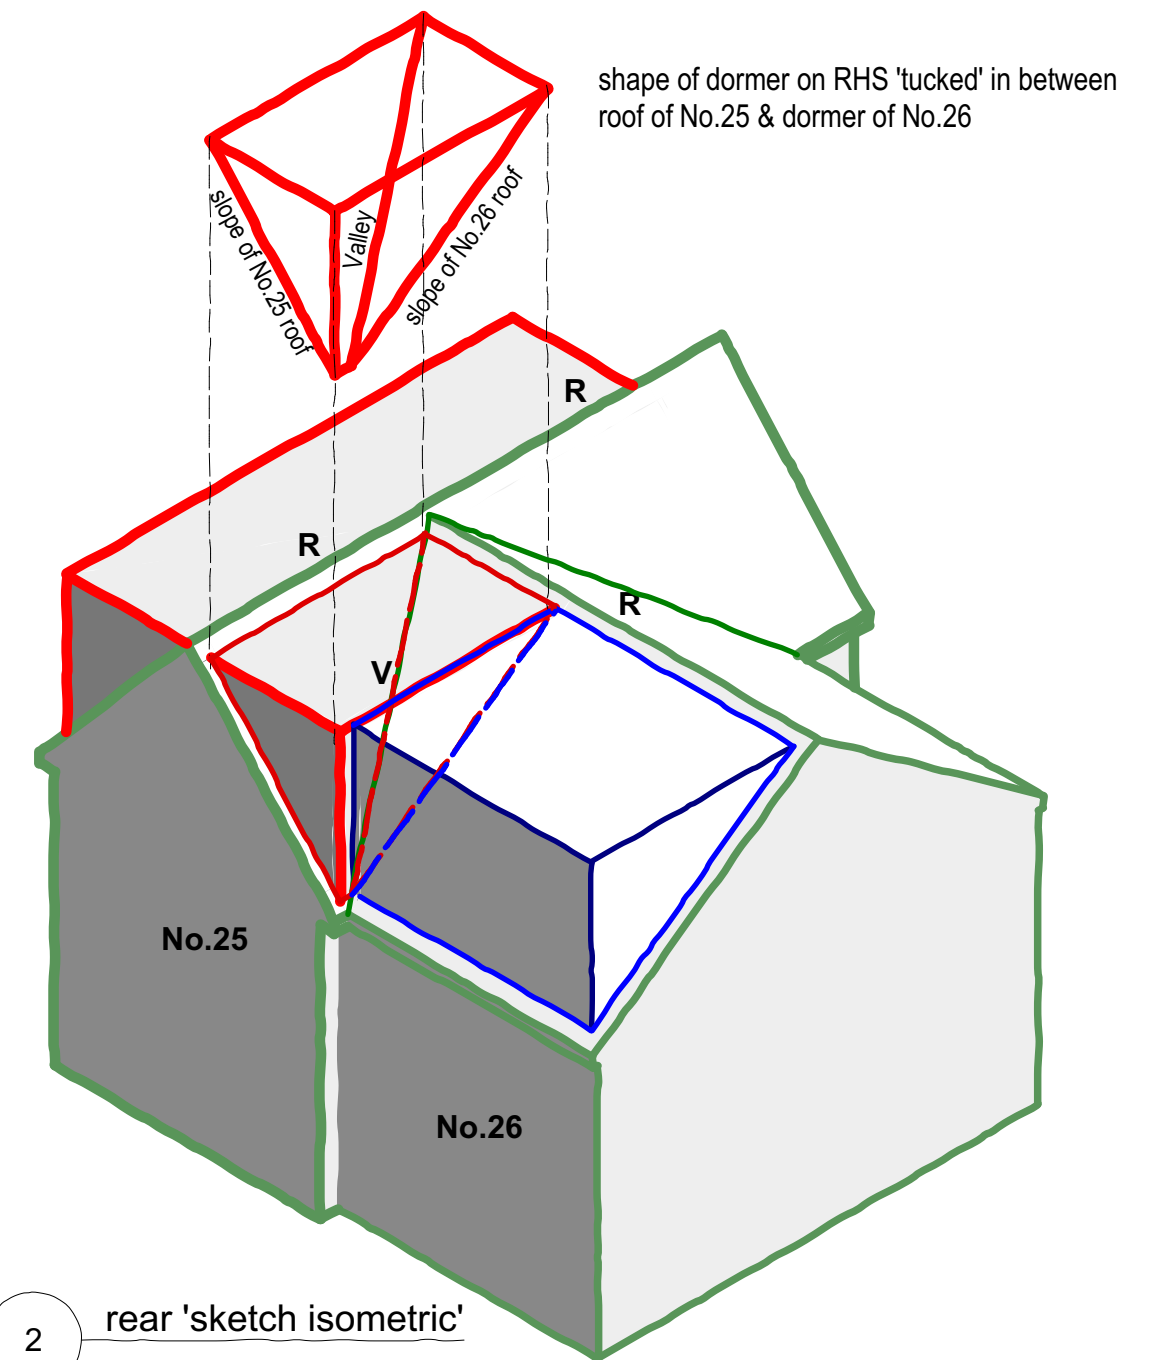

loft conversion - Lawful Development Certificate application.

Ground Floor extension - subject of a separate planning application.

CLIENT; Mr and Mrs Naran
PROJECT; 25 Heatherfold Way, Eastcote, PINNER, Middlesex, HA5 2LG
TITLE; roof plan
SCALE; see drw. on A3 DATE; Jan 2022 DRAWN; CV
DRAWING NUMBER; 21-36-13 REV A

revisin notes
A: dashed line, shape of dormer notes added cv21Jan'22