

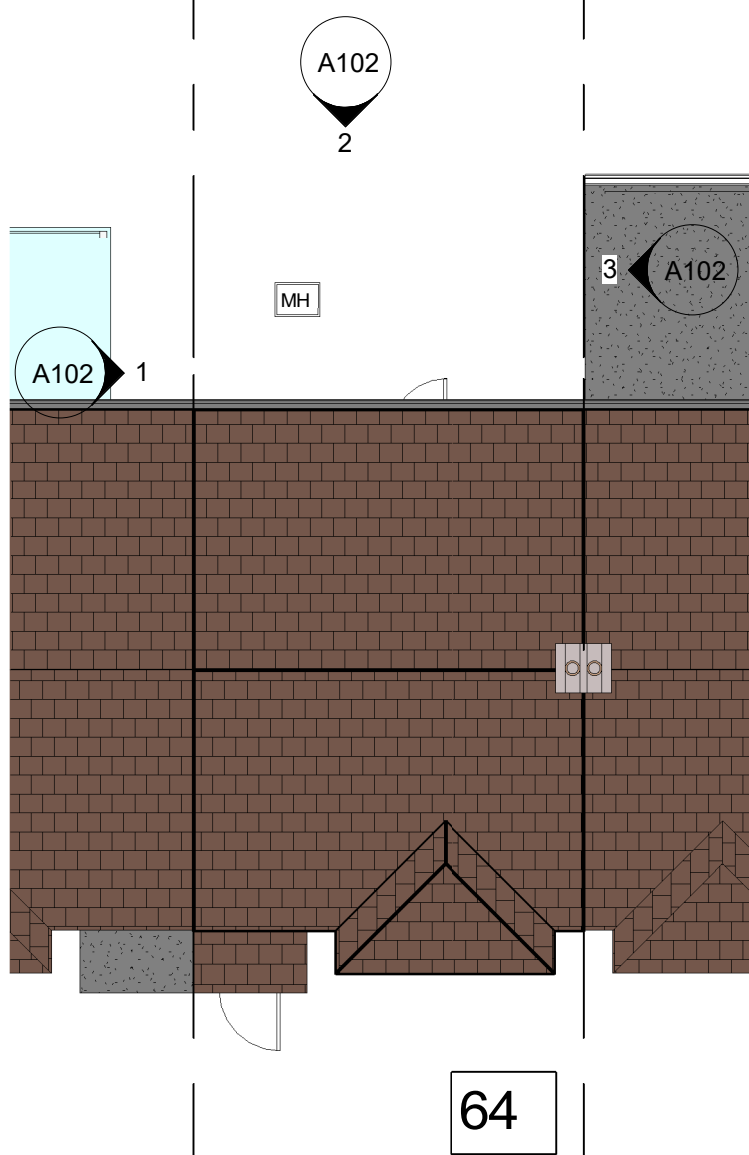


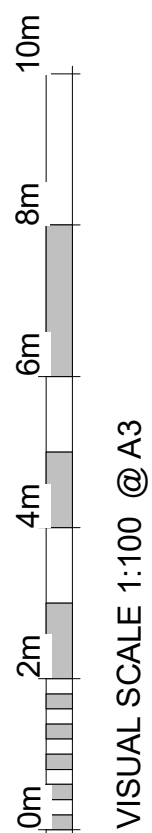

1 0-0 Existing Site & Roof Plan
1 : 100

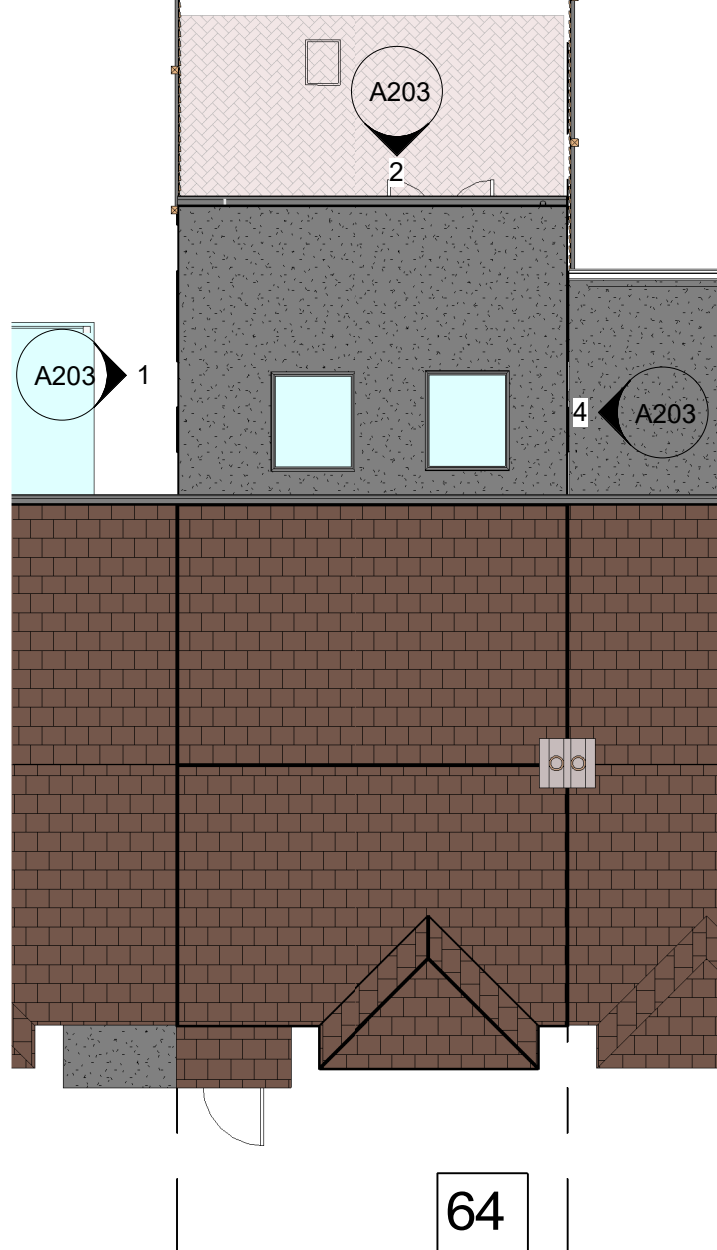

2 1-0 Proposed Site and Roof Plan
1 : 100

 1:100 Address 64 BIDEFORD ROAD RUISLIP HA4 0UD	Project Title Proposed Single Storey Rear Extension	Drawn by Saf 07960 489861	26/03/21
	Drawing Title Existing & Proposed Site and Roof Plan	Project 2021/033	Drawing Number A100
		Client	
		Scale 1:100 @ A3	

[illegible]