



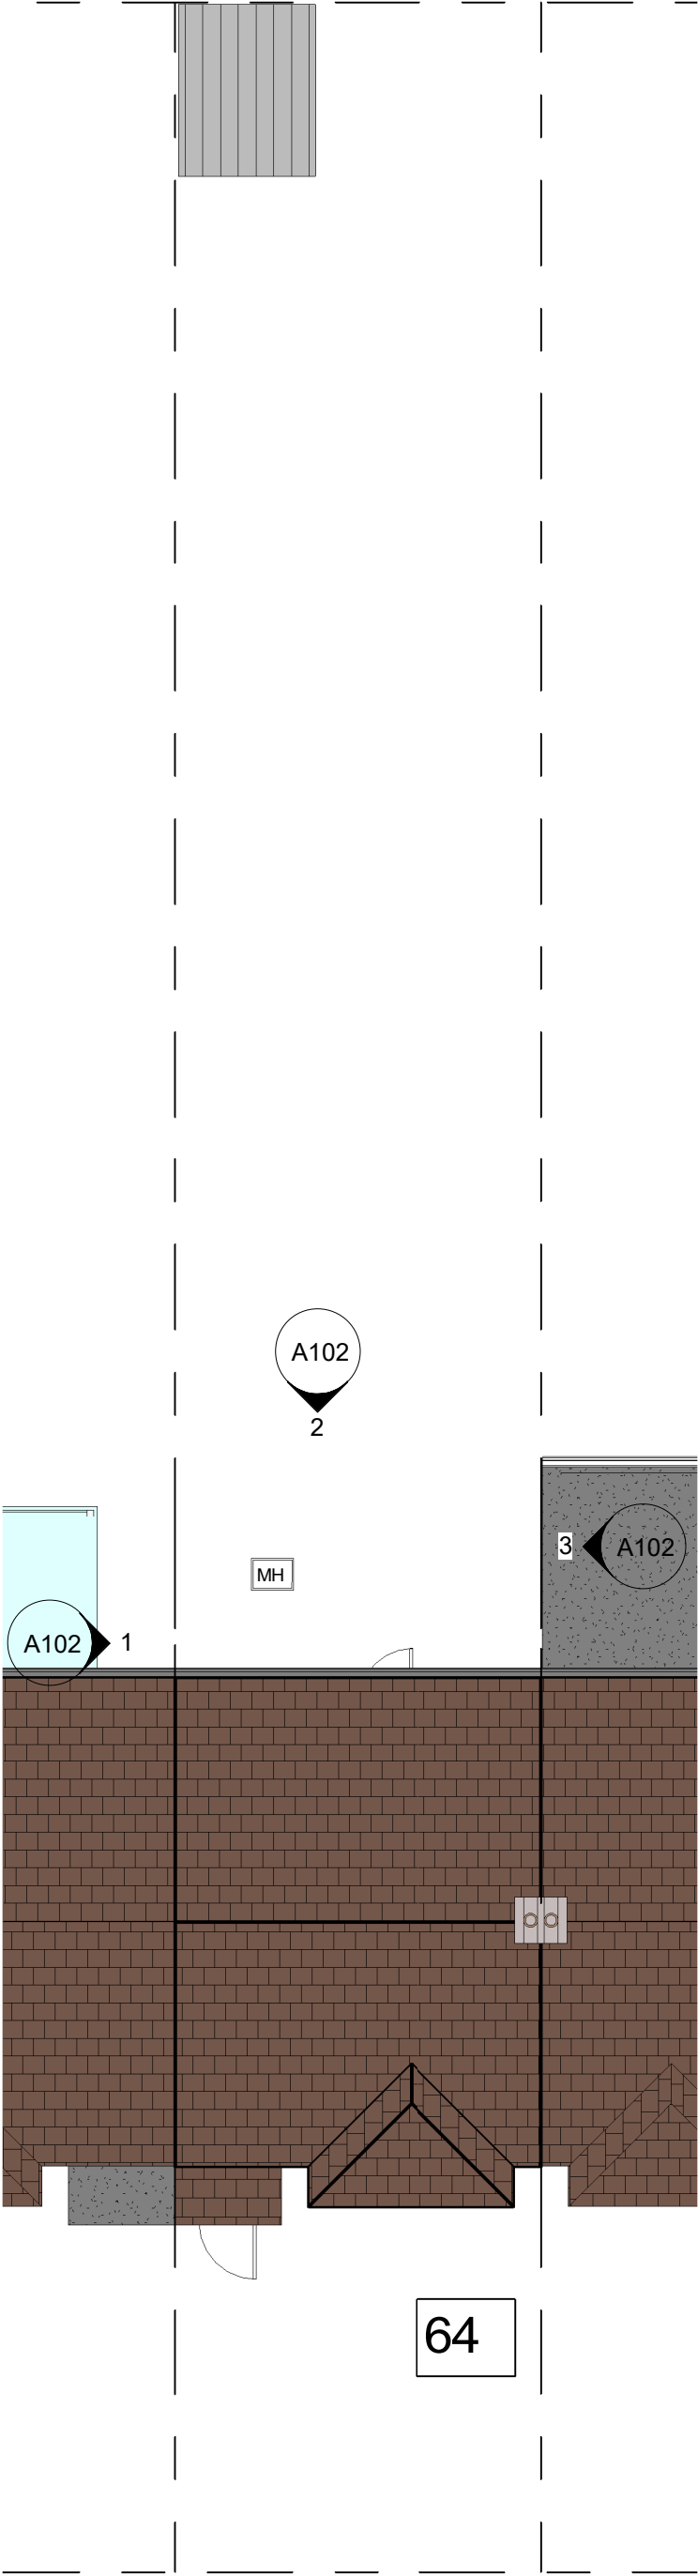

1 0-0 Existing Site & Roof Plan
1 : 100

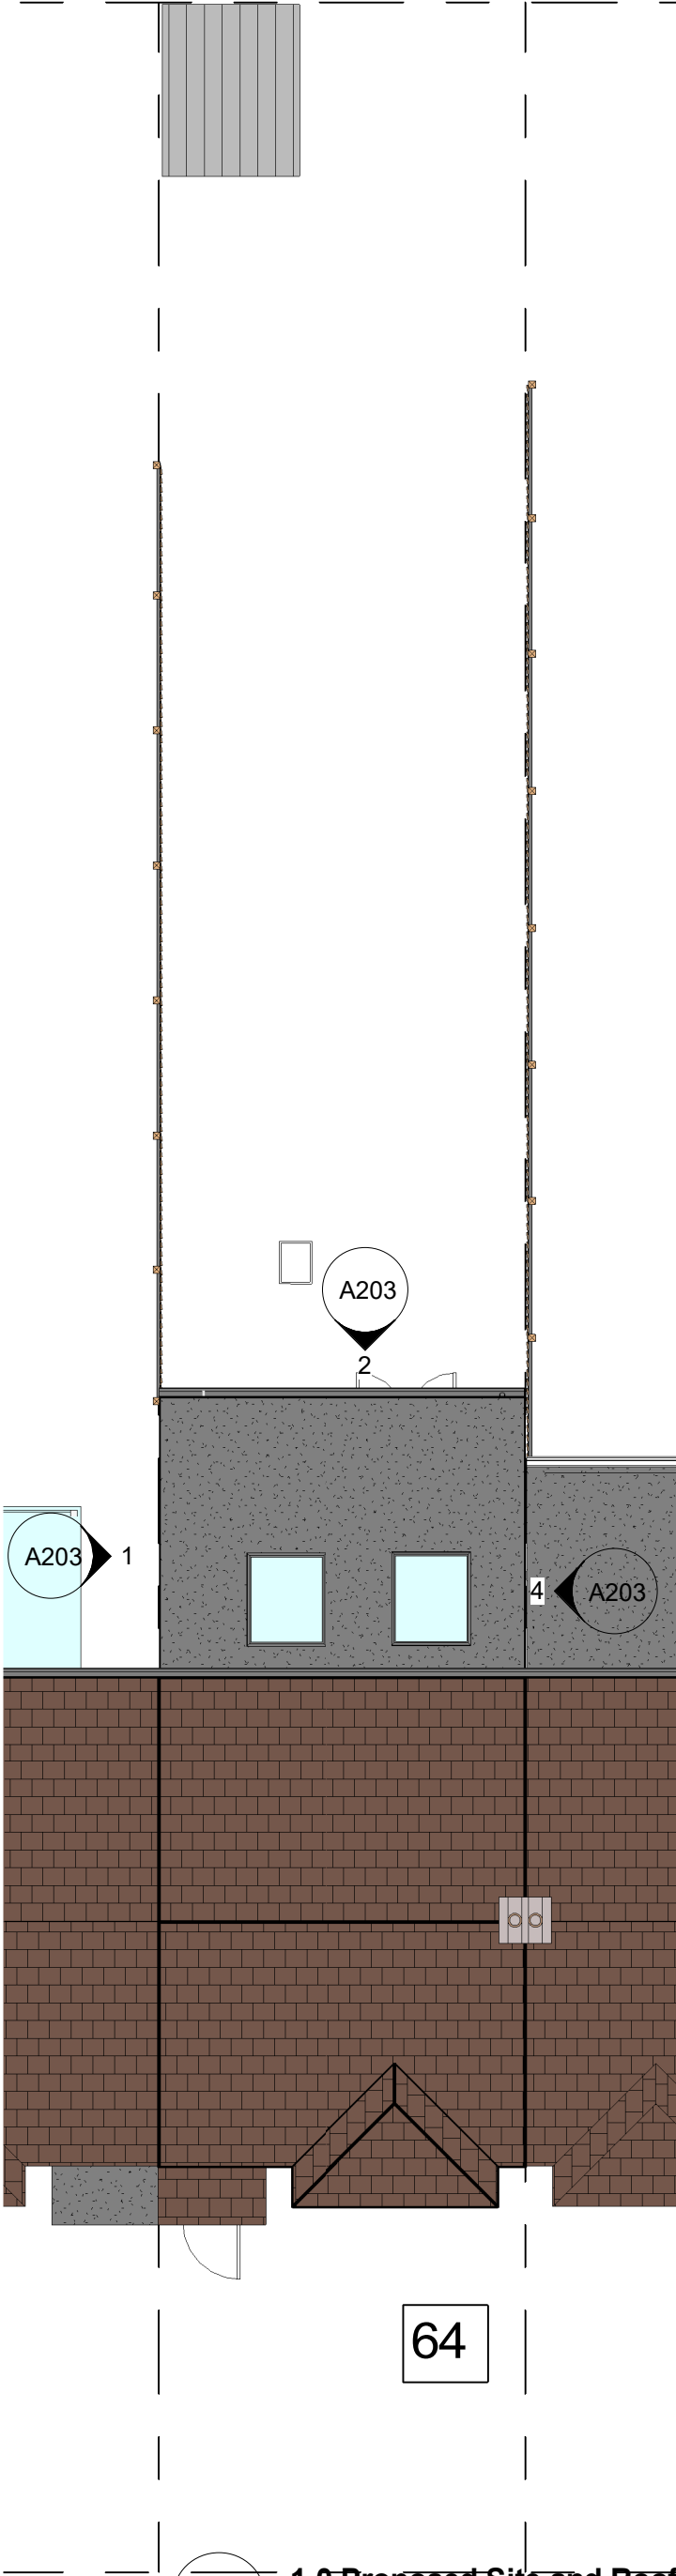

2 1-0 Proposed Site and Roof Plan
1 : 100

Address 64 BIDEFORD ROAD RUISLIP HA4 0UD	Project Title	Drawn by Saf 07960 489861	26/03/21
	Proposed Single Storey Rear Extension	Project 2021/033	Drawing Number A100
	Drawing Title	Client	
	Existing & Proposed Site and Roof Plan	Scale 1 : 100 @ A3	

Rev	Description	Date
A	Plann Amm 1	18.12.21