



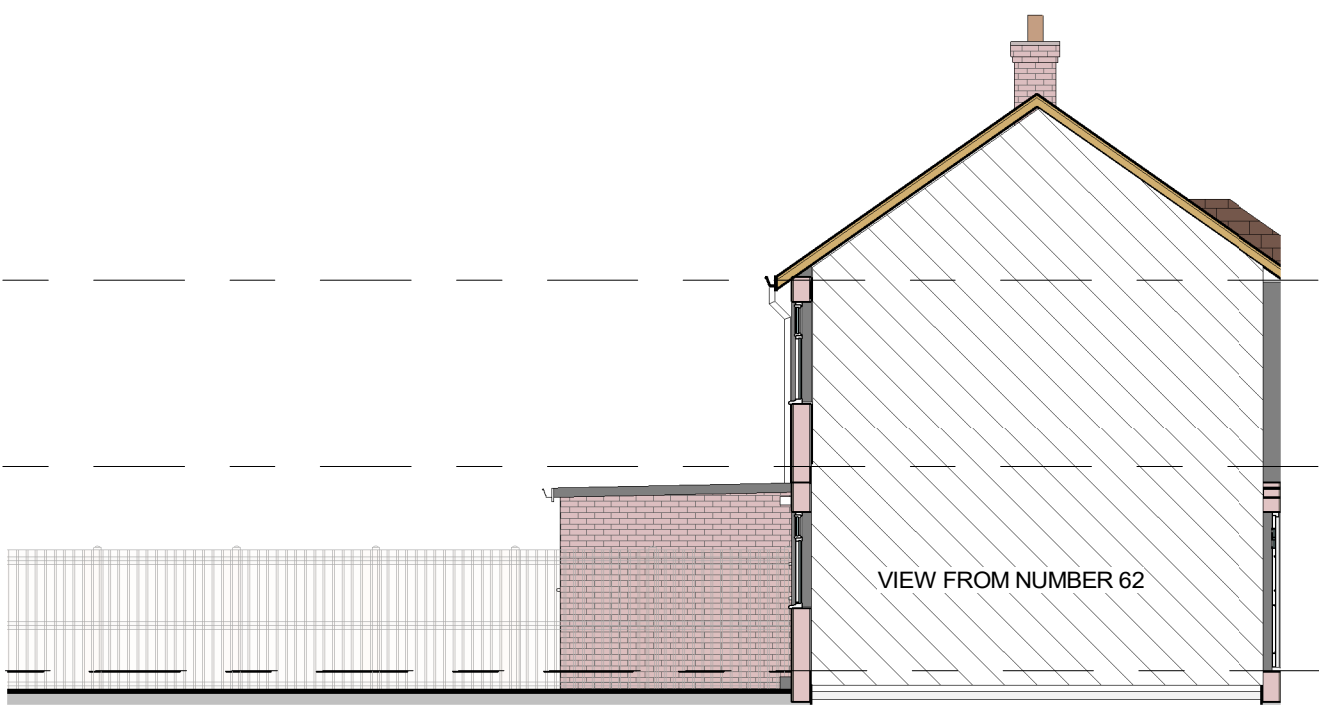


2.0 Bottom of Ceiling joist Level
5165

1-0 First Floor Level
2700

0-0 Ground Floor Level
0

1 Existing Flank Elevation
1 : 100

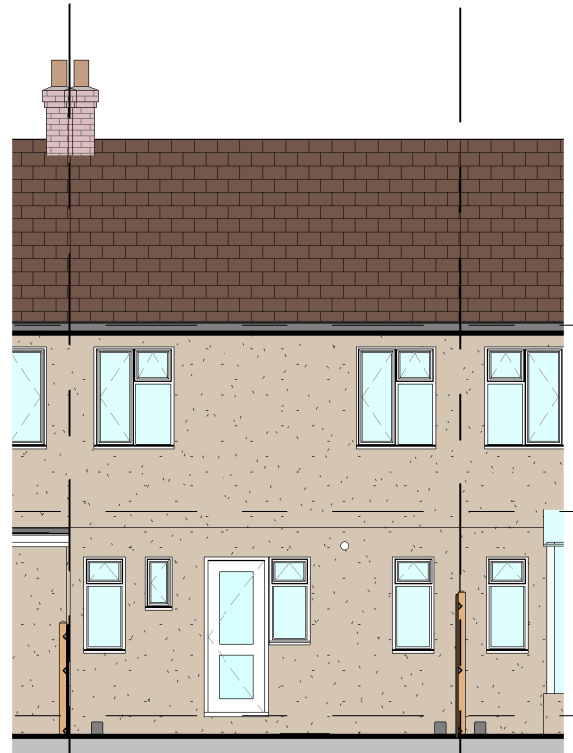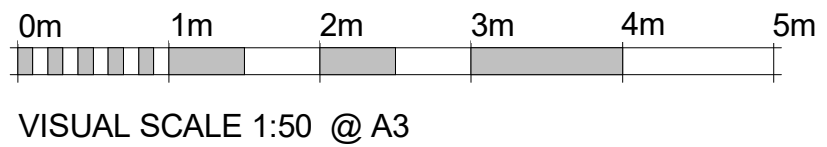


2 Existing Rear Elevation
1 : 100

2.0 Bottom of Ceiling joist Level
5165

1-0 First Floor Level
2700

0-0 Ground Floor Level
0

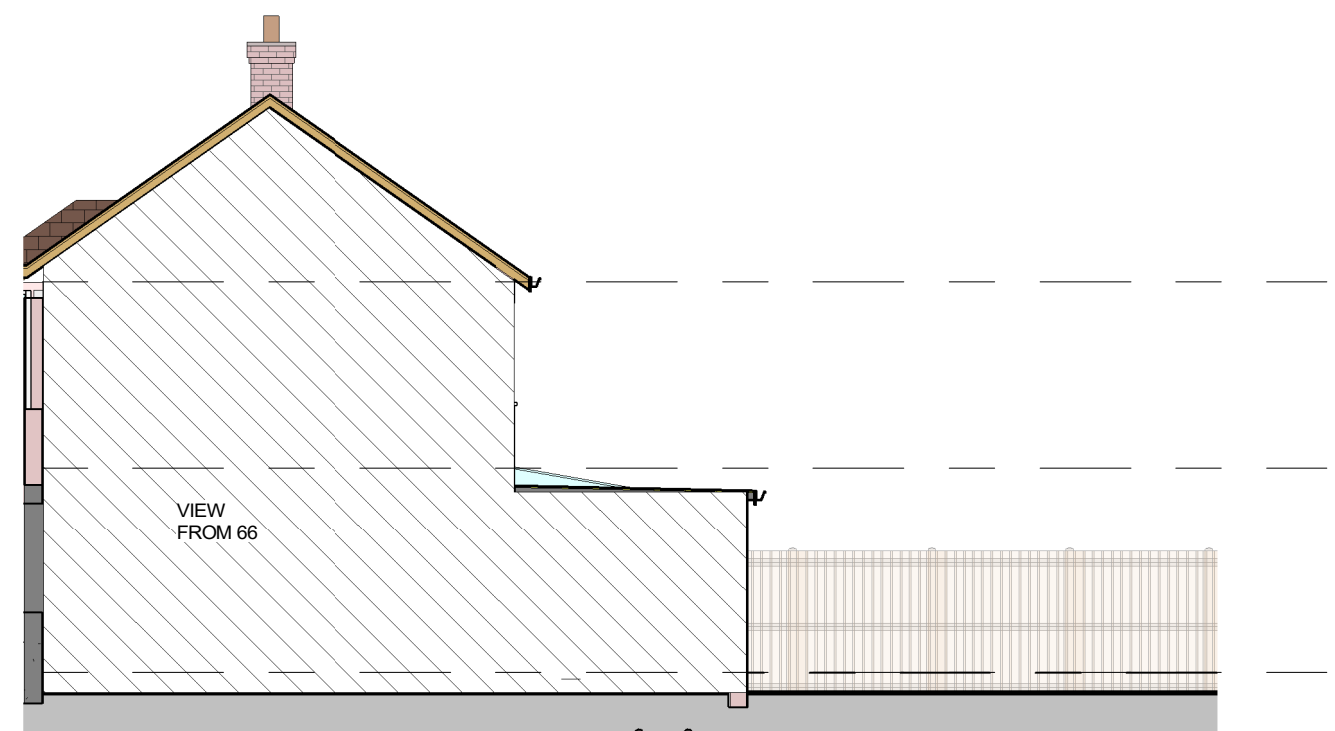

3 Existing Side Elevation
1 : 100

Site
64 BIDEFORD ROAD
RUISLIP
HA4 0UD

Project name
Proposed Single Storey Rear Extension

Sheet Name
Existing Elevations

ASM Architectural Services
asm03@hotmail.co.uk

Scale As indicated @ A3

Drawn By SAF

Checked by Checker

A102

Project number 2021/033

No.	Description	Date