


GATES	DEC 2021	A
AMENDMENTS	DATE	REV.

Dimensions, areas and levels were given are only approximate and subject to site survey. All dimensions are to be checked on site. Fluted dimensions only are to be taken from the drawing. The drawing is to be read in conjunction with all relevant constraints and/or specific detailing documents and any discrepancies or variations are to be noted to the architect before the affected work commences. This drawing is copyright and remains the property of the Architects.

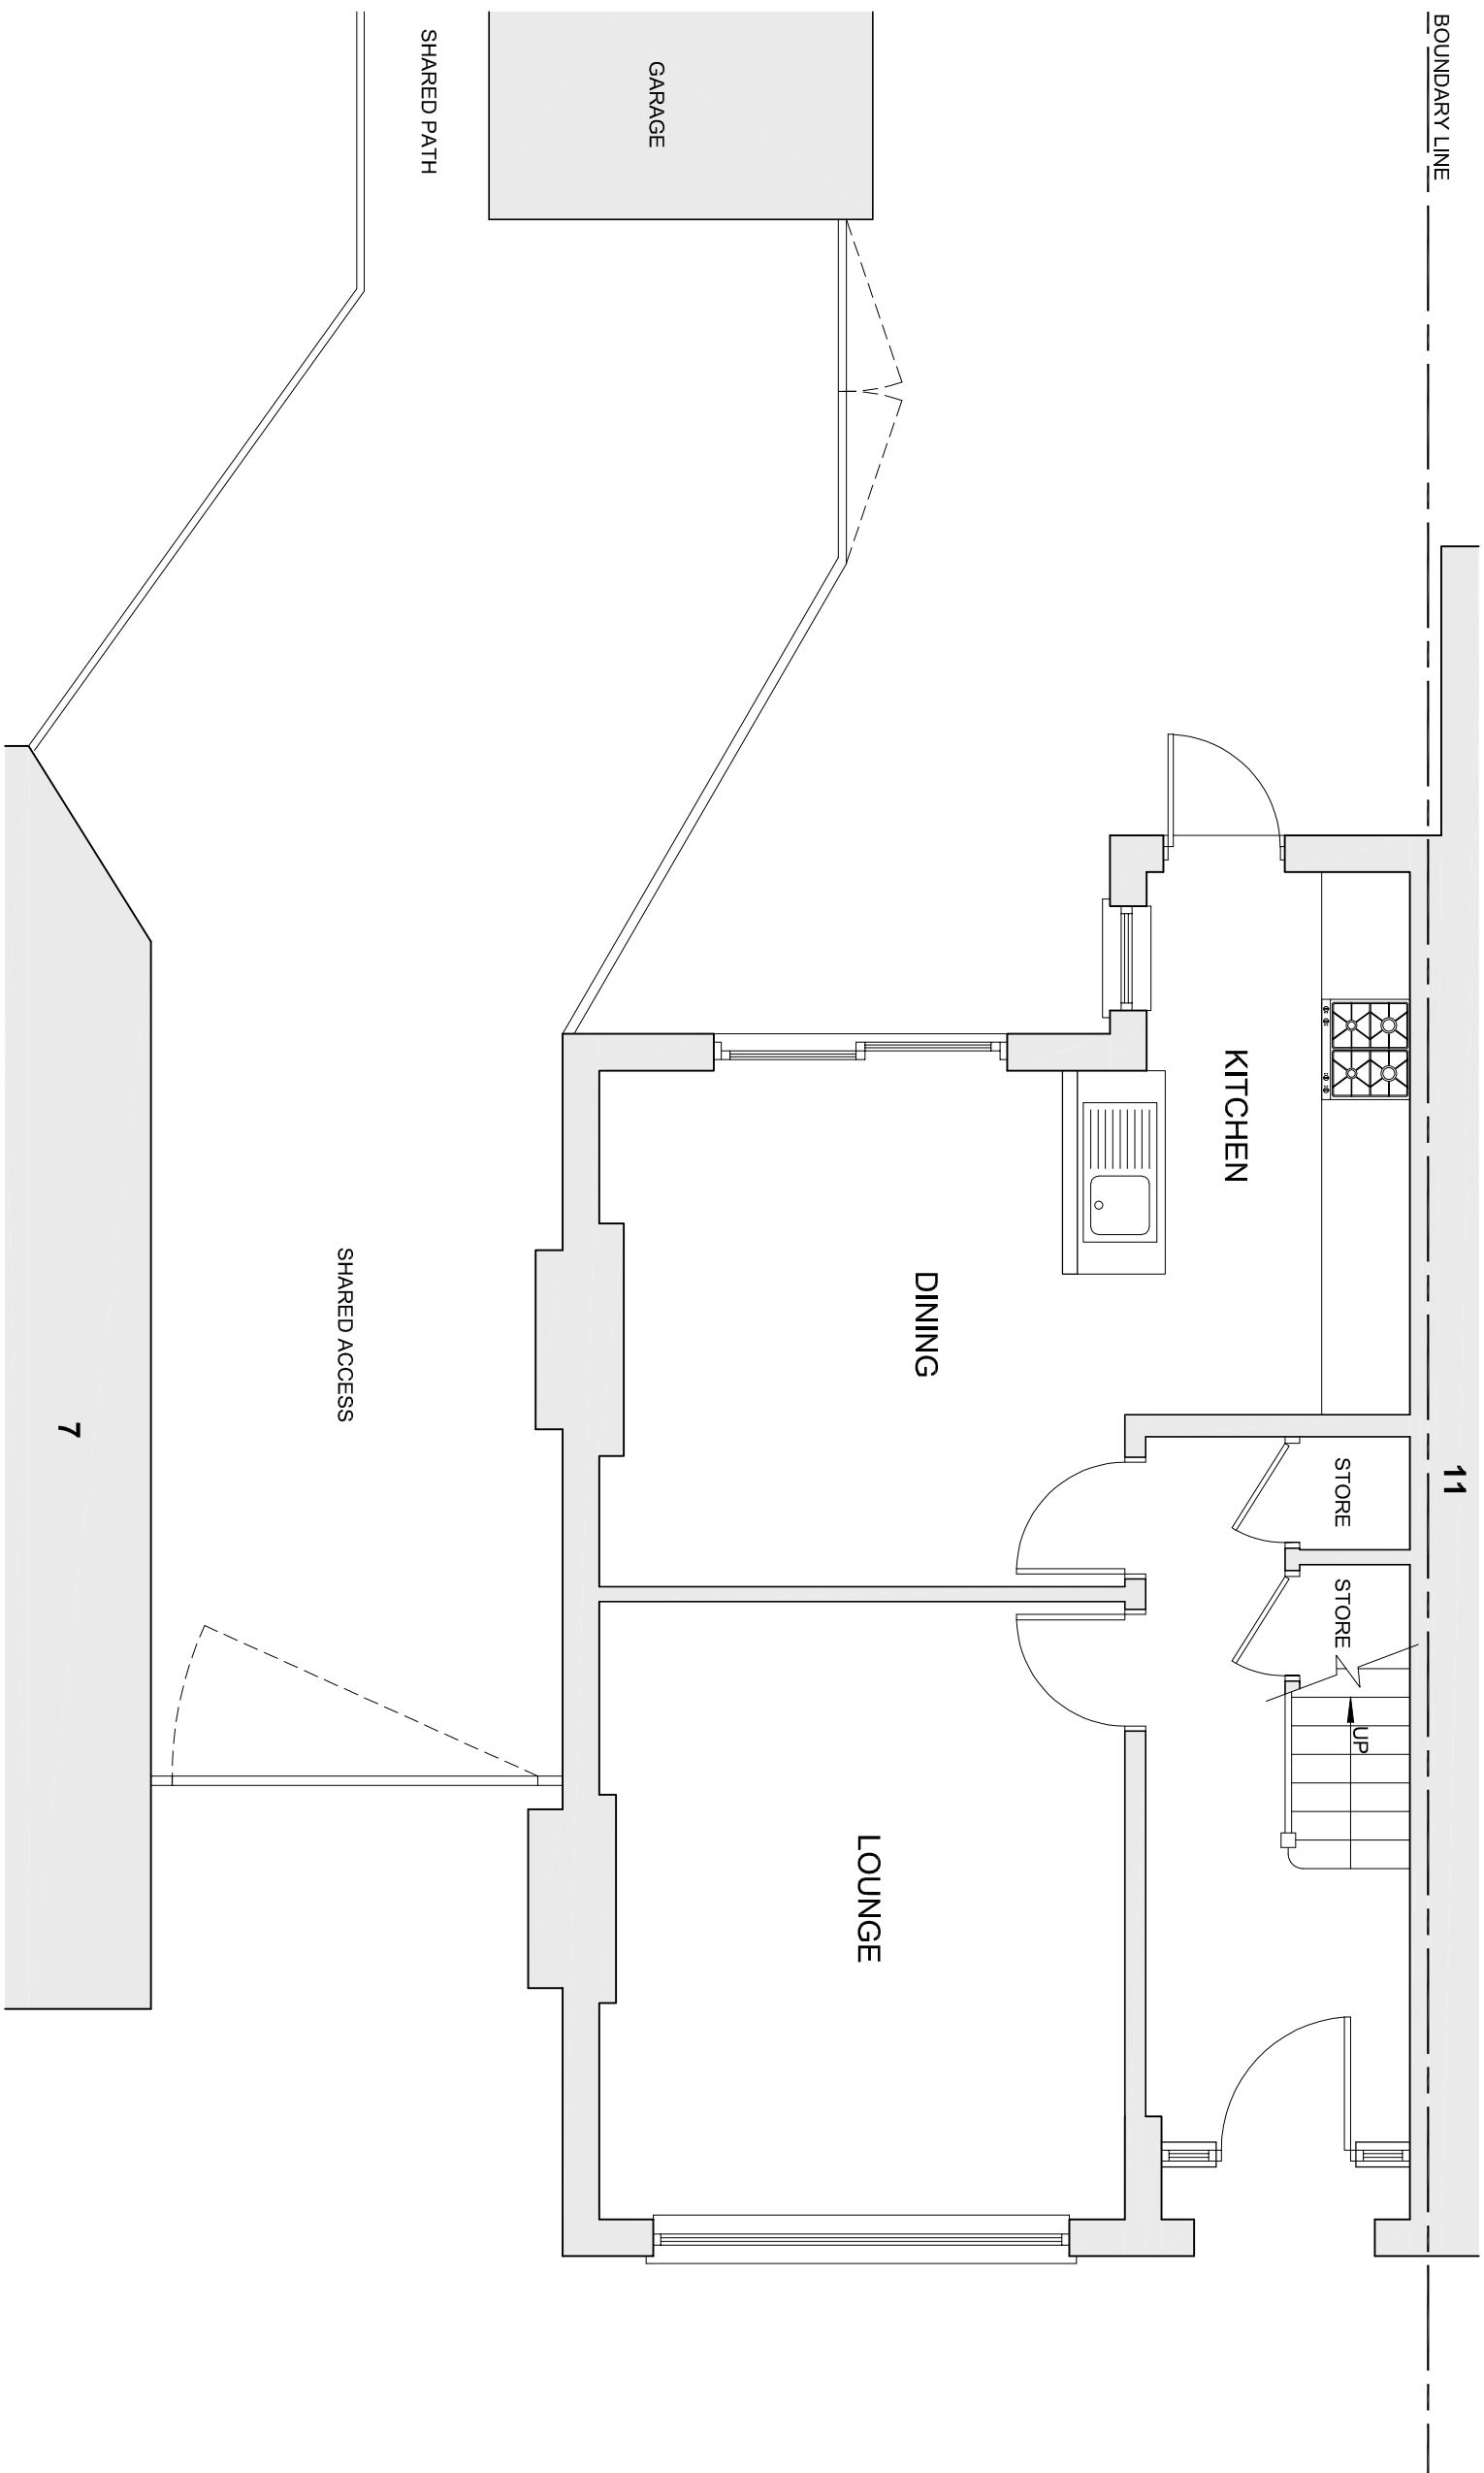

bernard murray design
chartered architect

WWW.BMURRAYDESIGN.CO.UK
78 BRIDGE ROAD, UXBRIDGE, MIDDLESEX UB8 3QY
TEL: 07958 471714 EMAIL: BMURRAYDESIGN@YAHOO.CO.UK

PROJECT
9 GRANVILLE ROAD
HILLINGDON
UB10 9AD

CLIENT
DEBORAH DAWSON

DRAWING
EXISTING GROUND FLOOR PLAN

SCALE	1:50 @ A3	DRAWING NUMBER	REV
DATE	NOV 2021	1160-2	A
DRAWN	BM		