


GATES		DEC 2021	A
AMENDMENTS		DATE	REV.
Dimensions, areas and levels where given are only approximate and subject to site survey. All dimensions are to be checked on site. The client/consultant shall be responsible for checking the dimensions and any discrepancies or variations are to be notified to the architect before the drawing is used for construction. The architect is not responsible for the accuracy of the dimensions. The architect is not responsible for the accuracy of the dimensions.			

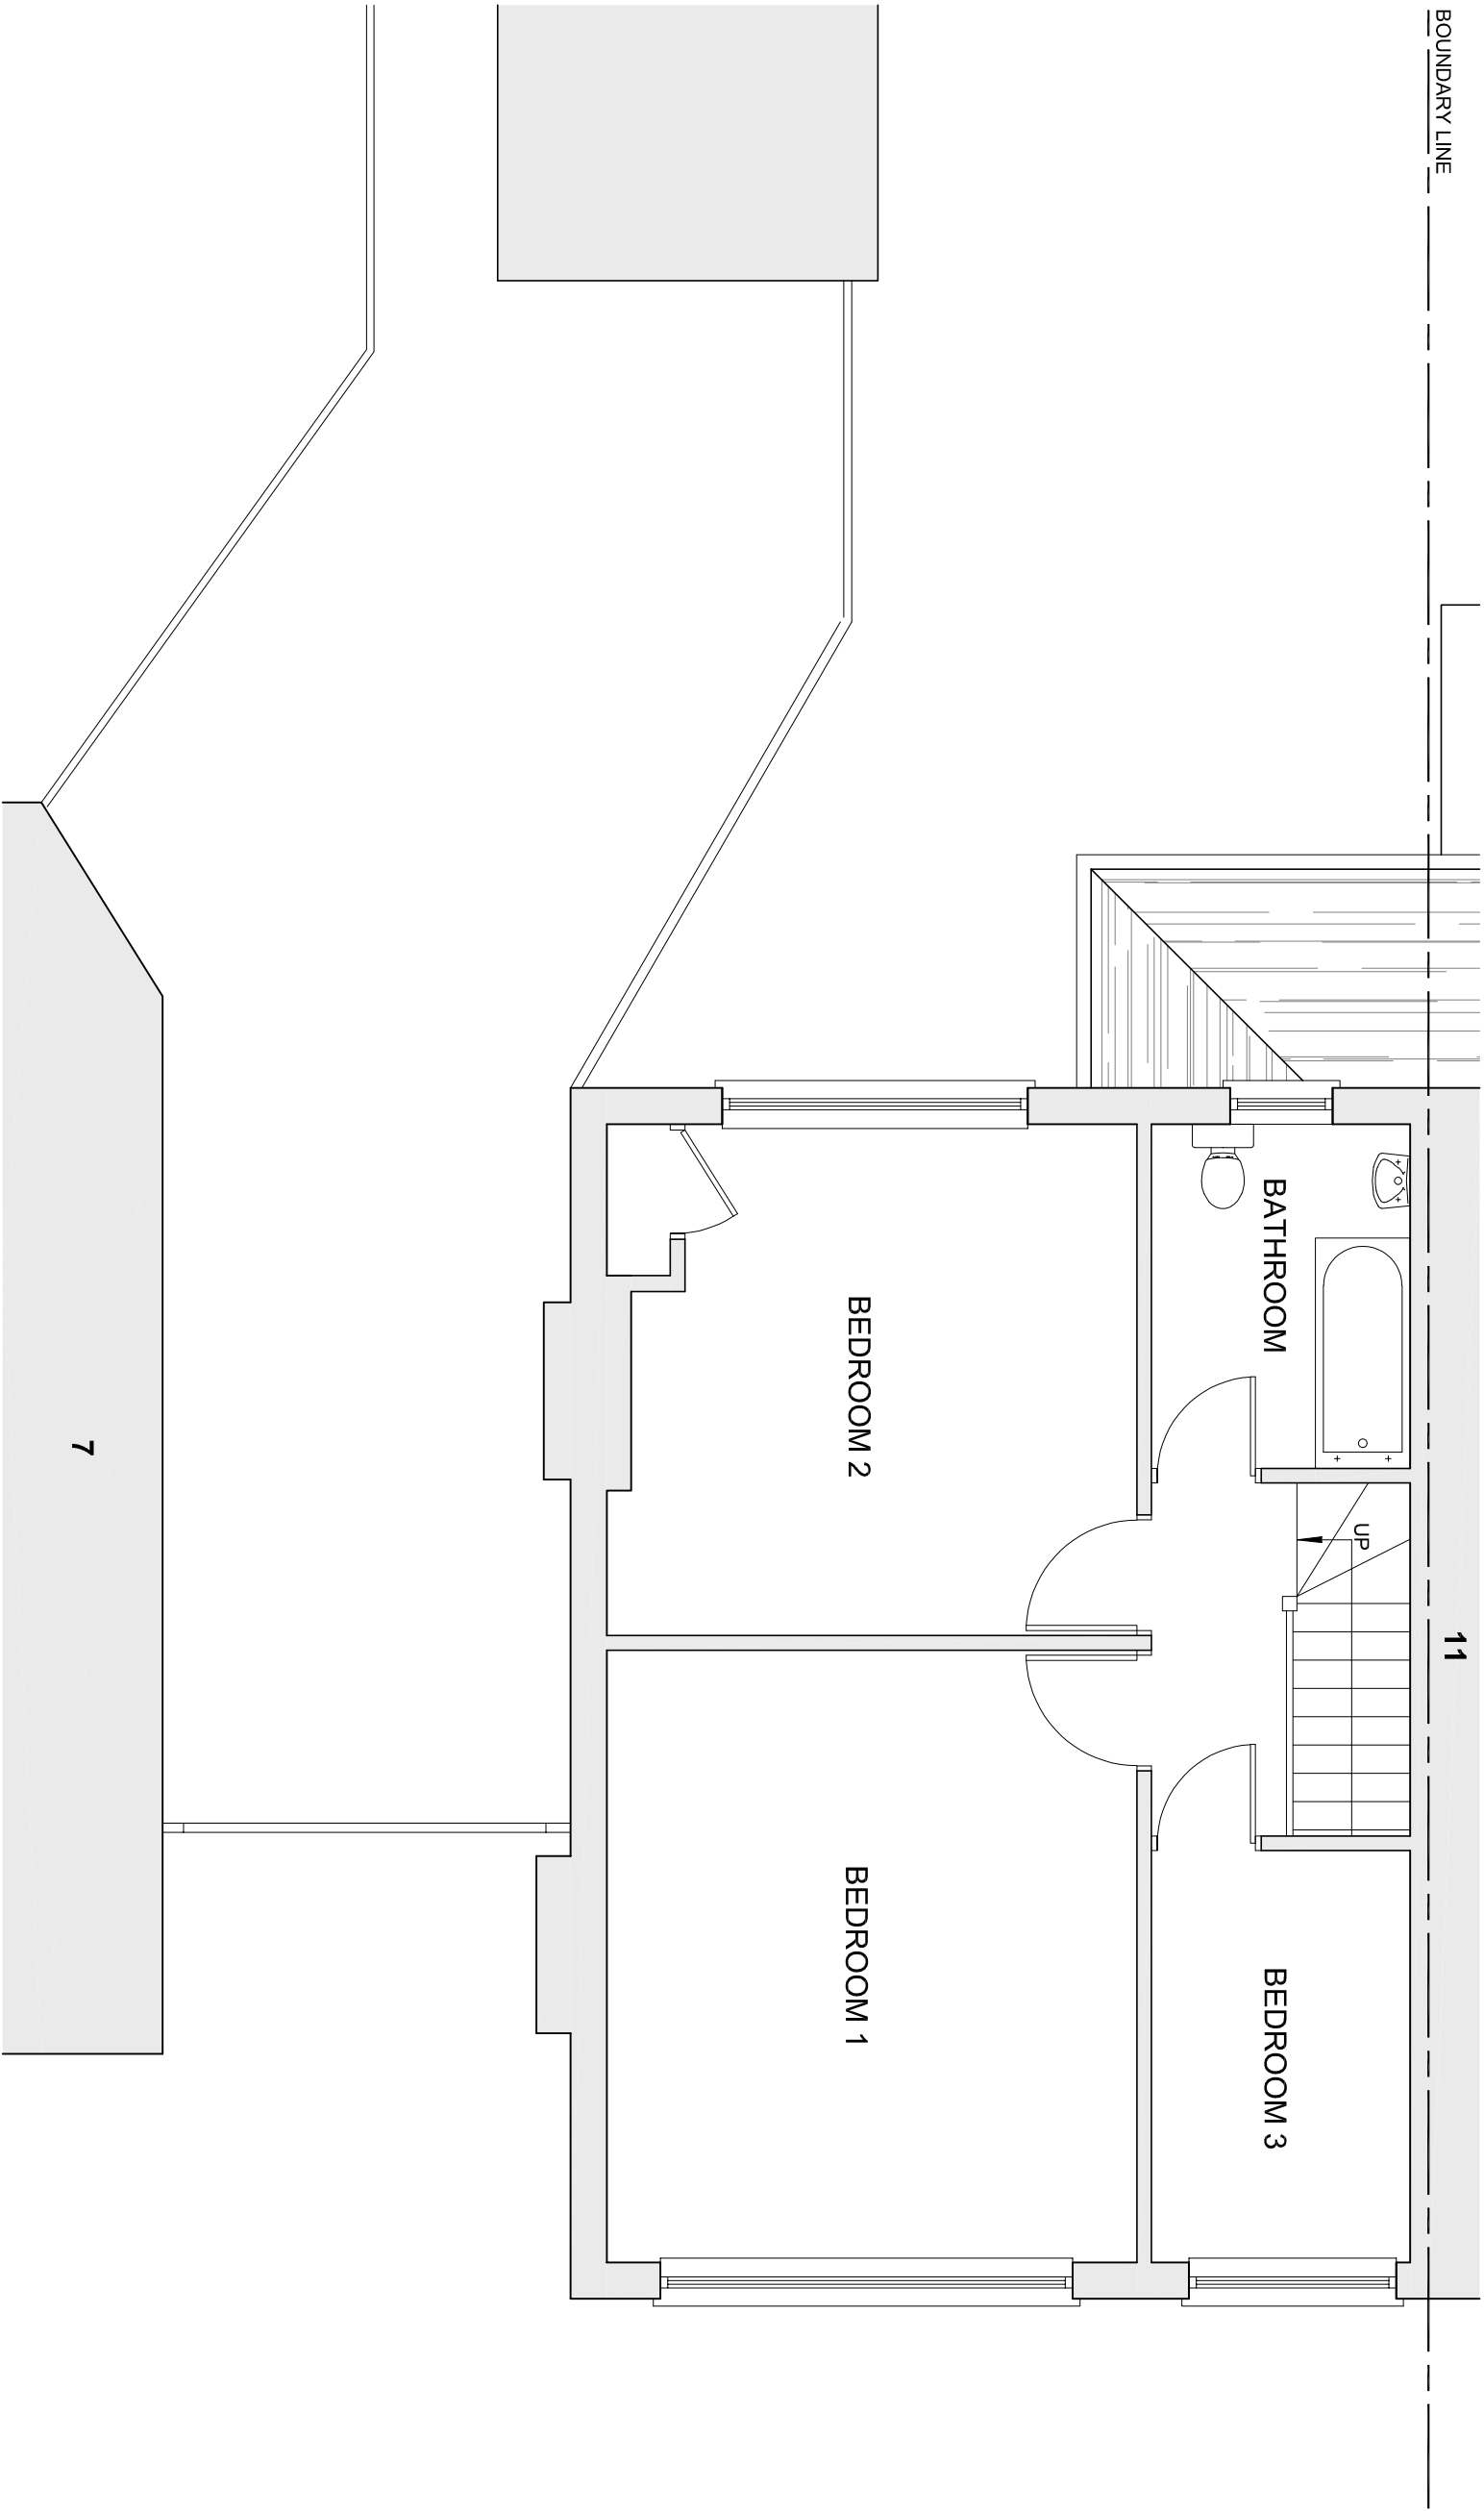

bernard murray design
chartered architect

WWW.BMURRAYDESIGN.CO.UK
78 BRIDGE ROAD, UXBRIDGE, MIDDLESEX UB8 3QW
TEL: 07988 477174 EMAIL: BMURRAYDESIGN@YAHOO.CO.UK

PROJECT
9 GRANVILLE ROAD
HILLINGDON
UB10 9AD

CLIENT
DEBORAH DAWSON

DRAWING
EXISTING FIRST FLOOR PLAN

SCALE	1:50 @ A3	DRAWING NUMBER	REV.
DATE	NOV 2021	1160-3	A
DRAWN	BM		