


AMENDMENTS	DATE	REV.
------------	------	------

Dimensions, areas and levels where given are only approximates and subject to site survey. All dimensions are to be checked on site. Flurred dimensions only are to be taken from the drawings. This drawing is to be used in conjunction with all relevant consultants and/or specialists drawings/documents and any discrepancies or variations are to be notified to the architect before affected work commences. This drawing is copyright and remains the property of the Architects.

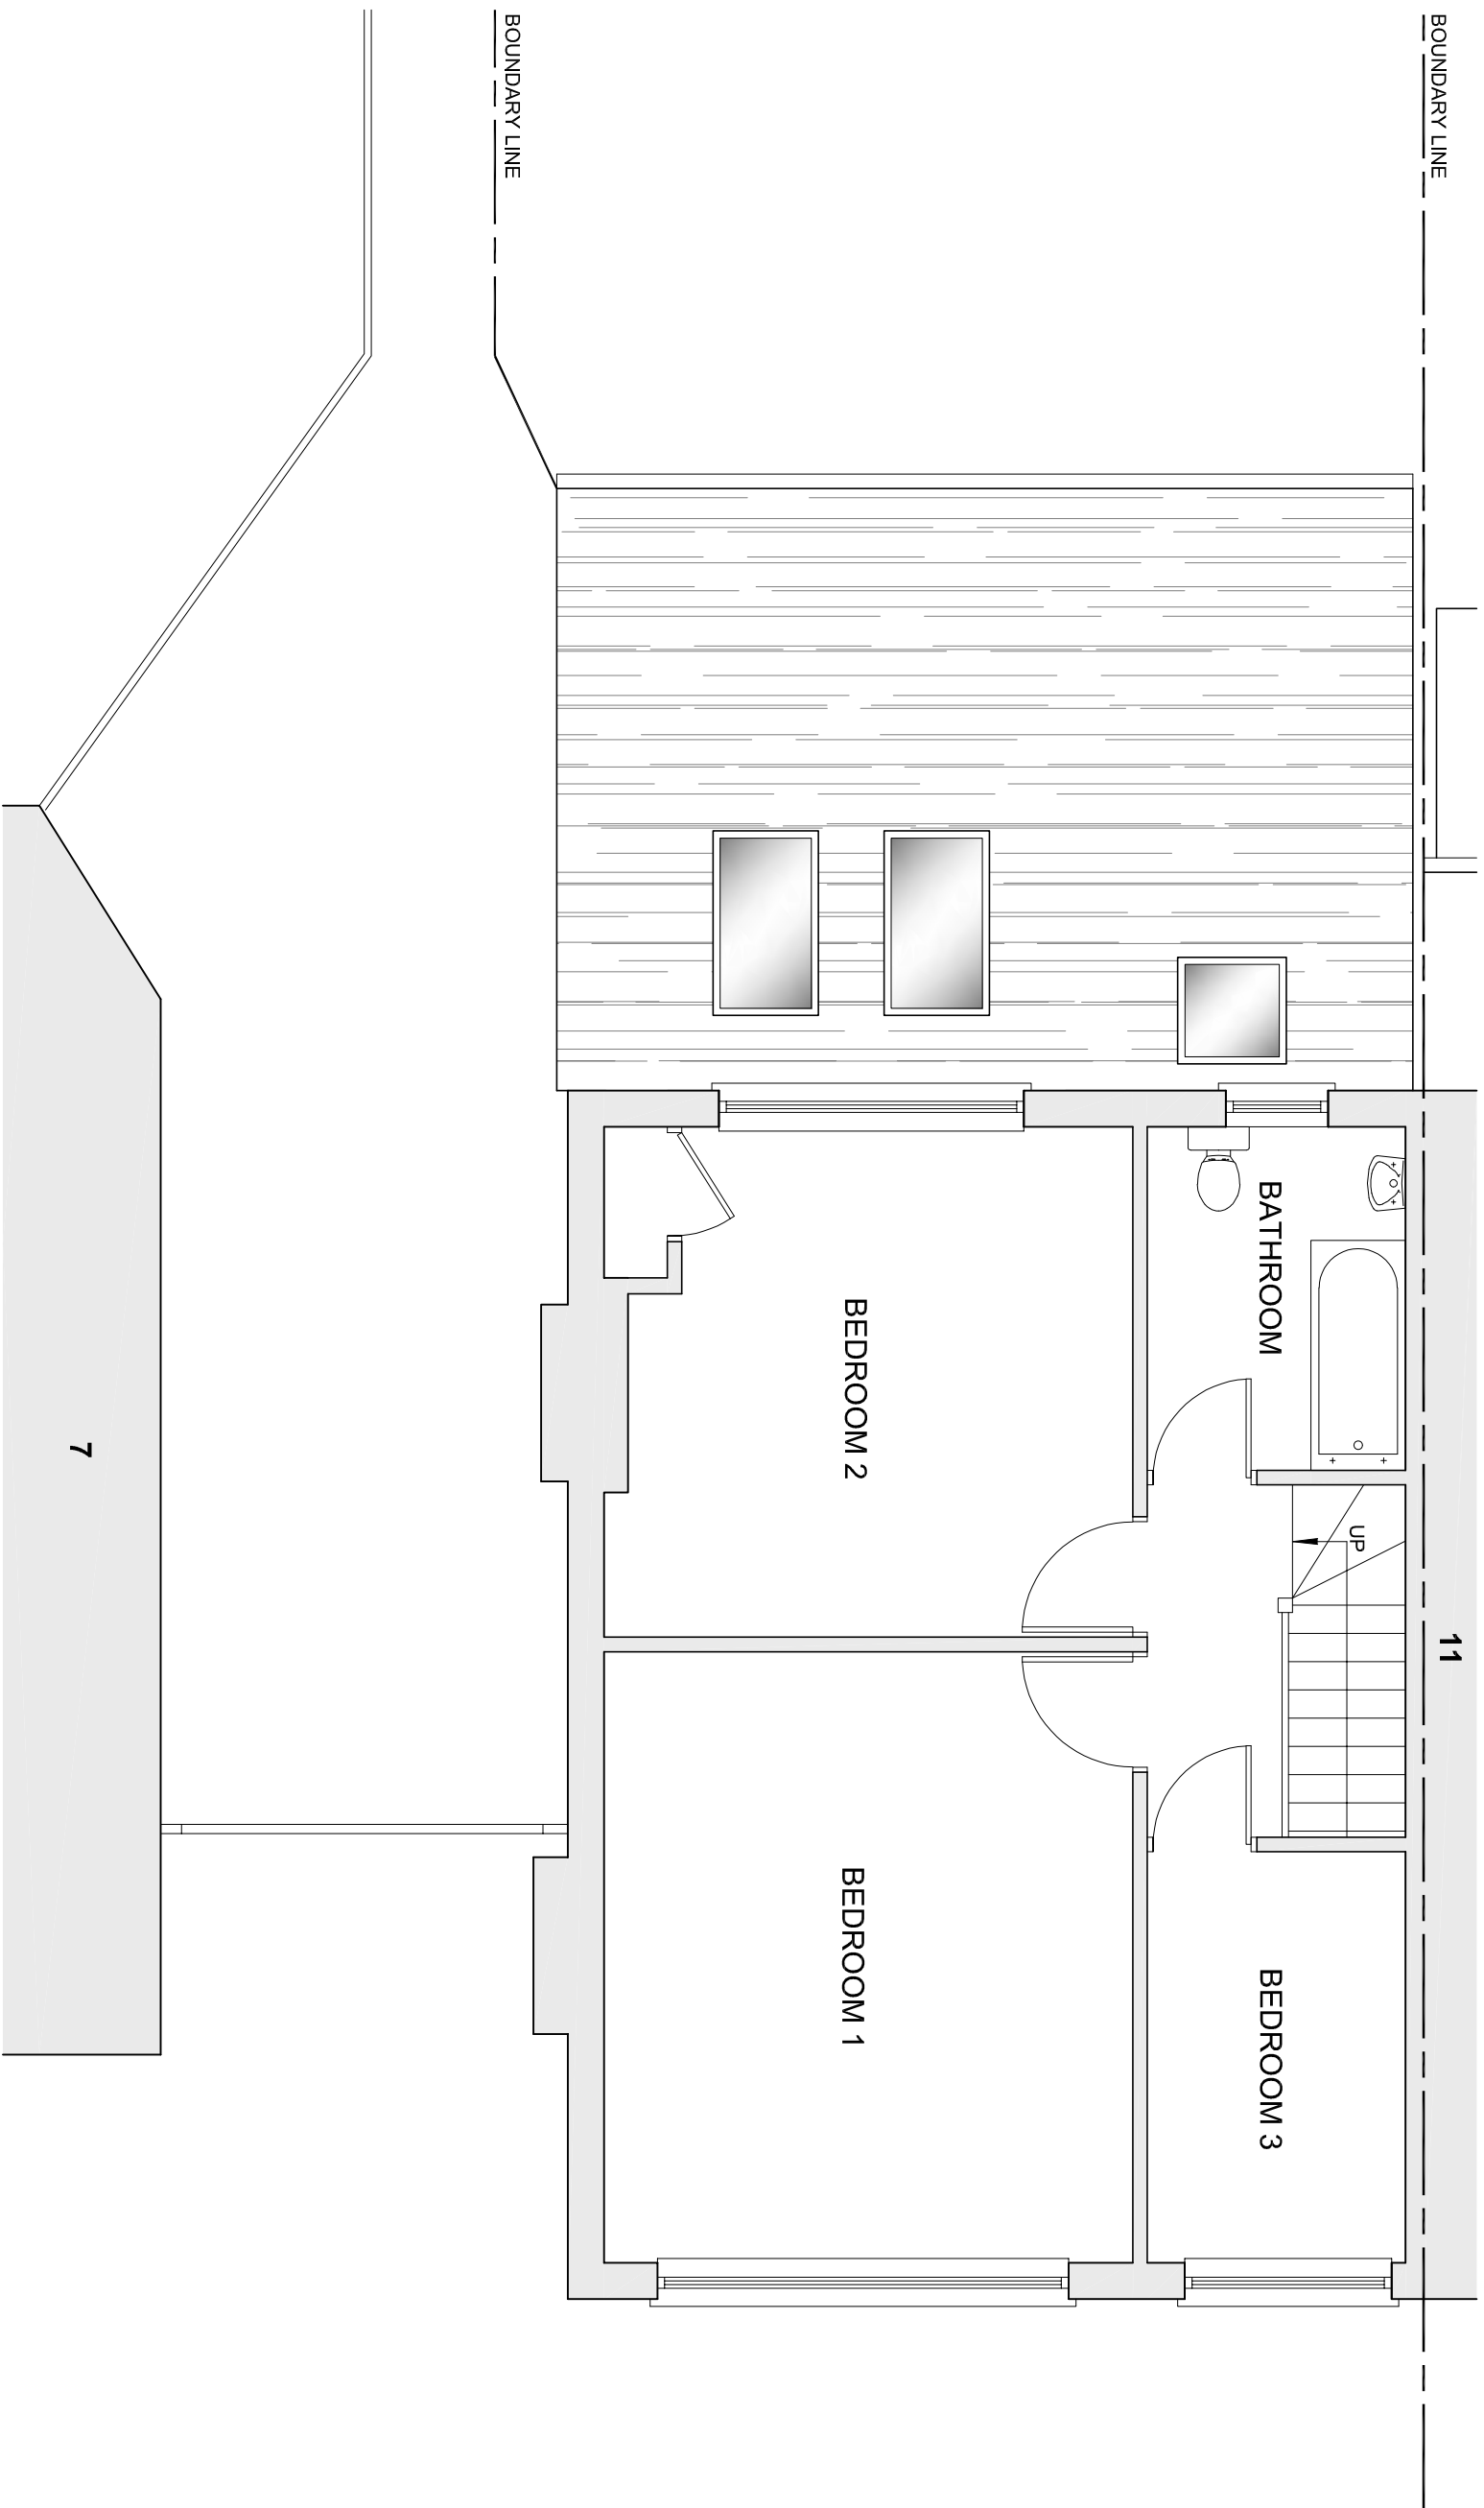

bernard murray design
chartered architect

WWW.BMURRAYDESIGN.CO.UK

88 BRIDGE ROAD, UXBRIDGE, MIDDLESEX UB82QW
TEL: 07958 471714 EMAIL: BMURRAYDESIGN@YAHOO.CO.UK

MAIL: BMUKRAY DESIGN

MAIL: BMURRAYDESIGN@YAHOO.CO.UK

PROJECT

9 GRANVILLE ROAD

HILLINGDON

JB10 9A□

CLIENT

DEBORAH DAWSON

DRAWING

PROPOSED FIRST FLOOR PLAN

SCALE	1:50 @ A3	DRAWING NUMBER	R
-------	-----------	----------------	---

DATE	DEC 2021	1160-9
DRAWN	BM	