



Revisions


A Roof plan added

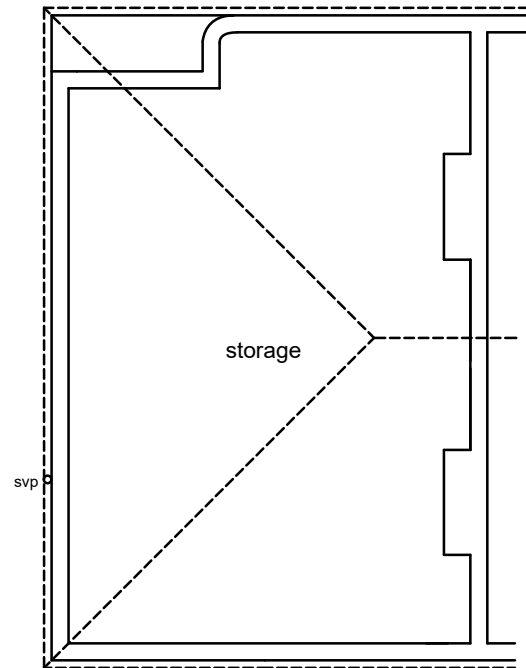


LOFT PLAN

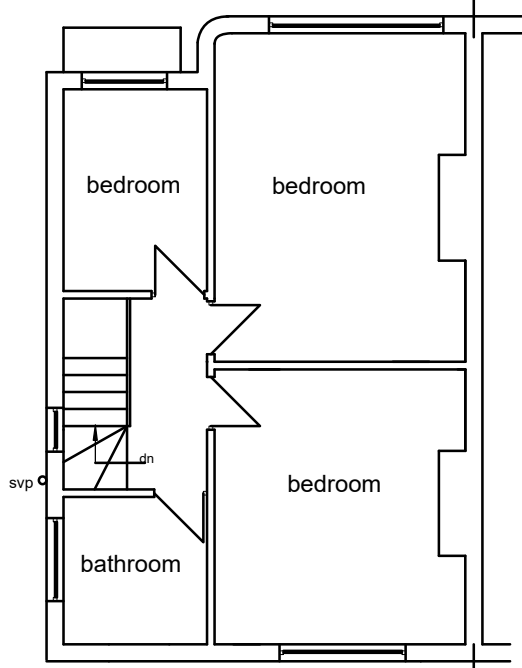


FIRST FLOOR PLAN

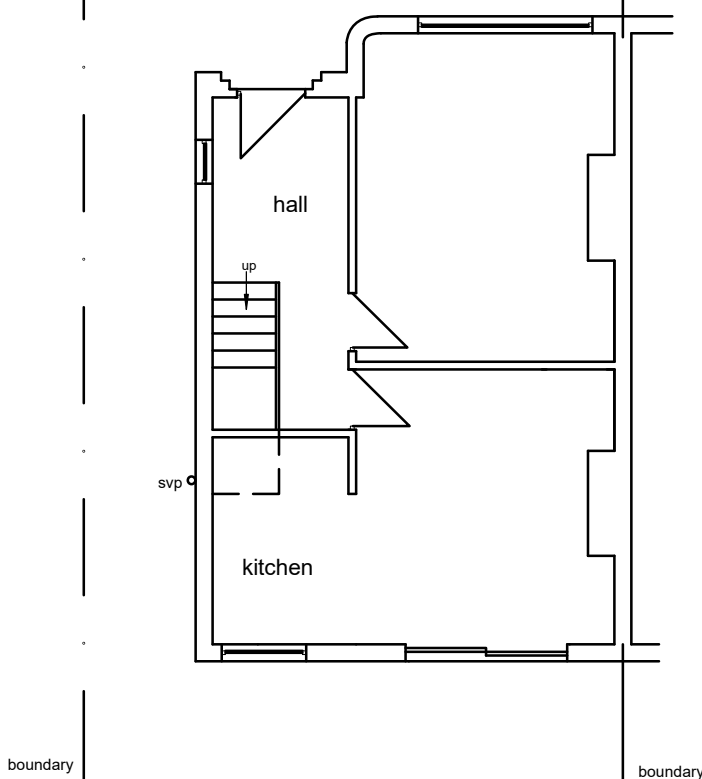


GROUND FLOOR PLAN

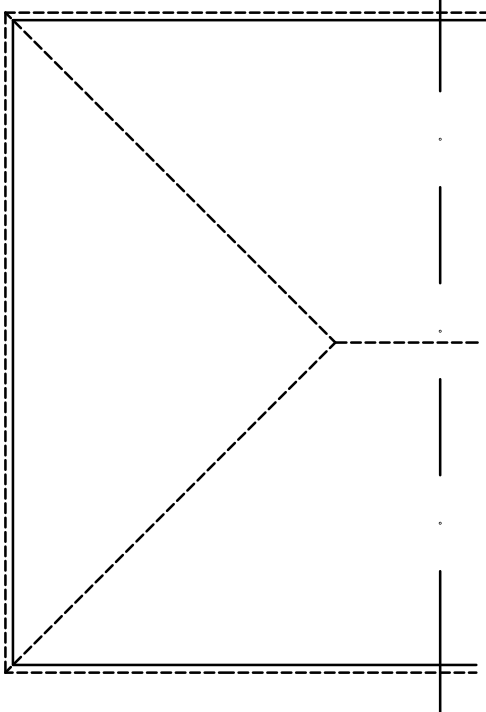

ROOF PLAN

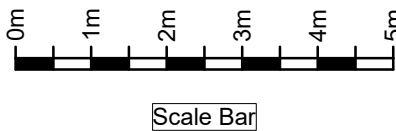

The contractor is responsible for checking dimensions on site before work is carried out.

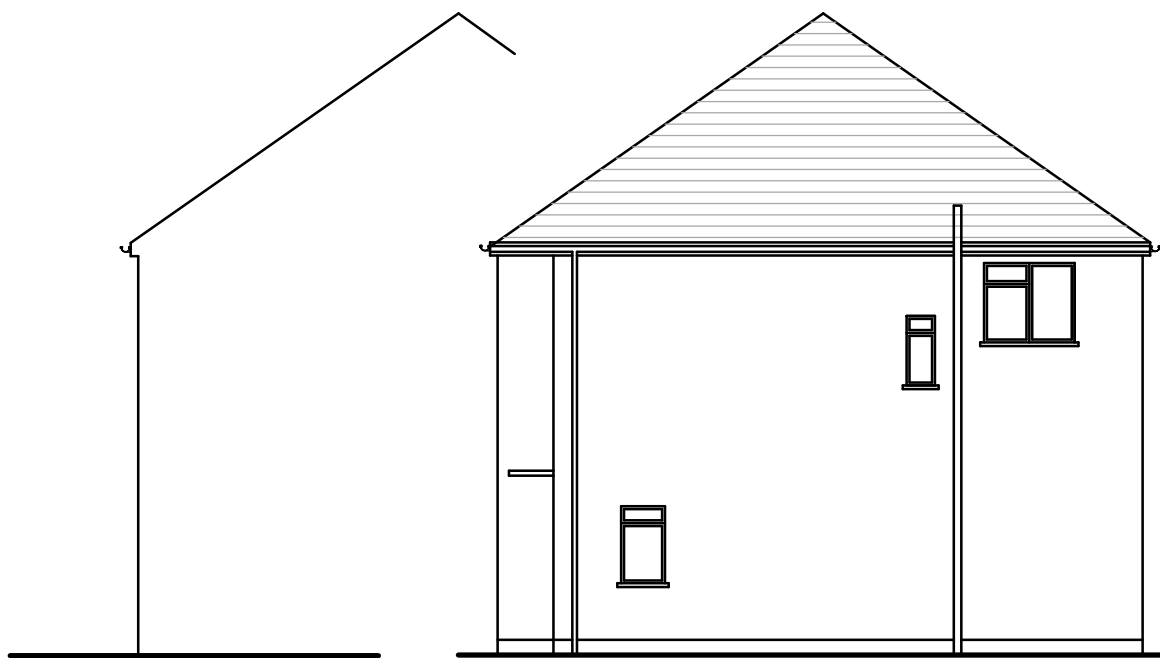

SIDE ELEVATION



FRONT ELEVATION



REAR ELEVATION

client

Mrs D Tucker

drawing title

Exisiting Plans and Elevations

site

146 Long Drive South Ruislip

scale 1:100 @ A2

date Nov 2021

drawing no.DT/146/110

revision A