




Revisions

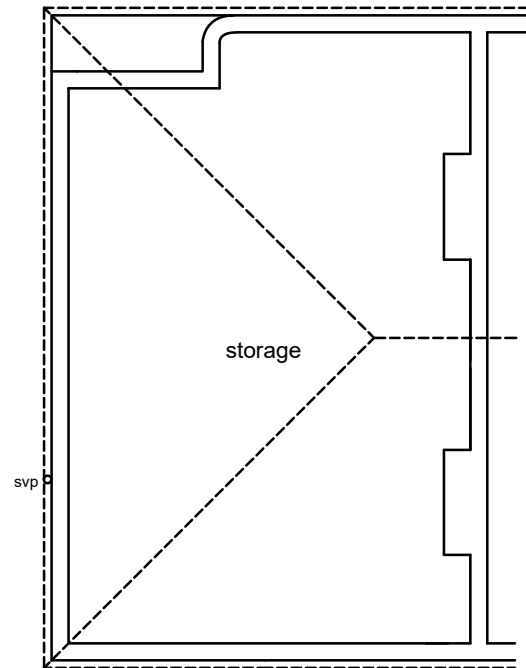


LOFT PLAN

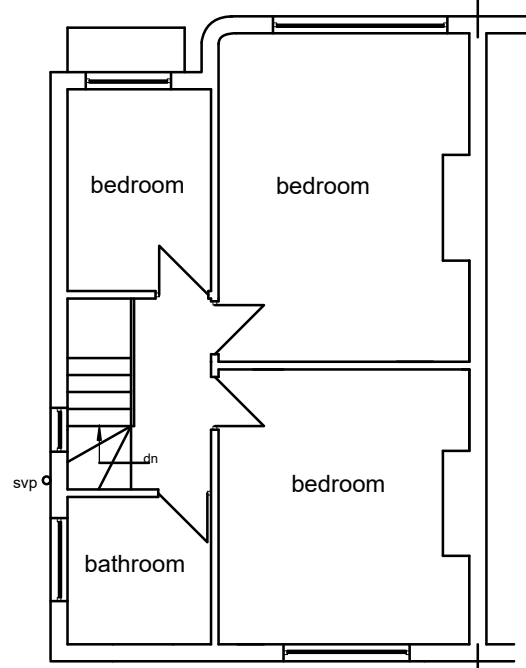


FIRST FLOOR PLAN

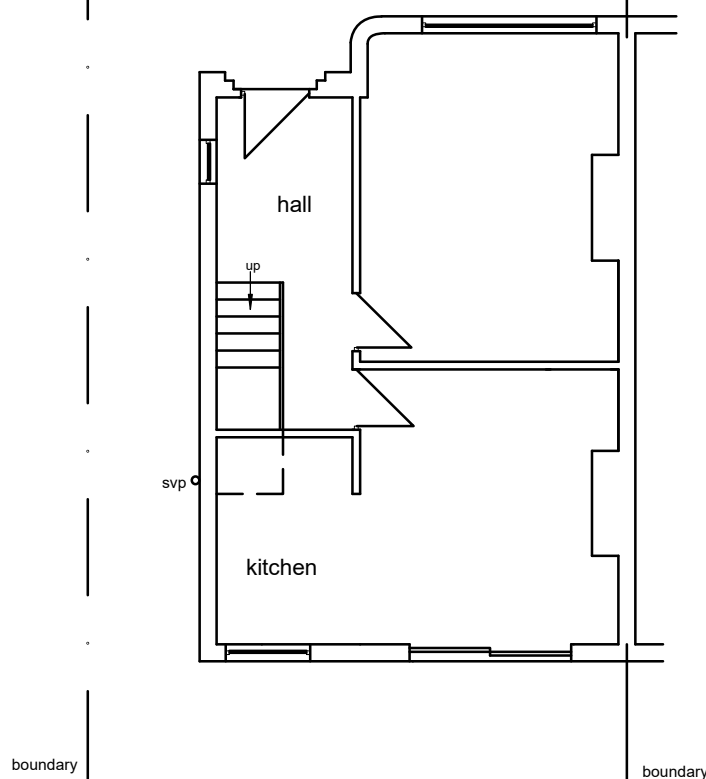


GROUND FLOOR PLAN

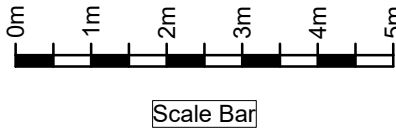

The contractor is responsible for checking dimensions on site before work is carried out.

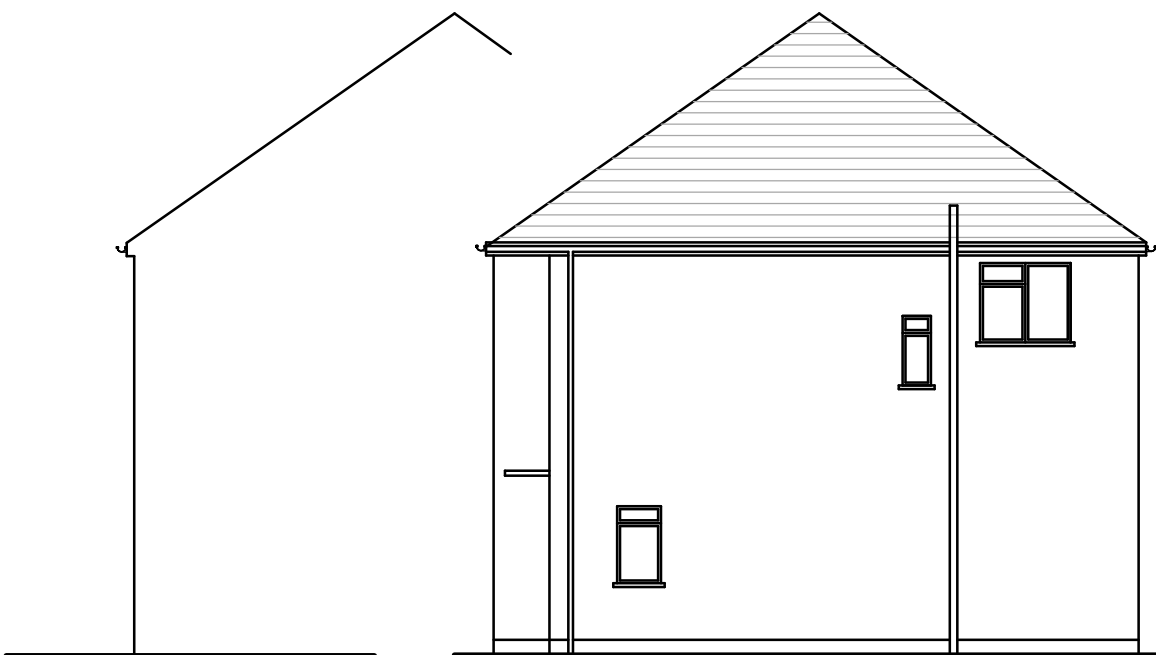

SIDE ELEVATION

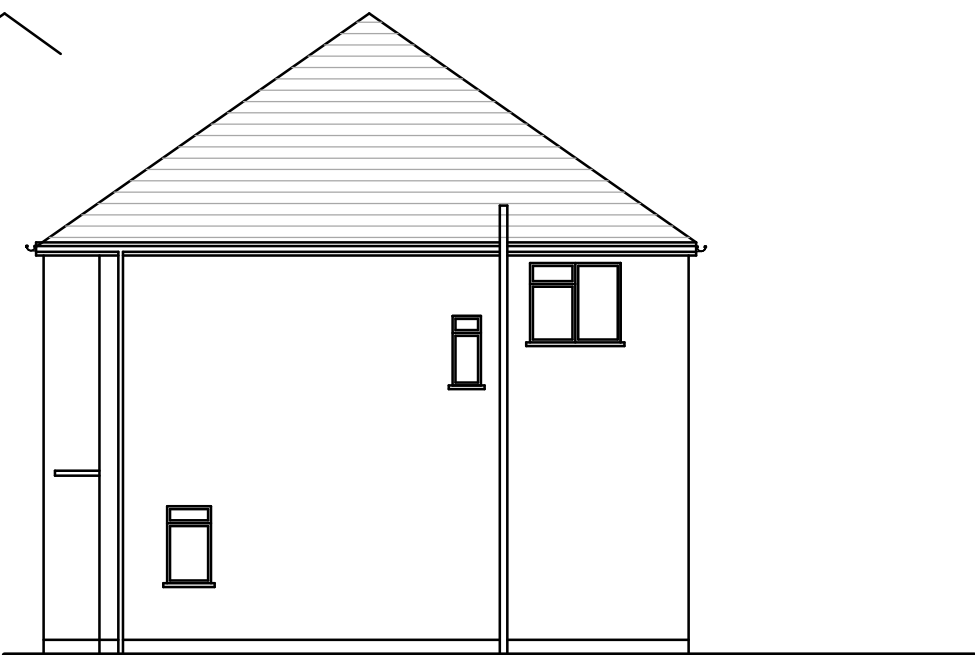

SIDE ELEVATION



FRONT ELEVATION



REAR ELEVATION

client  
Mrs D Tucker

drawing title  
Exisiting Plans and Elevations

site  
146 Long Drive South Ruislip

scale 1:100 @ A2  
date Nov 2021

drawing no.DT/146/110  
revision