




- Ⓢ Mains operated fully interlinked smoke detection system to BS 5446 with battery back up
- ★ 1/2 hr fire resisting doors with intumescent strips

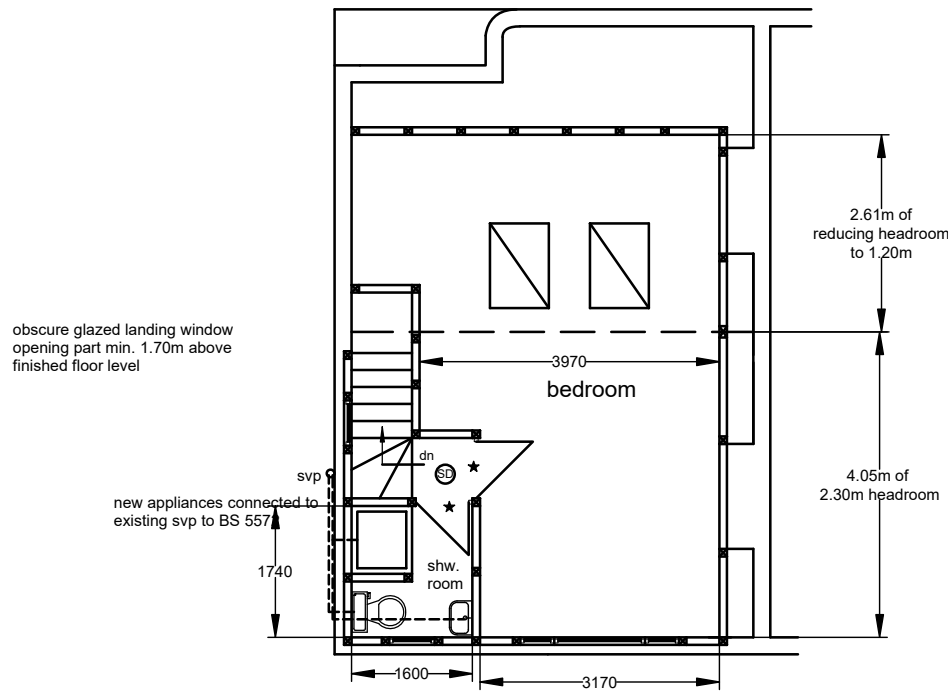


LOFT PLAN

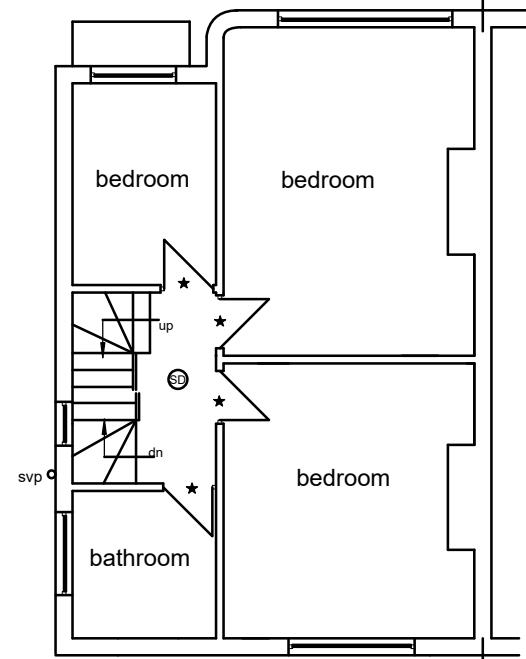

FIRST FLOOR PLAN

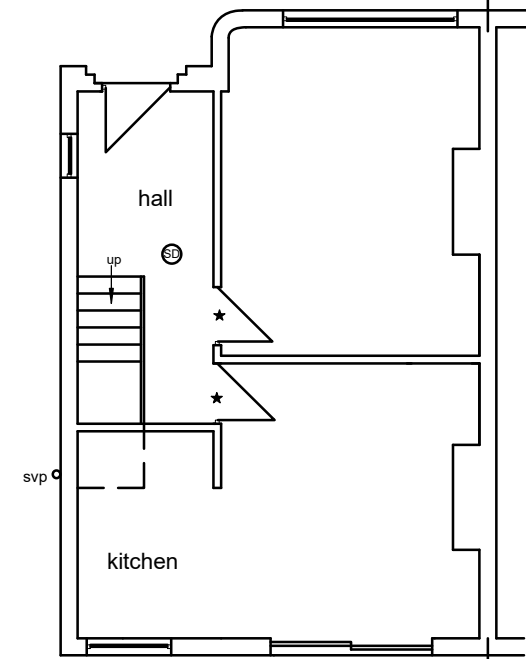


GROUND FLOOR PLAN

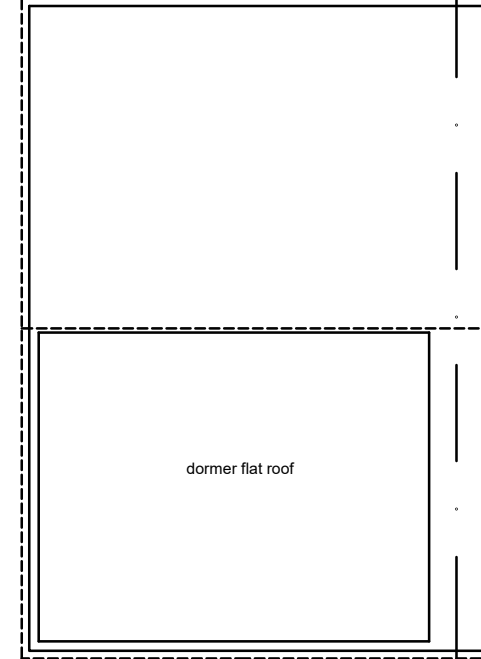


ROOF PLAN

ALL EXTERNAL FINISHES TO MATCH EXITING
ALL INTERNAL FINISHES TO CLIENTS SPECIFICATION


VOLUME OF NEW WORKS:
Gable End: $4.23 \times 3.21 \times 8.54 / 6 = 19.33$
Dormer: $3.76 \times 2.60 / 2 \times 5.17 = 25.27$
TOTAL: 44.60 cub.m.

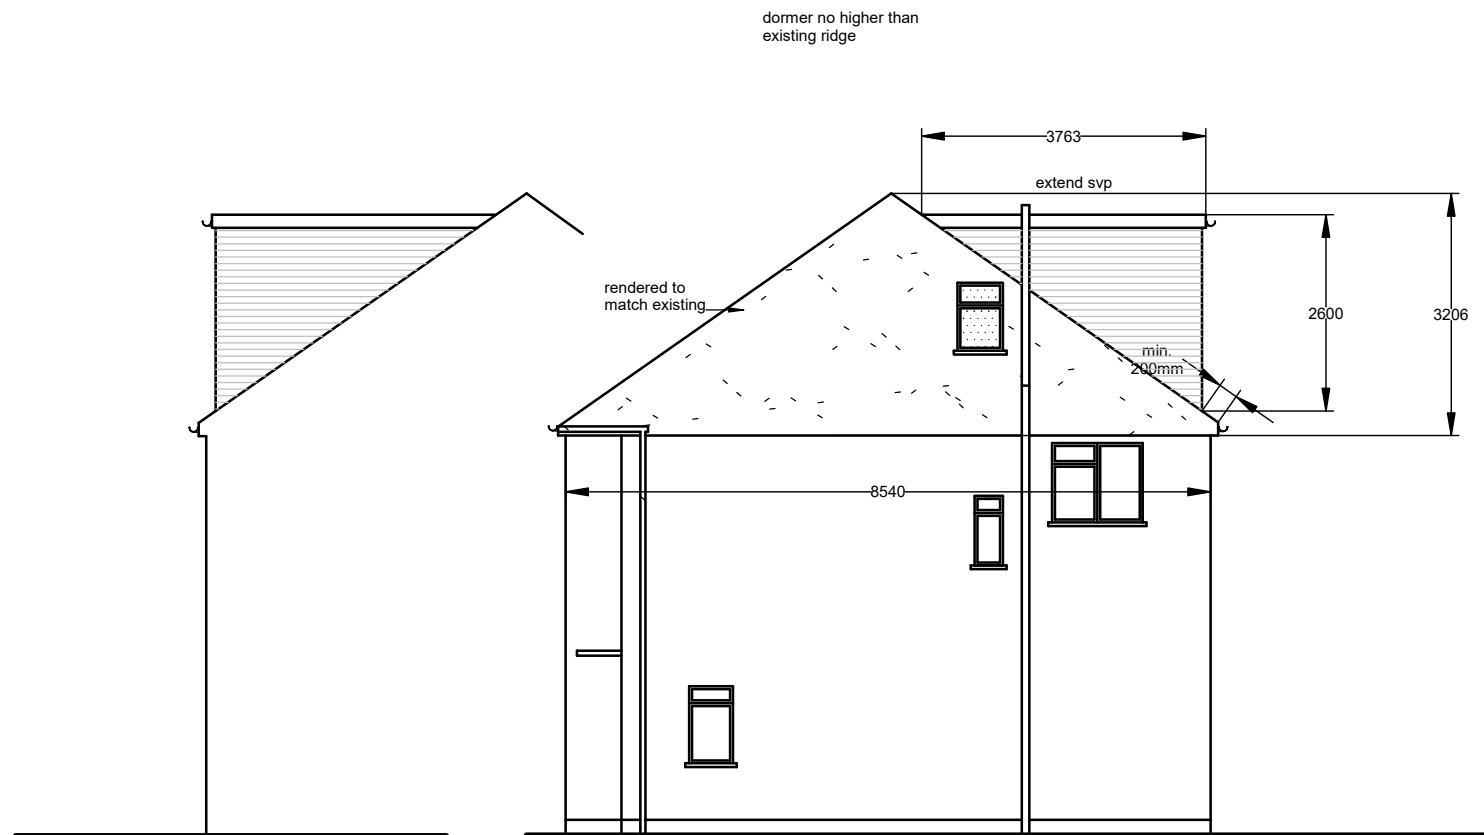


SIDE ELEVATION

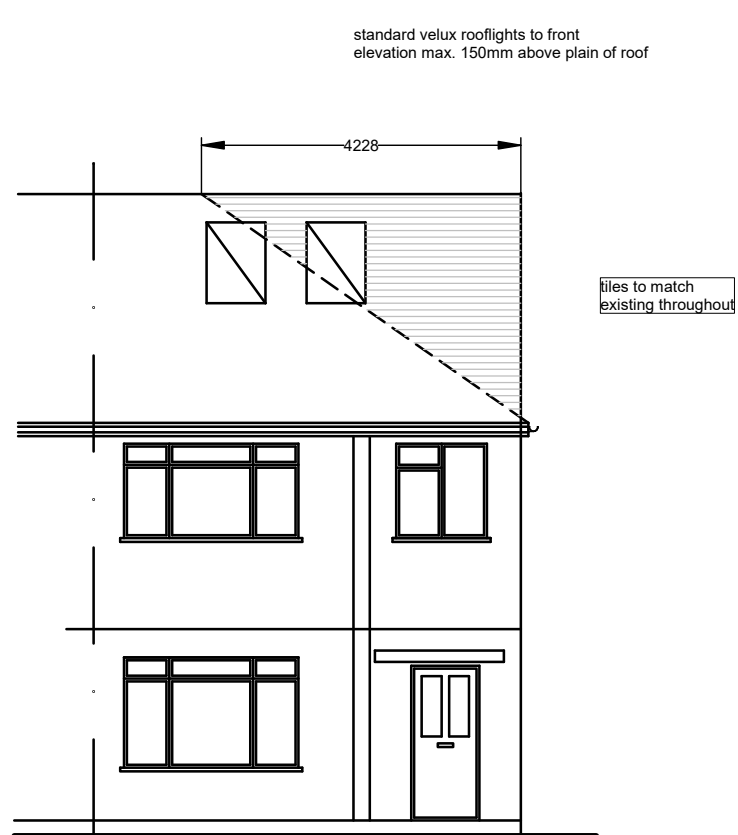

FRONT ELEVATION

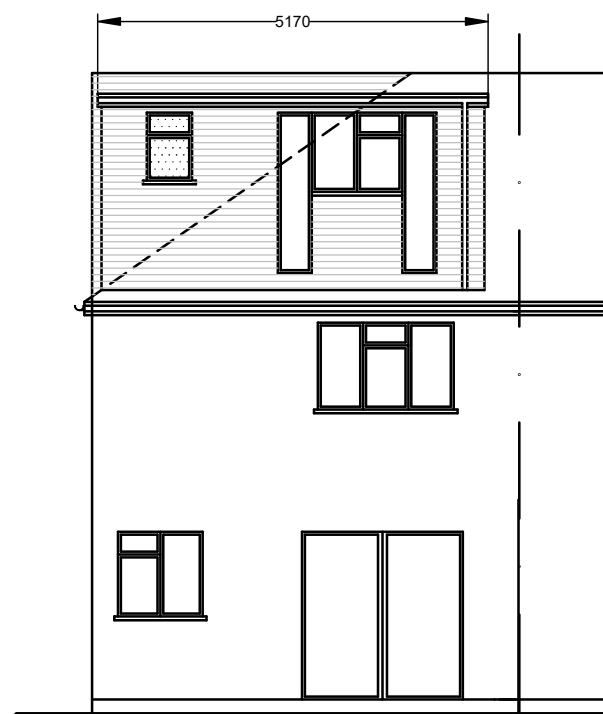

REAR ELEVATION

 

Scale Bar

The contractor is responsible for checking dimensions on site before work is carried out.

client

Mrs D Tucker

drawing title

Proposed Plans and Elevations

site

ROOF PLAN
146 Long Drive South Ruislip

scale 1:100 @ A2
date Nov 2021

drawing no. DT/146/111
revision A