



Revisions


- Ⓢ Mains operated fully interlinked smoke detection system to BS 5446 with battery back up
- ★ 1/2 hr fire resisting doors with intumescent strips

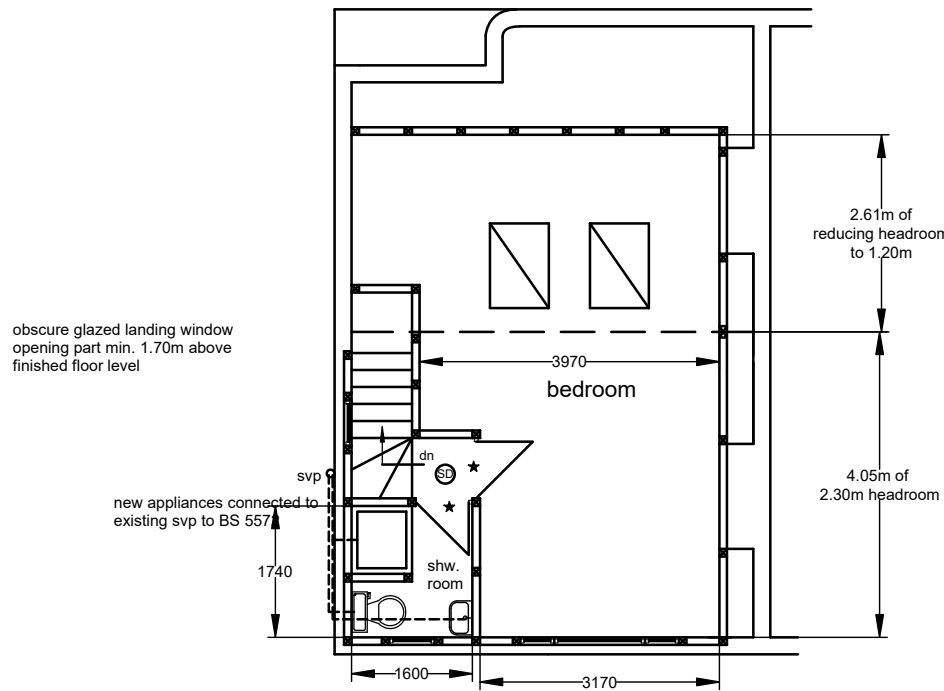

LOFT PLAN

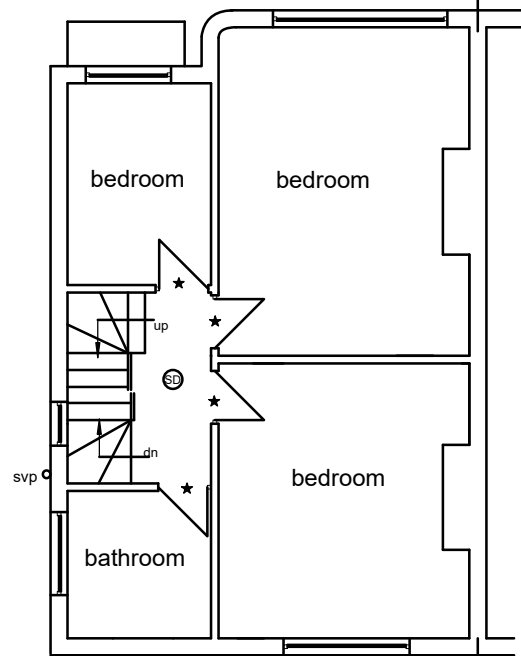


FIRST FLOOR PLAN

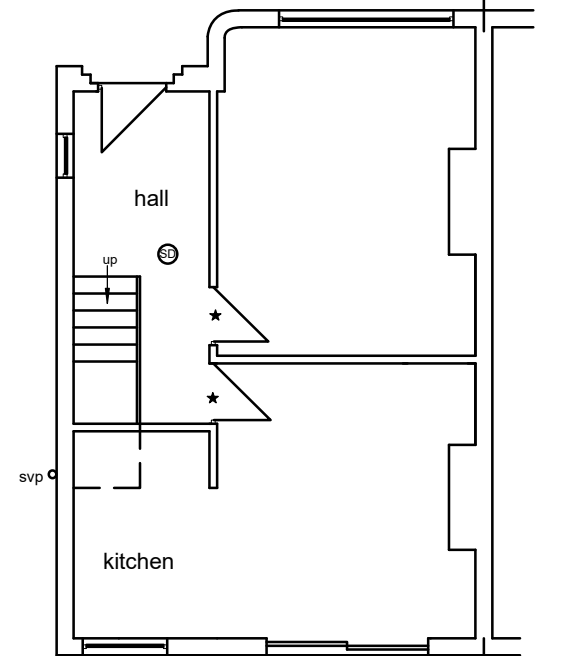


GROUND FLOOR PLAN

ALL EXTERNAL FINISHES TO MATCH EXITING
ALL INTERNAL FINISHES TO CLIENTS SPECIFICATION


VOLUME OF NEW WORKS:
Gable End; $4.23 \times 3.21 \times 8.54 / 6 = 19.33$
Dormer: $3.76 \times 2.60 / 2 \times 5.17 = 25.27$
TOTAL: 44.60 cub.m.

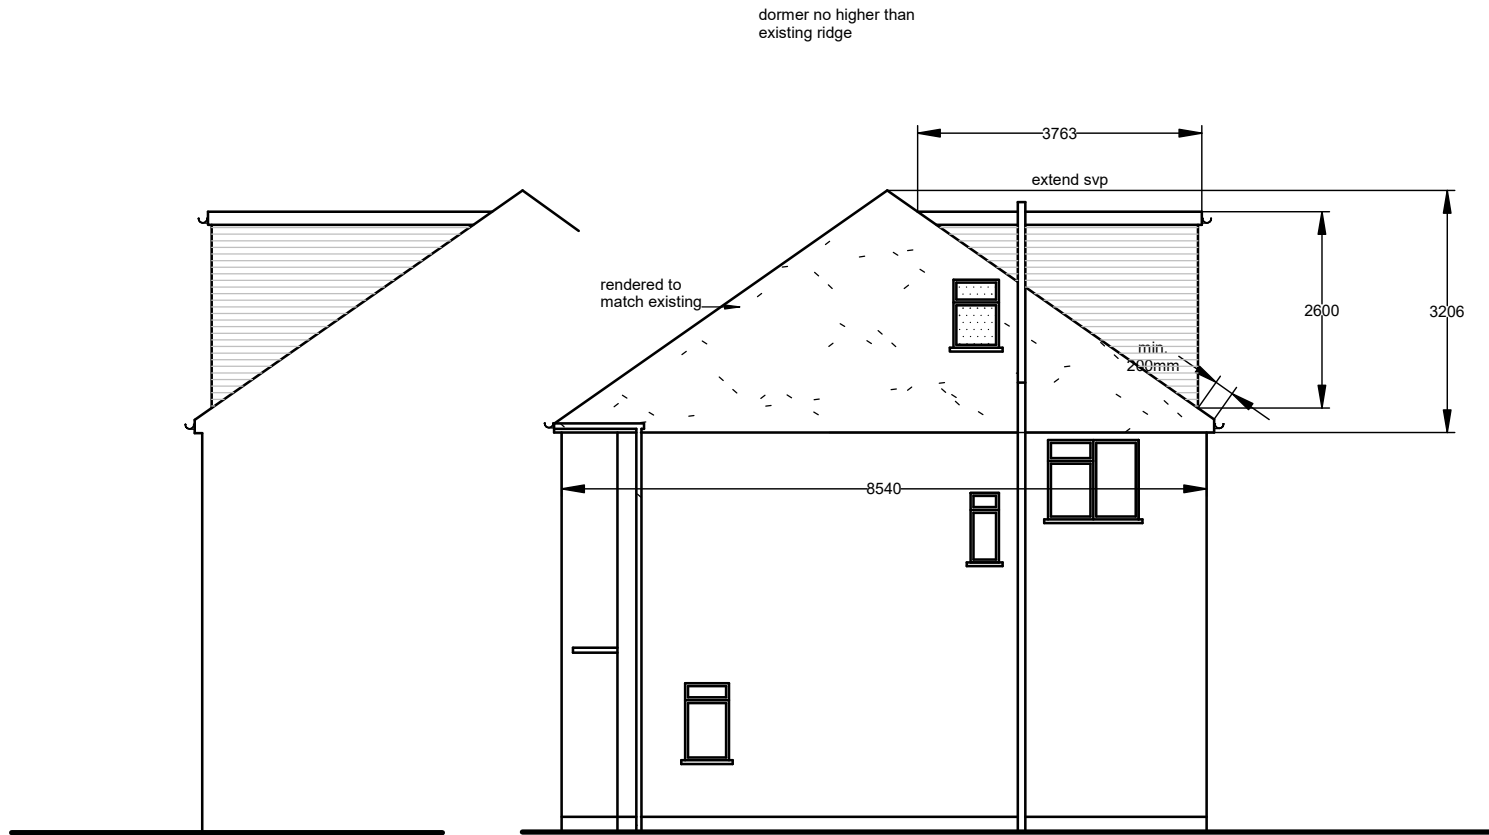


SIDE ELEVATION

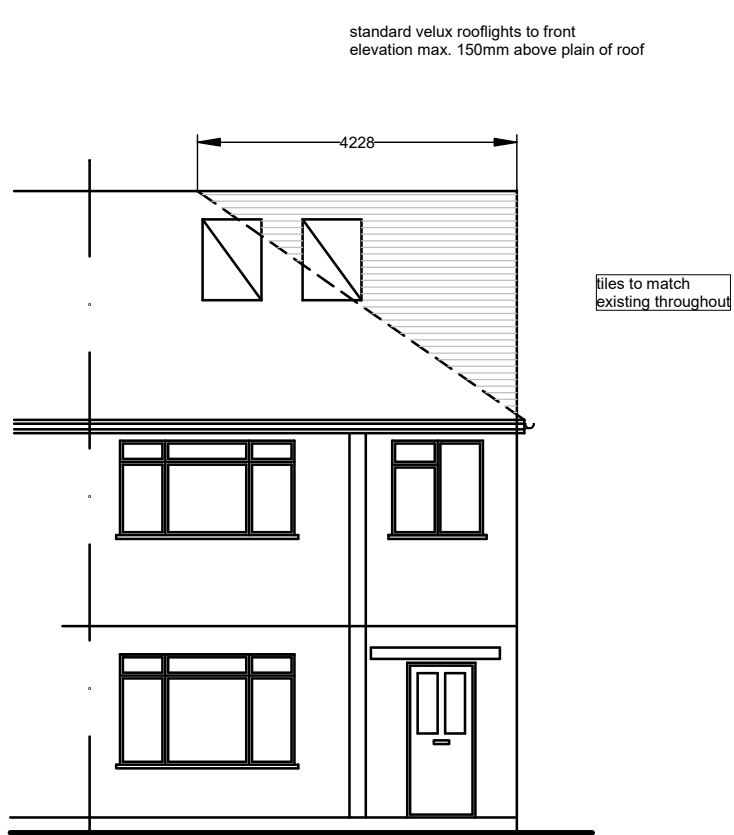

FRONT ELEVATION

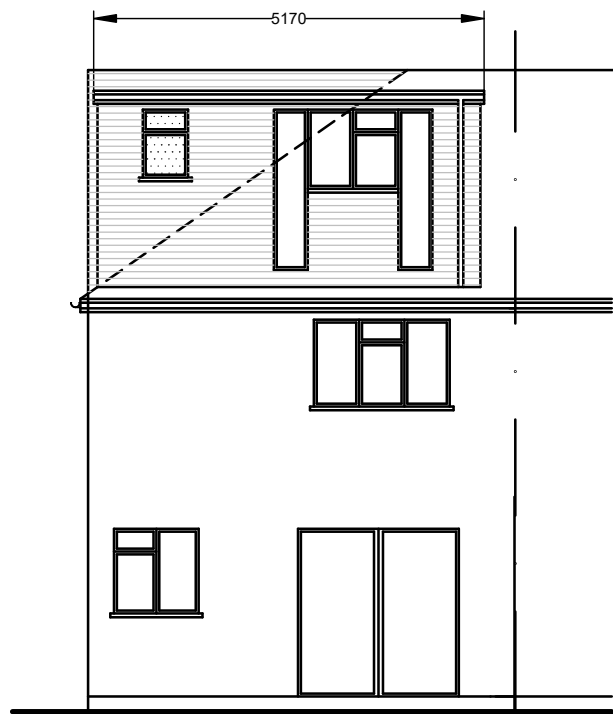

REAR ELEVATION

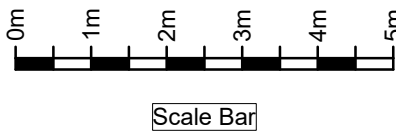

The contractor is responsible for checking dimensions on site before work is carried out.

client	Mrs D Tucker
drawing title	Proposed Plans and Elevations
site	146 Long Drive South Ruislip
scale 1:100 @ A2	drawing no.DT/146/111
date Nov 2021	revision