

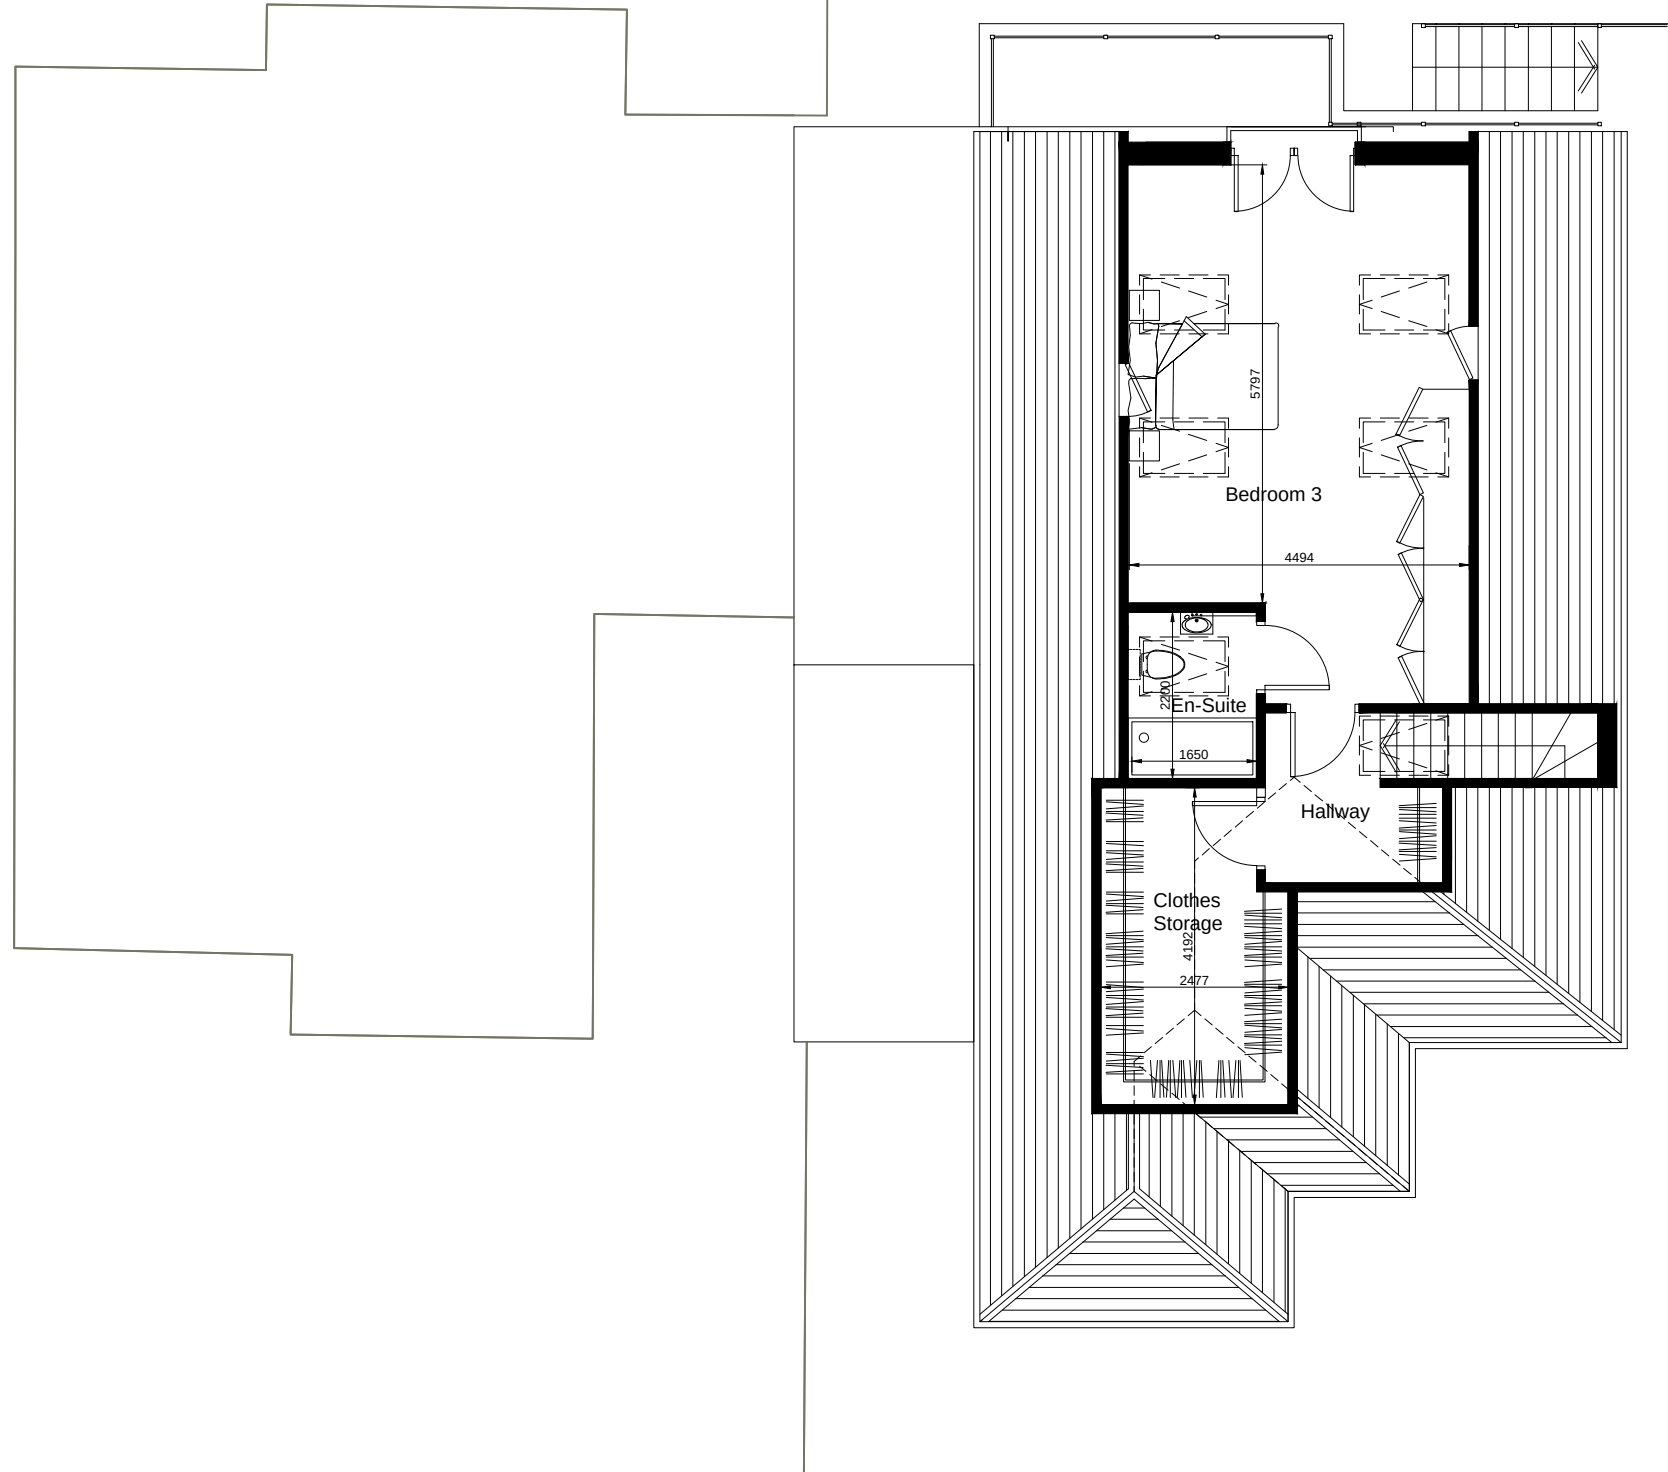


 

1 FIRST FLOOR PLAN - PROPOSED-OPTION 2
Scale: 1:100

 

PLANNING
15.12.2021

ES ARCHITECTURE ©
TEL 07545278526



LOFT CONVERSION TO
64 RODNEY GARDENS, PINNER
HA5 2RP

PROPOSED PLANS

Scale: 1:100 @ A3	DEC 2021	Dwg. 21/052_P2.1
-------------------	----------	------------------