
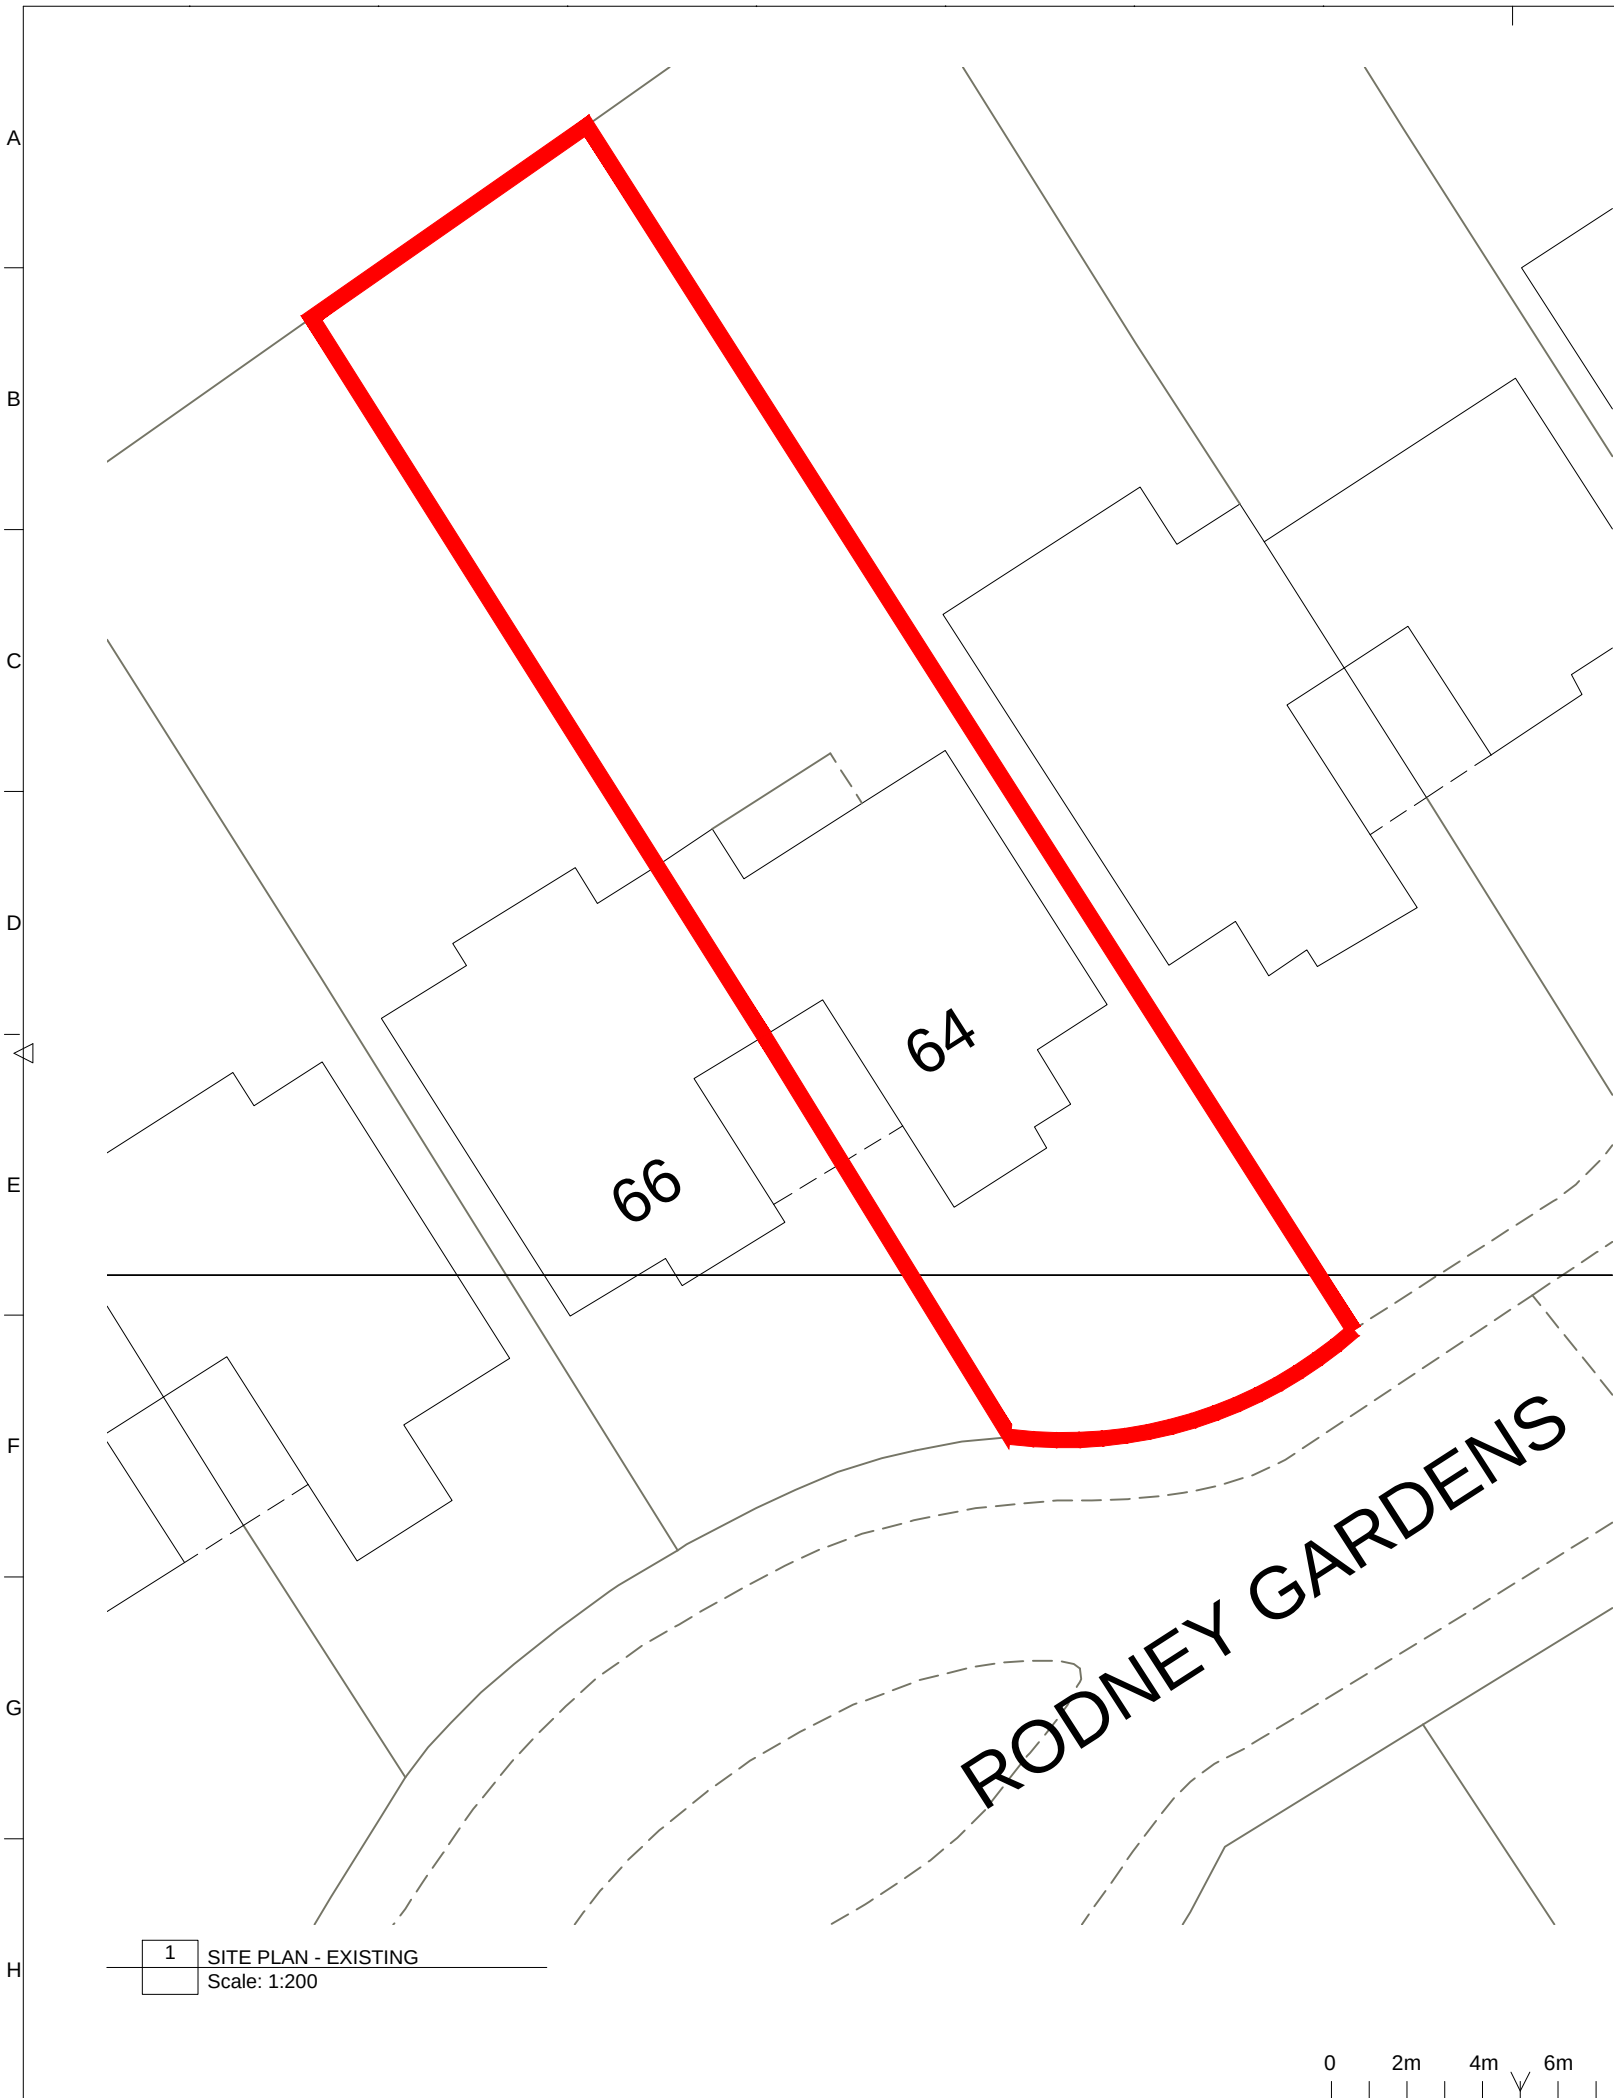
 


N

2 LOCATION PLAN - EXISTING
Scale: 1:1250

1 SITE PLAN - EXISTING
Scale: 1:200

 

PLANNING
15.12.2021

ES ARCHITECTURE ©
TEL 07545278526

LOFT CONVERSION TO
64 RODNEY GARDENS, PINNER
HA5 2RP

SITE / LOCATION PLAN

Scale: 1:200 /1:250@ A3	DEC 2021	Dwg. 21/052_S0
-------------------------	----------	----------------

