
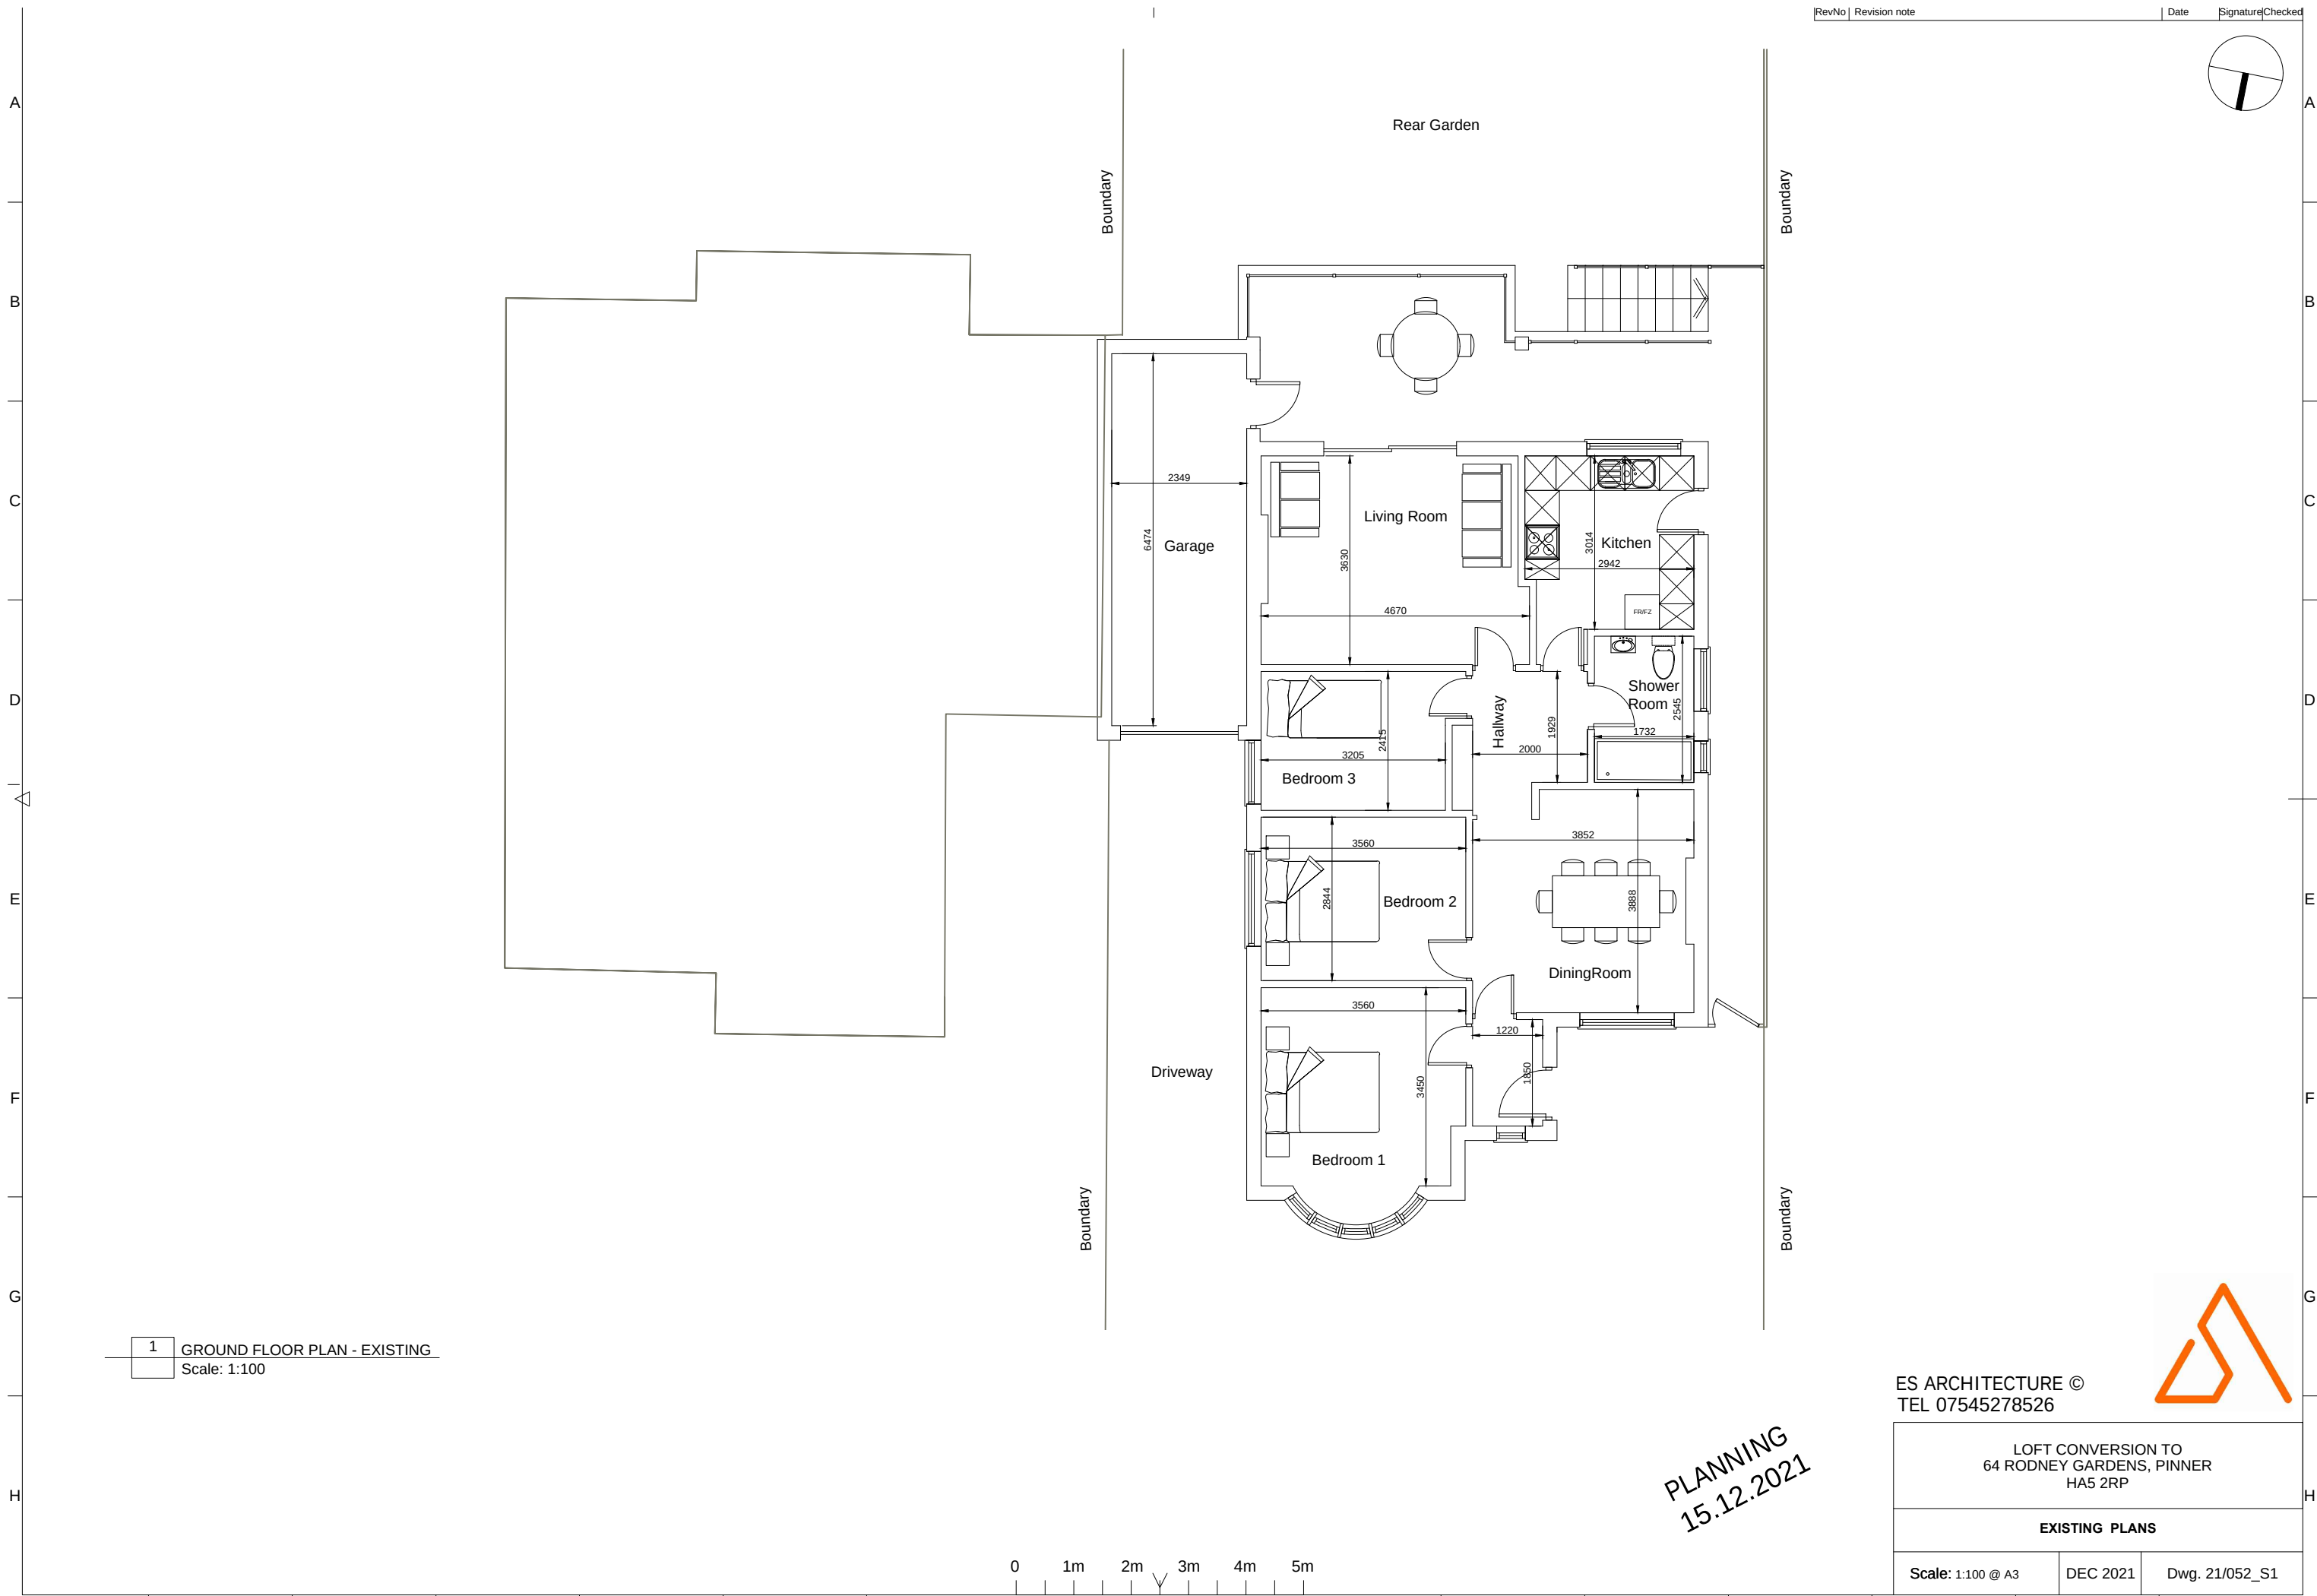


 

1 GROUND FLOOR PLAN - EXISTING
Scale: 1:100

PLANNING
15.12.2021

ES ARCHITECTURE ©
TEL 07545278526

LOFT CONVERSION TO
64 RODNEY GARDENS, PINNER
HA5 2RP

EXISTING PLANS

Scale: 1:100 @ A3	DEC 2021	Dwg: 21/052_S1
-------------------	----------	----------------