





1 FRONT ELEVATION - EXISTING
Scale: 1:100

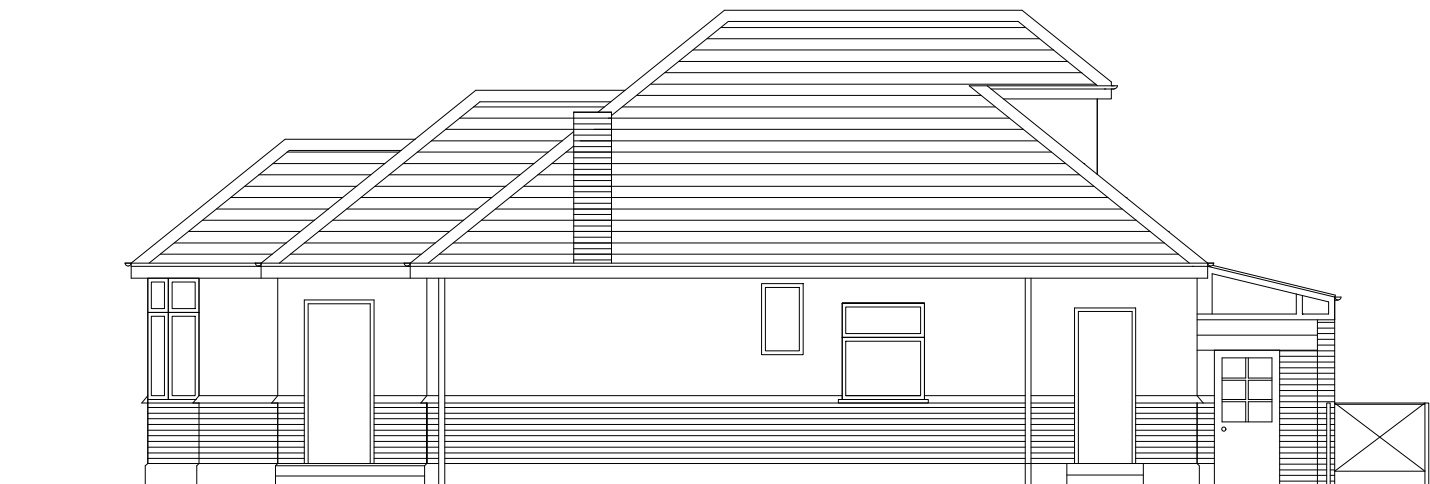

2 SIDE ELEVATION - EXISTING
Scale: 1:100



3 REAR ELEVATION - EXISTING
Scale: 1:100

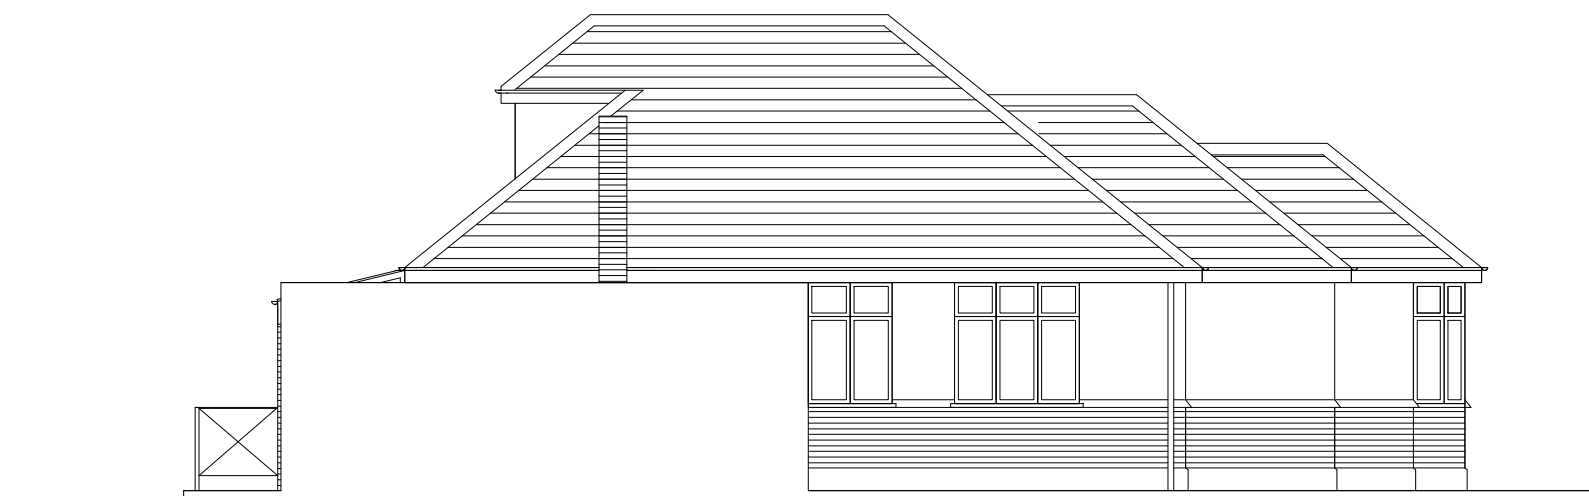

4 SIDE ELEVATION - EXISTING
Scale: 1:100

0 1m 2m 3m 4m 5m

PLANNING
15.12.2021

ES ARCHITECTURE ©
TEL 07545278526



LOFT CONVERSION TO
64 RODNEY GARDENS, PINNER
HA5 2RP

EXISTING ELEVATIONS

Scale: 1:100 @ A3 DEC 2021 Dwg. 21/052_S4