

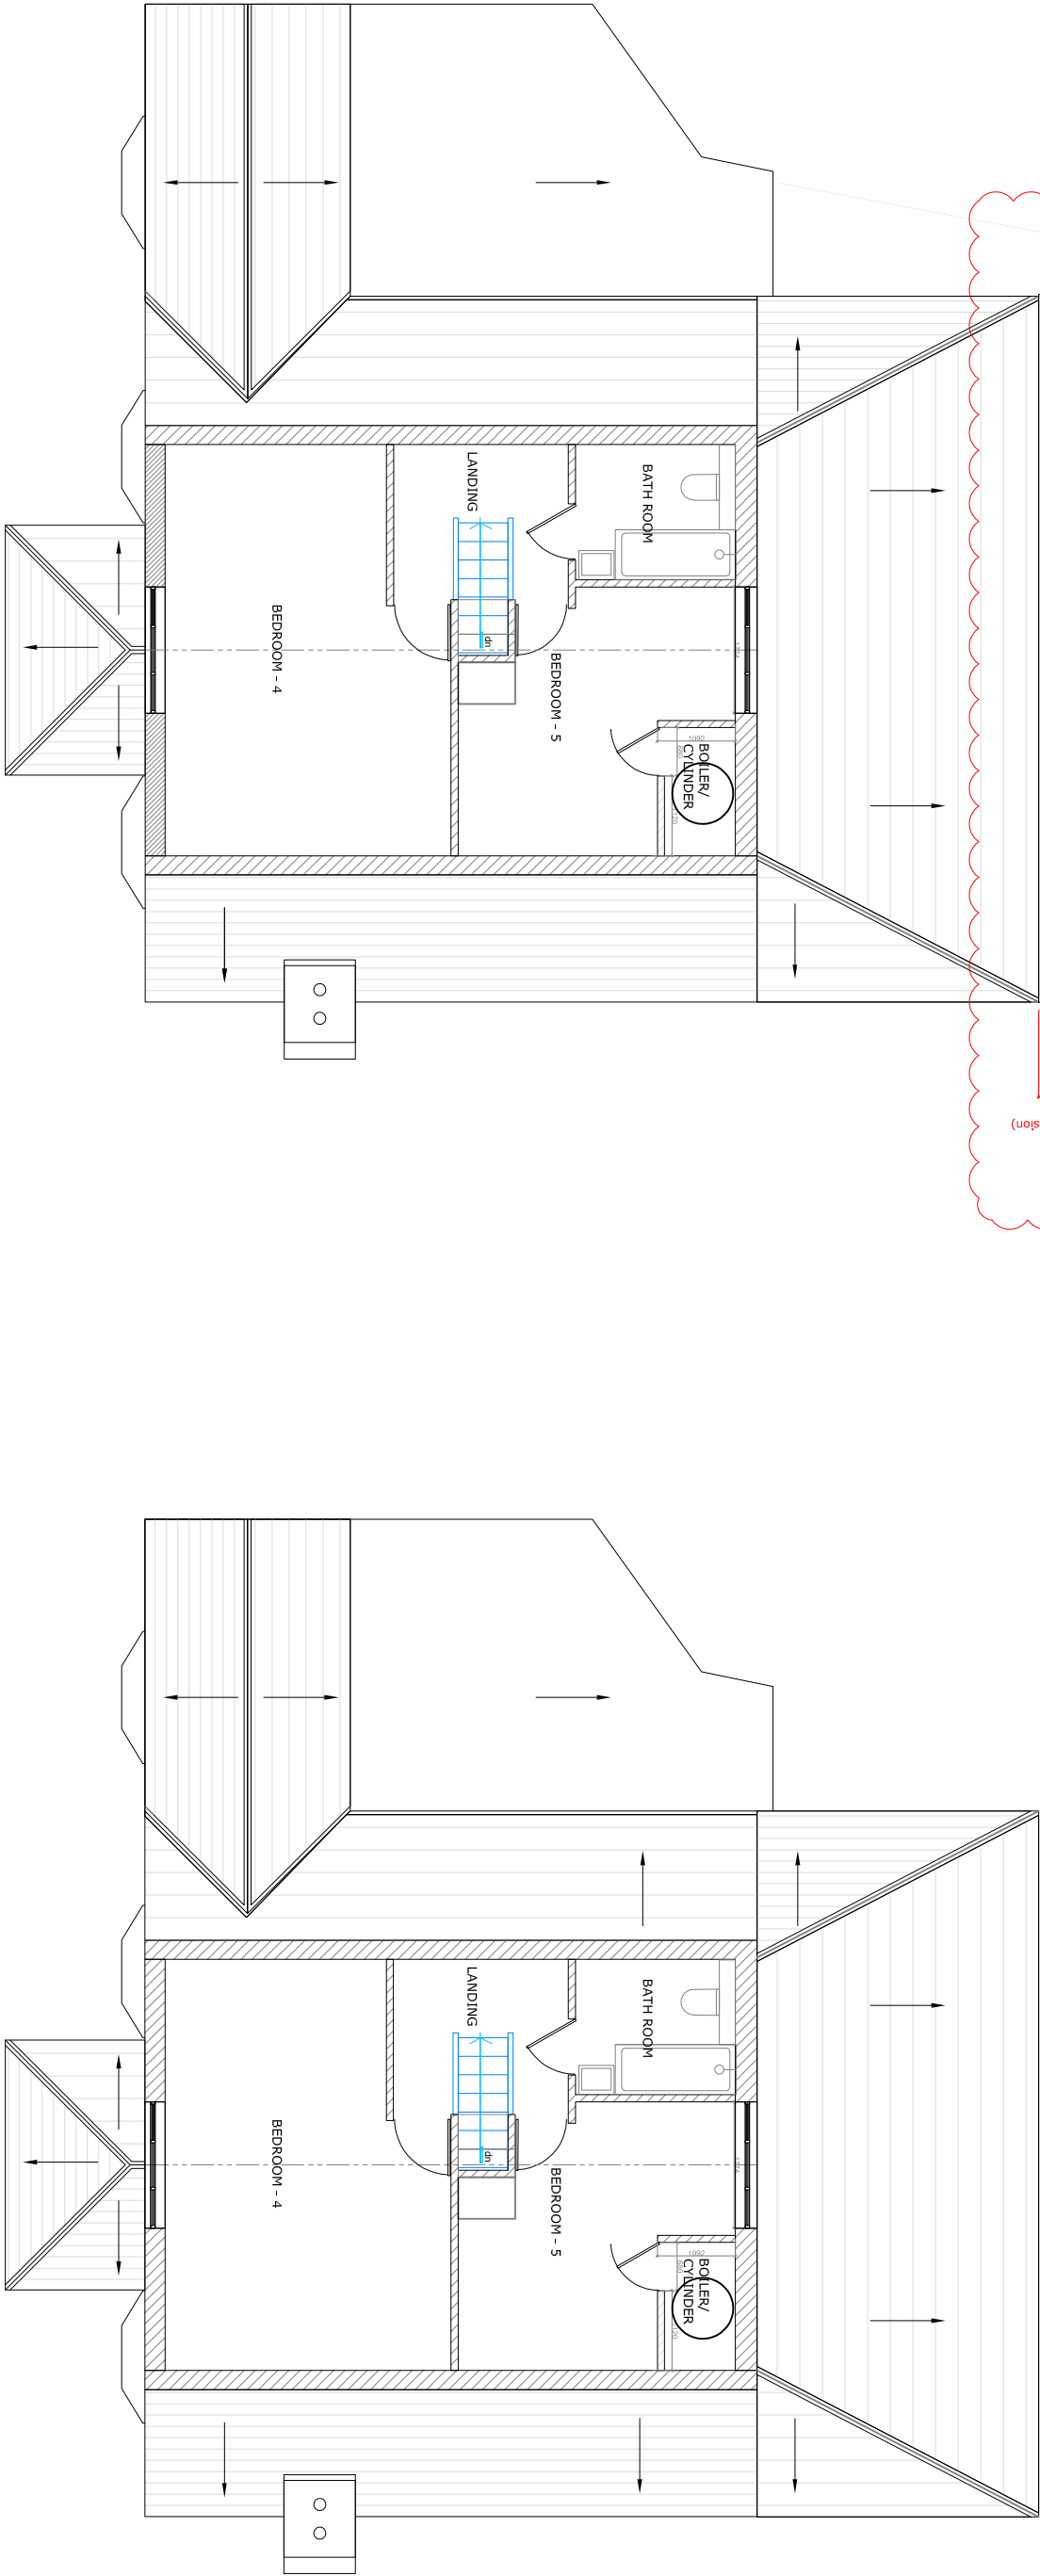


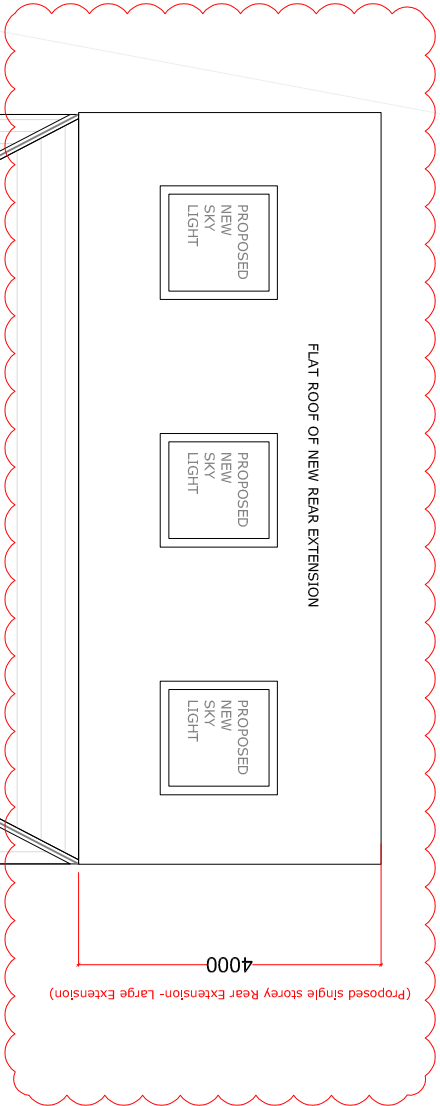

PROPOSED FIRST FLOOR PLAN

EXISTING FIRST FLOOR PLAN

 

GAVIN FUNG ARCHITECTS

16 BROWNLOW COURT, BROWNLOW ROAD,  
LONDON N11 2BH

e: gavin.fung@ydhoo.co.uk m: 0790 6126 474

FILE PATH SHOWN IN MARGIN

DRAWING TITLE:  
FIRST FLOOR PLANS

PROJECT TITLE:  
PROPOSED NEW G/F REAR EXTENSION TO  
EXISTING DETACHED HOUSE AT MELLOW LAND FARM,  
MELLOW LANE WEST, HILLINGDON, UB10 0QU

DRAWING BY:  
GF

SCALE:  
1: 50 @ A3

DATE:  
NOV' 2021

DRAWING NUMBER:  
PROJECT

STATUS

PL

02

REV.

—