



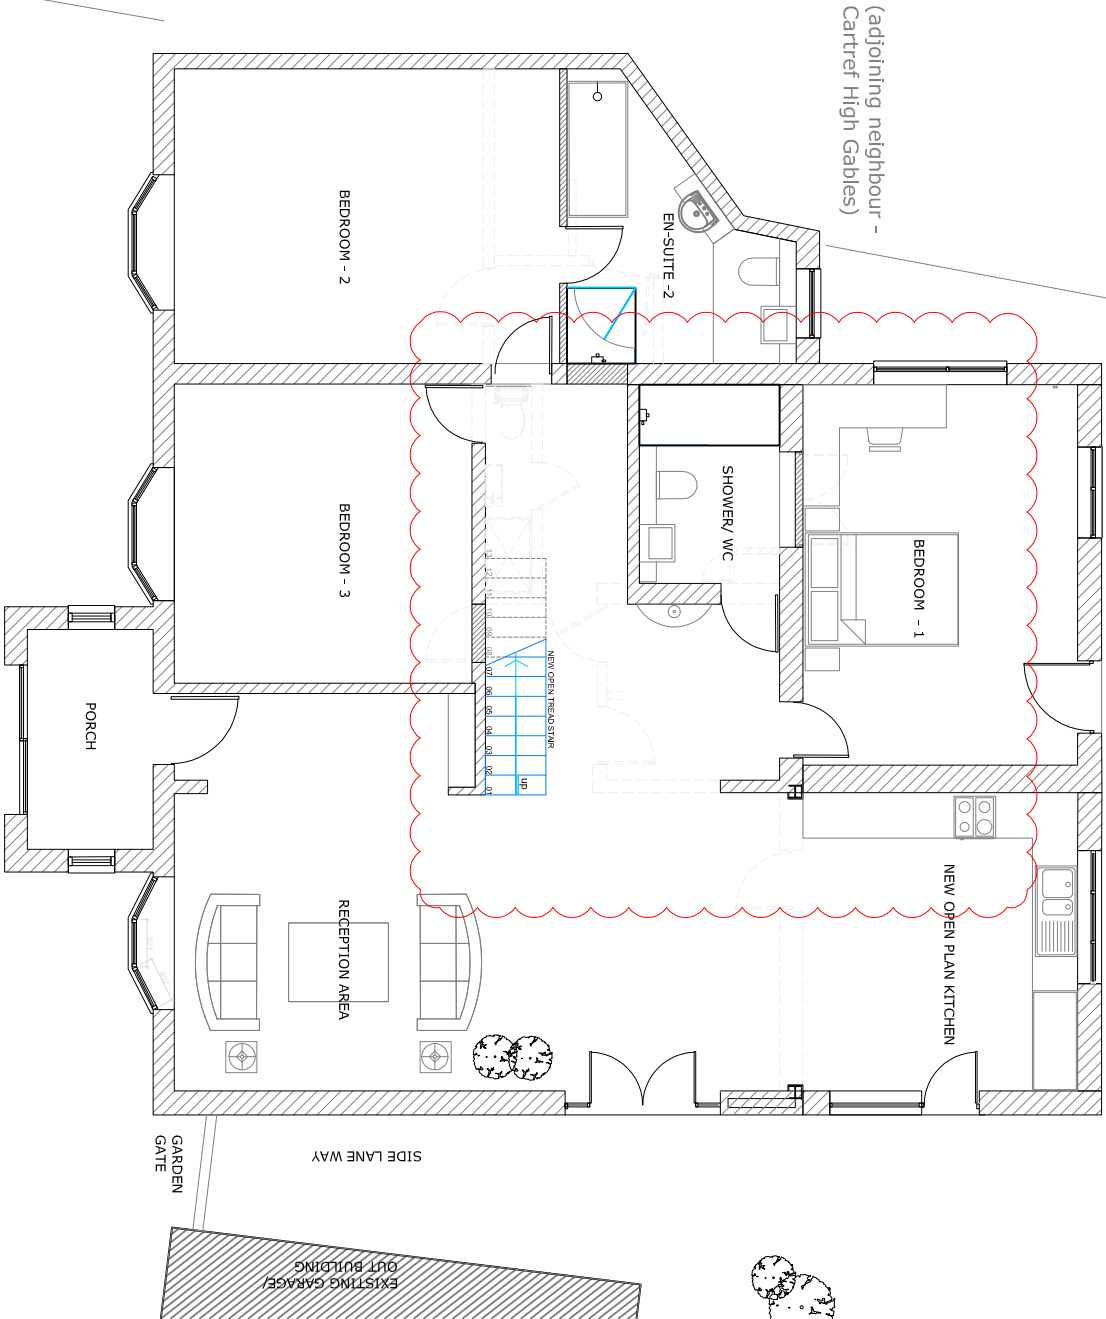

PROPOSED GROUND FLOOR PLAN

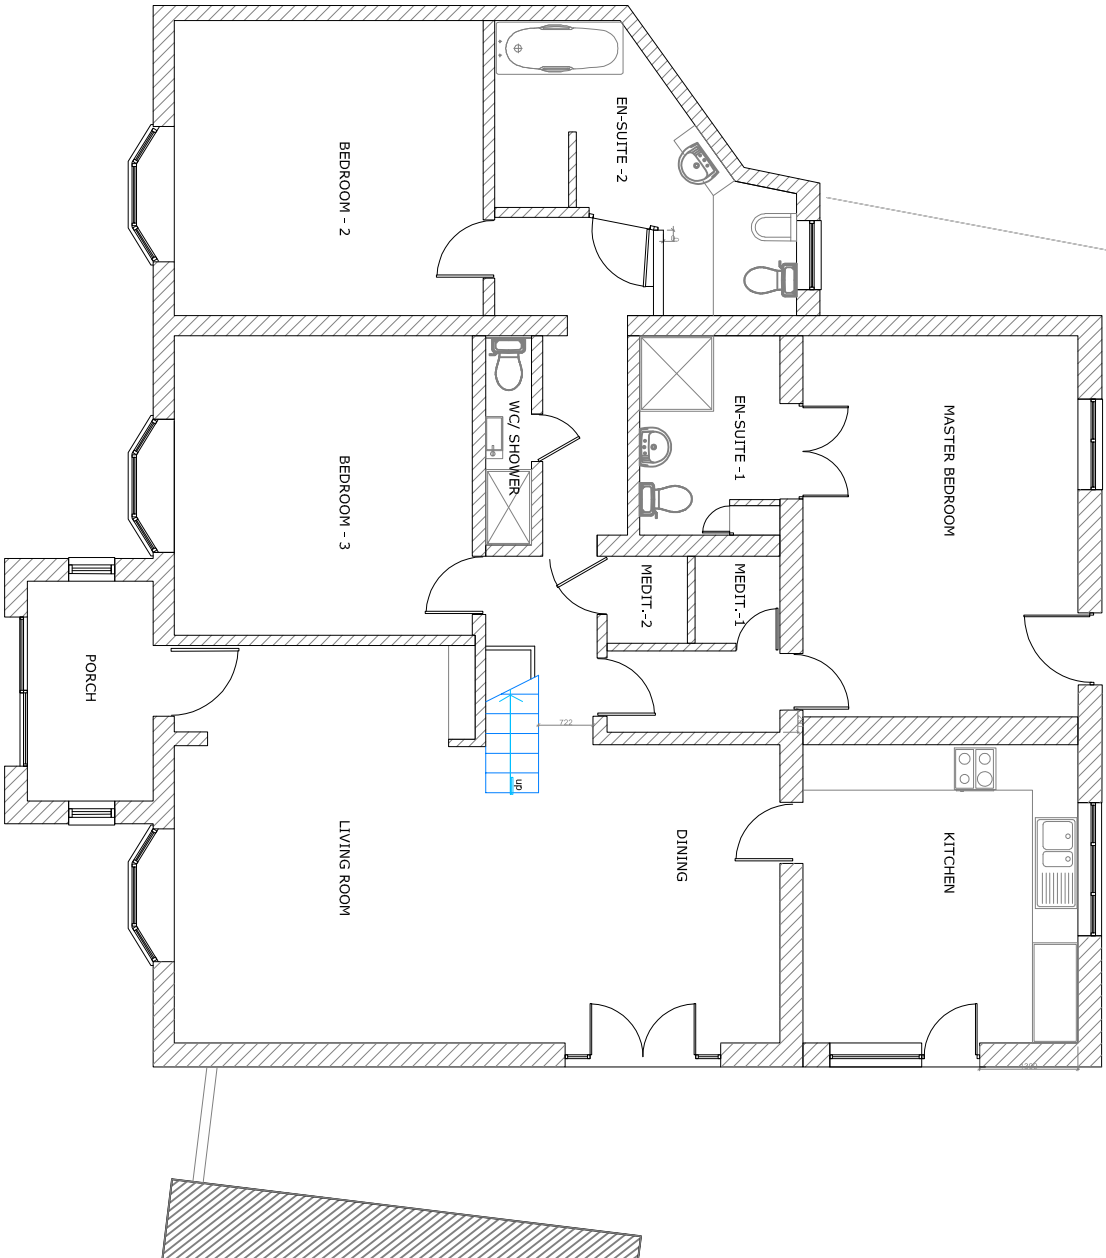

EXISTING GROUND FLOOR PLAN

FILE PATH SHOWN IN MARGIN



GAVIN FUNG ARCHITECTS

16 BROWNLOW COURT, BROWNLOW ROAD,
LONDON N11 2BH

e: gavin.fung@ydhoo.co.uk m: 0790 6126 474

DRAWING TITLE:
GROUND FLOOR PLANS

PROJECT TITLE:
PROPOSED NEW DORMER WINDOWS/ LOFT CONVERSION
AND INTERNAL ALTERATIONS TO EXISTING DETACHED HOUSE
AT MELLOW LAND FARM, MELLOW LANE WEST,
HILLINGDON, UB10 0QU

DRAWING BY: GF SCALE: 1: 50 @ A3 DATE: NOV' 2021

DRAWING NUMBER: 2129(LDC) STATUS: PL NUMBER: 01 REV. C