


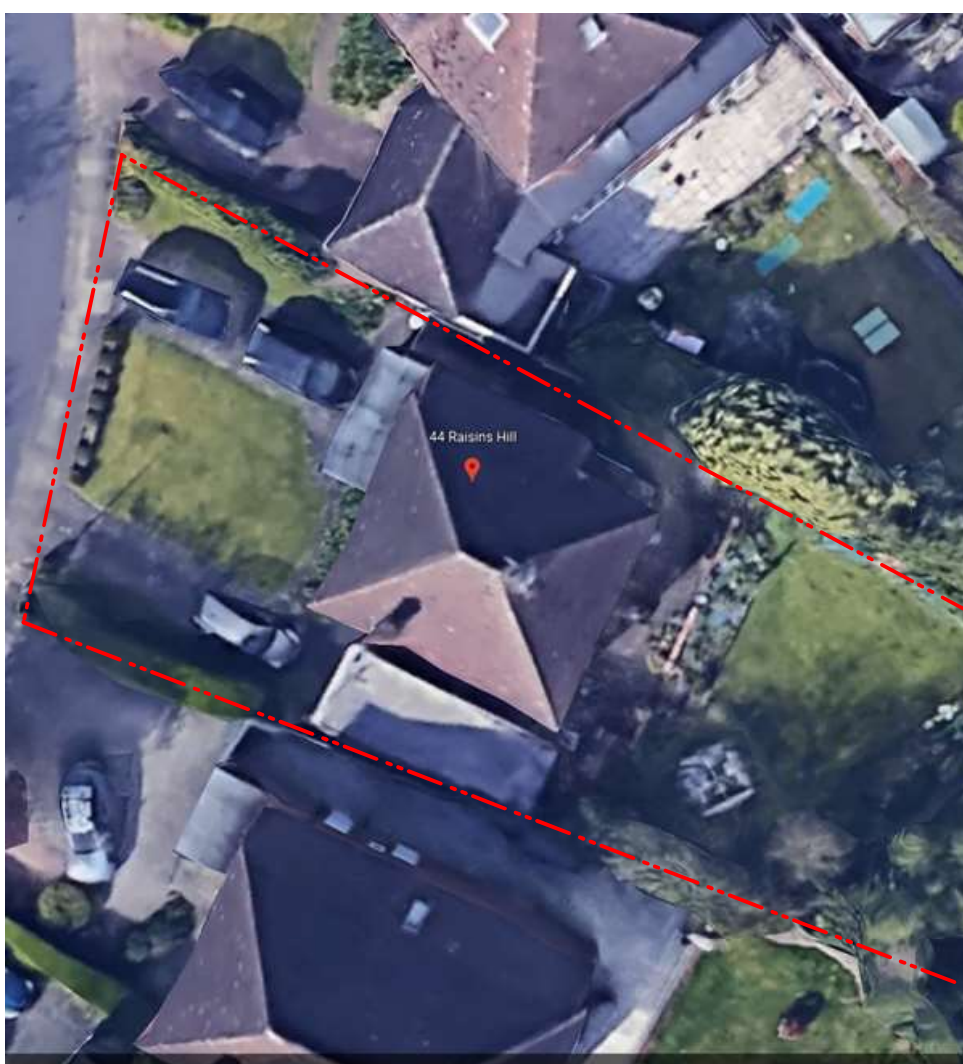

AERIAL VIEW

Description of proposed works

- Ground floor -
- Rear extension
 - Side extension
 - Internal alterations
 - Garage conversion to habitable use
 - Rooflights

Drawing nos. scale Description

01 1:1250 Title Sheet & Location Plan

Existing

02		Aerial Photos
03	1:100	Ground Floor Plan
04	1:100	Roof Plan
05	1:100	Elevations Front and Rear
06	1:100	Elevations Side
07		Site Location Photos
08		Site Photos

Proposed

09	1:100	Ground floor Plan
10	1:100	Roof Plan
11	1:100	Elevations - front and rear
12	1:100	Elevations - sides


Approx. areas

Existing


Site area	-	496	sq. meters.
Ground Floor + garage	-	90	sq. meters.

Proposed:

Ground floor	-	20	sq. meters.
--------------	---	----	-------------

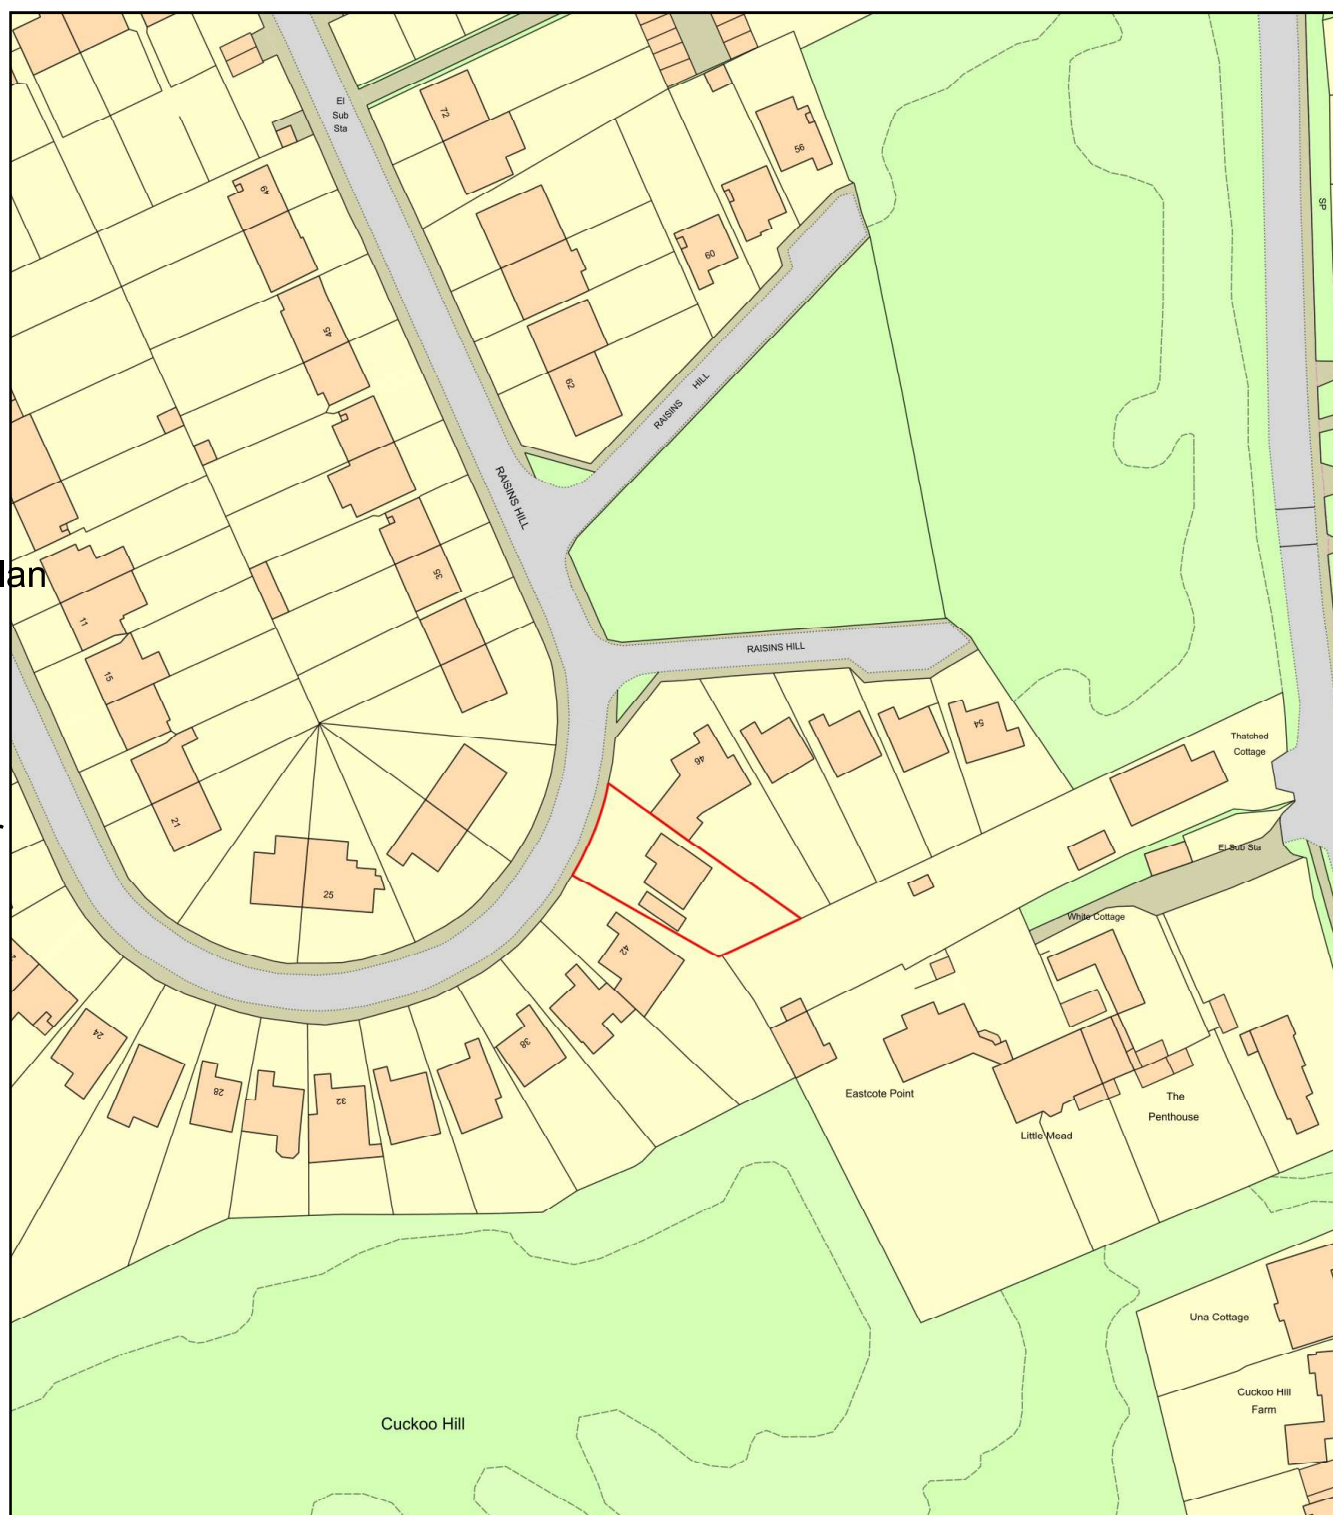

LOCATION PLAN

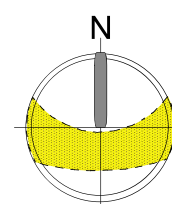

Purpose - Householder application only

All dimensions to be checked on site.
All omissions & discrepancies to be reported to the designer.

© SSK architects owns the copyright of this drawing which must not be reproduced in whole or part without the written permission.

PROJECT: 44 Raisins Hill,
Pinner, HA5 2BS

DATE: 21/03/2022

DWG NO: **TITLE SHEET**

01

REVISION:



tel : 0796 222 3141
email : sandeep@sskarchitects.co.uk

scale - 1 : 1250 @ A3

